


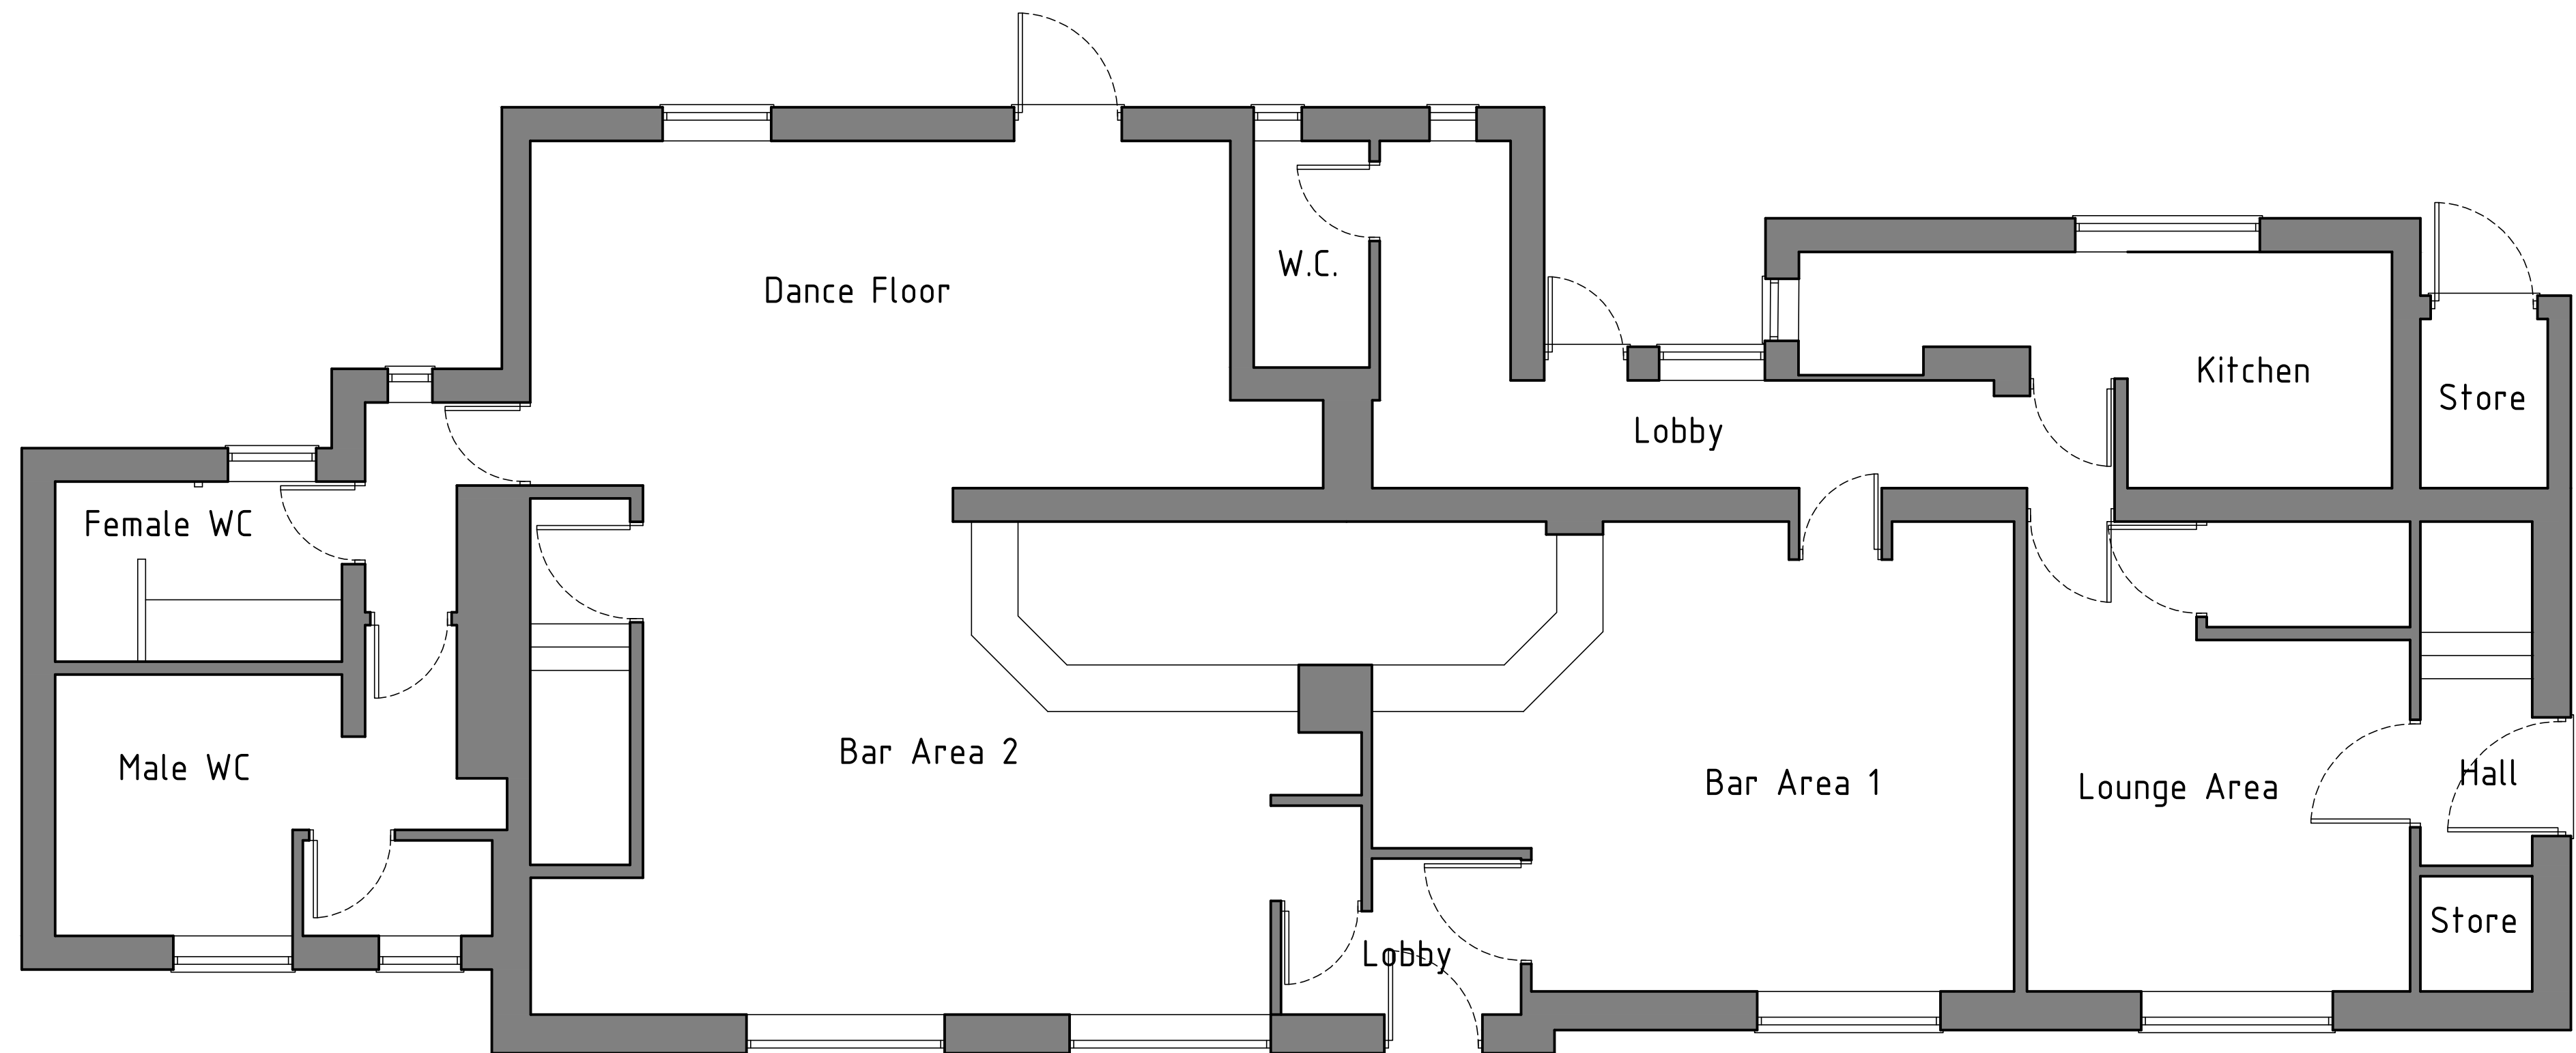

Ground Floor As Existing



Ferndale Villa, 25 Manley Road,
Wrexham, LL13 8HD
Tel (01978) 353445
www.hdsarchitectural.co.uk

Project; Proposed Conversion to former 'Horse and Jockey' Public House, Ponciau, Wrexham, LL14 1SD	
Title; Ground Floor as Existing	Scale (A2); 1:50
Dwg No; HJ/PD/01	Date; October 2018
Revision;	