This drawing is subject to copyright and is not to be reproduced in part or whole without approval.
Do not scale this drawing - check all dimensions on site .

Health & Safety Notes

1. Contractor must ensure that all work on site is carried out in a safe & satisfactory manner, in accordance with Health & Safety At Work Act 1974, COSHH Regulations 2002 & requirements of C.D.M

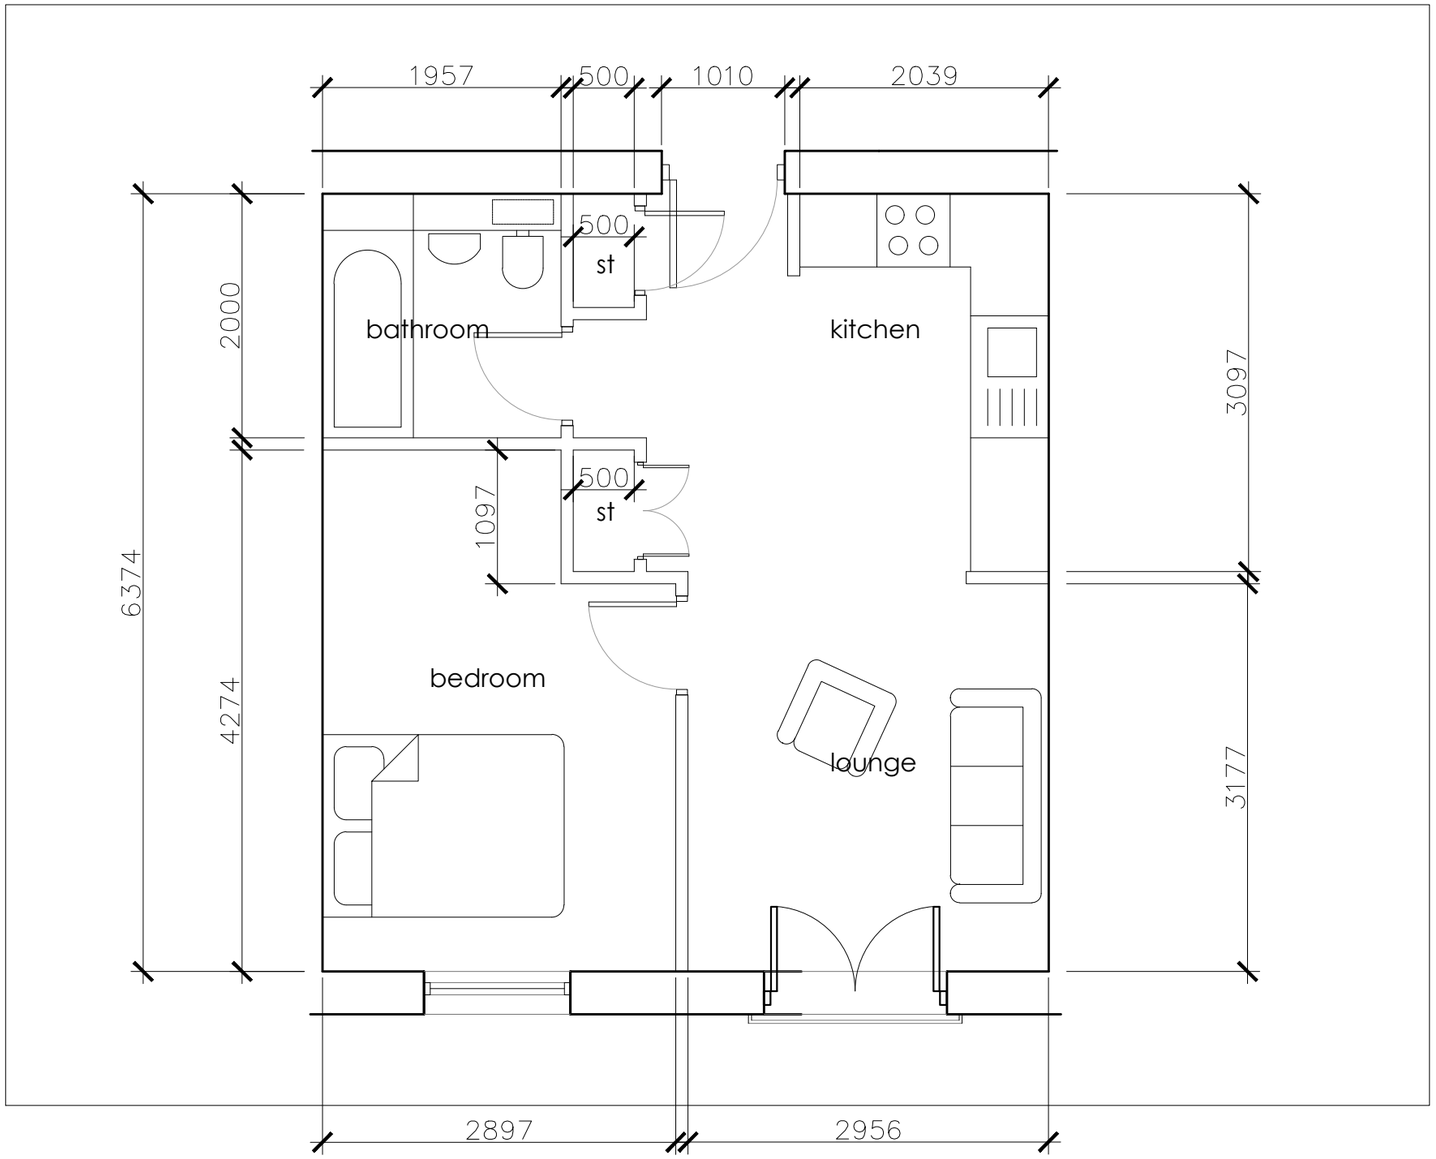

Rev.	Description	Date
P1	First Issue	04.09.2015

Cassidy+Ashton C+A
www.cassidyashton.co.uk
Architecture + Building Surveying + Town Planning
7 East Cliff, Preston, Lancashire, PR1 3JE 01772 258 356
10 Hunters Walk, Canal Street,
Chester, CH1 4EB 01244 402 900

Client
Lingar Properties
Portside House Ellesmere Port.

Project
Proposed Apartments.

Drawing Title
Flat Layout

Drawn by	PL	Checked by		Date	2/7/2018
Status	PRELIMINARY	Scale @ A3			1:50

Job no.	Dwg.no.	Rev.
8821	**L22**	