




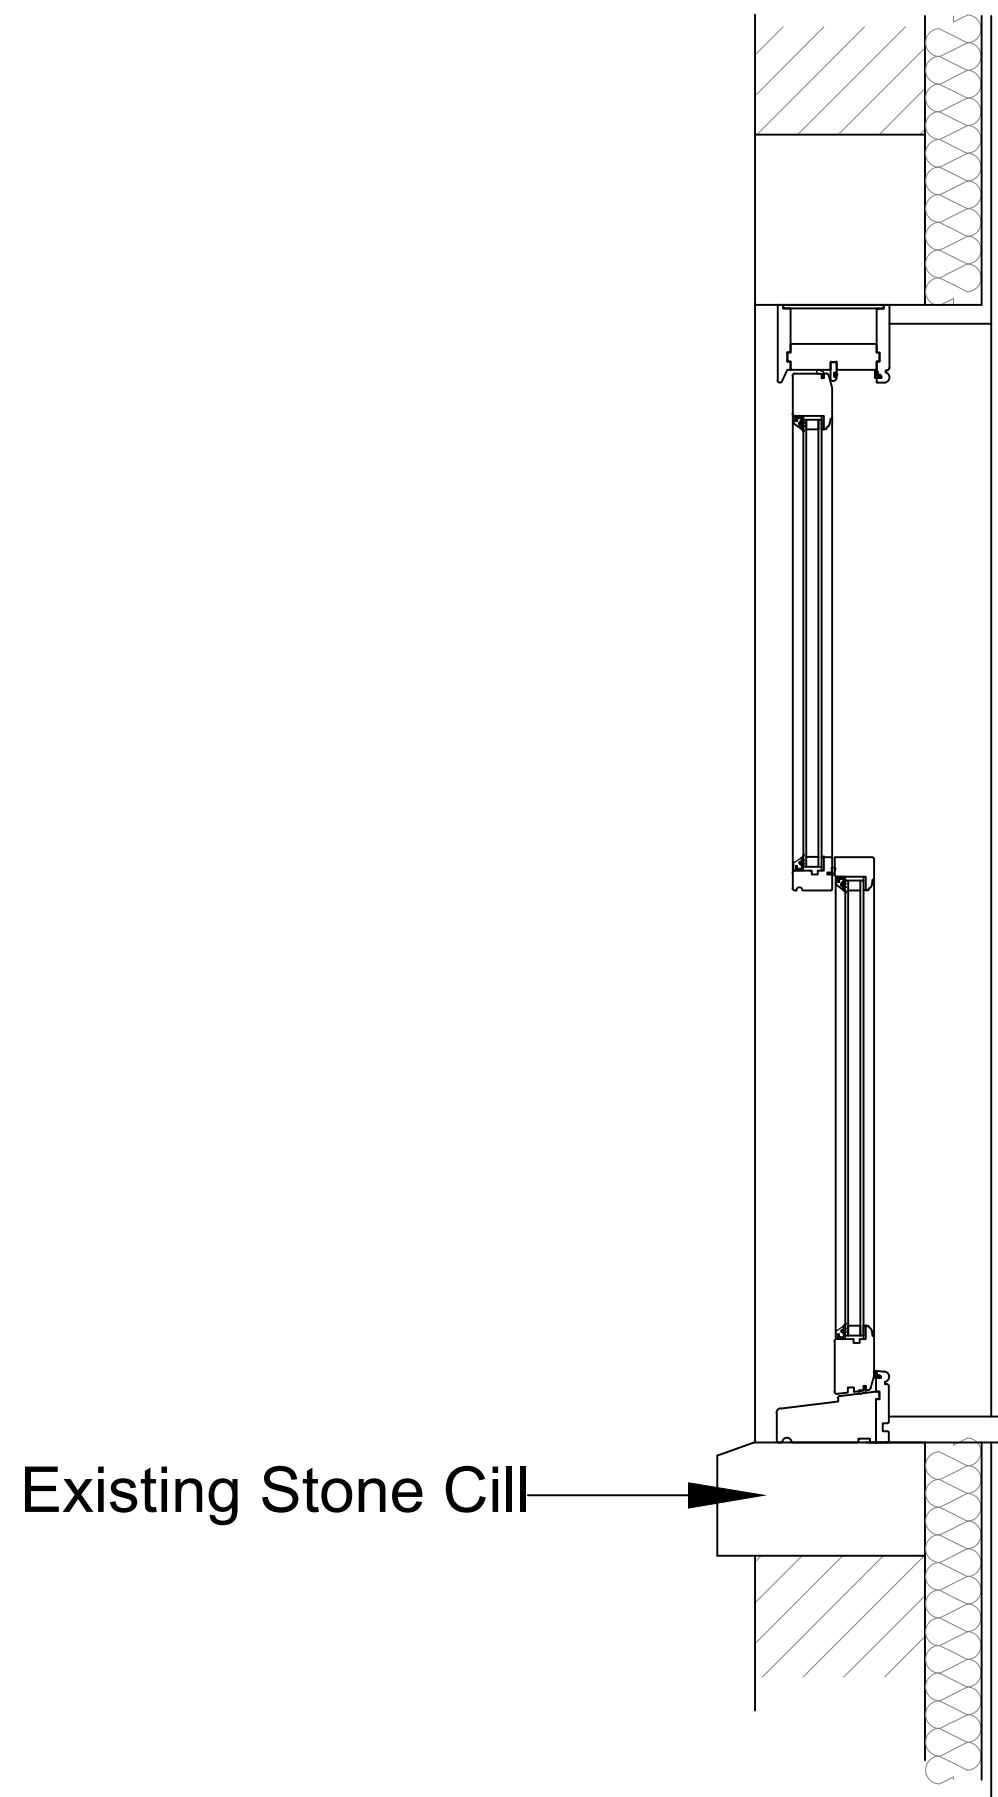

CROSS SECTION

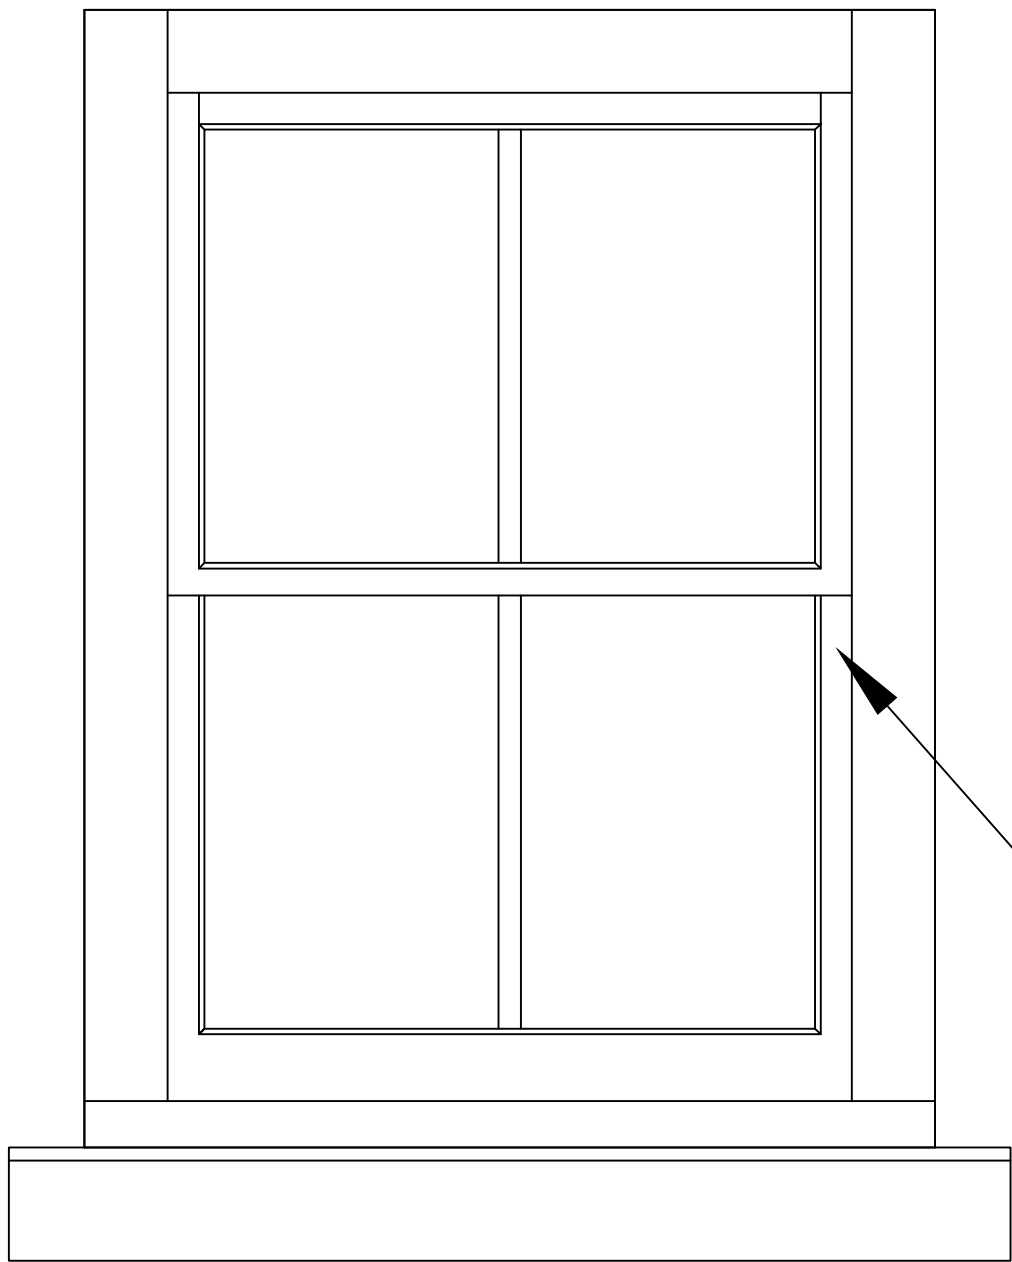

ELEVATION

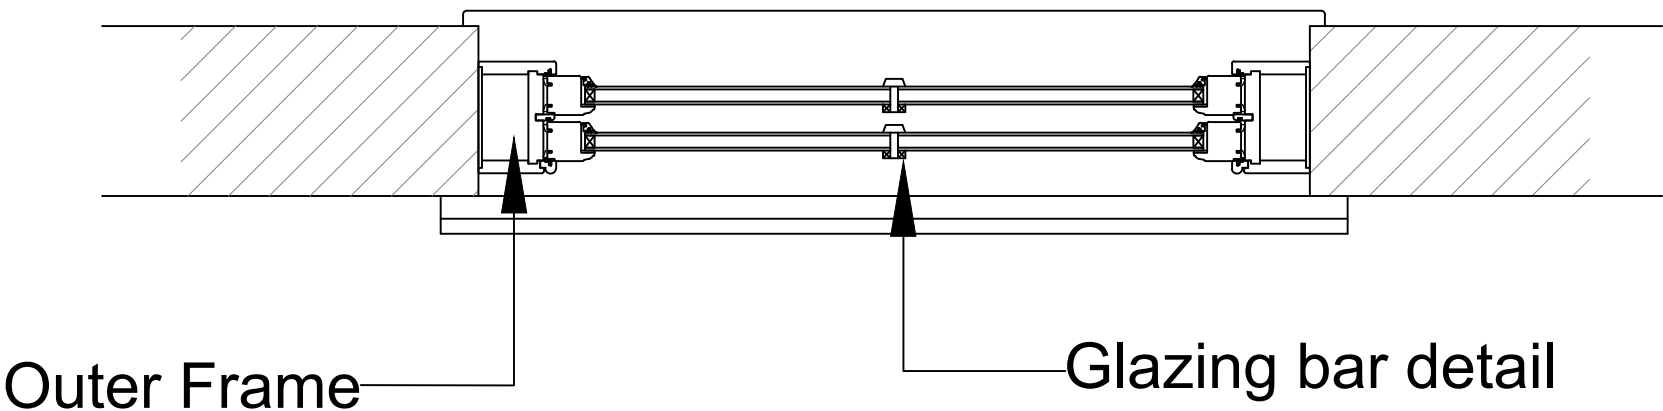

PLAN

Timber windows to be painted in a white finish



Ferndale Villa, 25 Manley Road,
 Wrexham, LL13 8HD
 Tel (01978) 353445
www.hdsarchitectural.co.uk

Project; 3 Cambrian Buildings, Well Street, Cefn Mawr, Wrexham, LL13 3AF	
Title; Typical Window Details	Scale (A2); 1:10
Dwg No; KR/PD/06	Date; August 2018
Revision;	