


Health & Safety Notes

1. Contractor must ensure that all work on site is carried out in a safe & satisfactory manner, in accordance with Health & Safety At Work Act 1974, COSHH Regulations 2002 & requirements of C.D.M

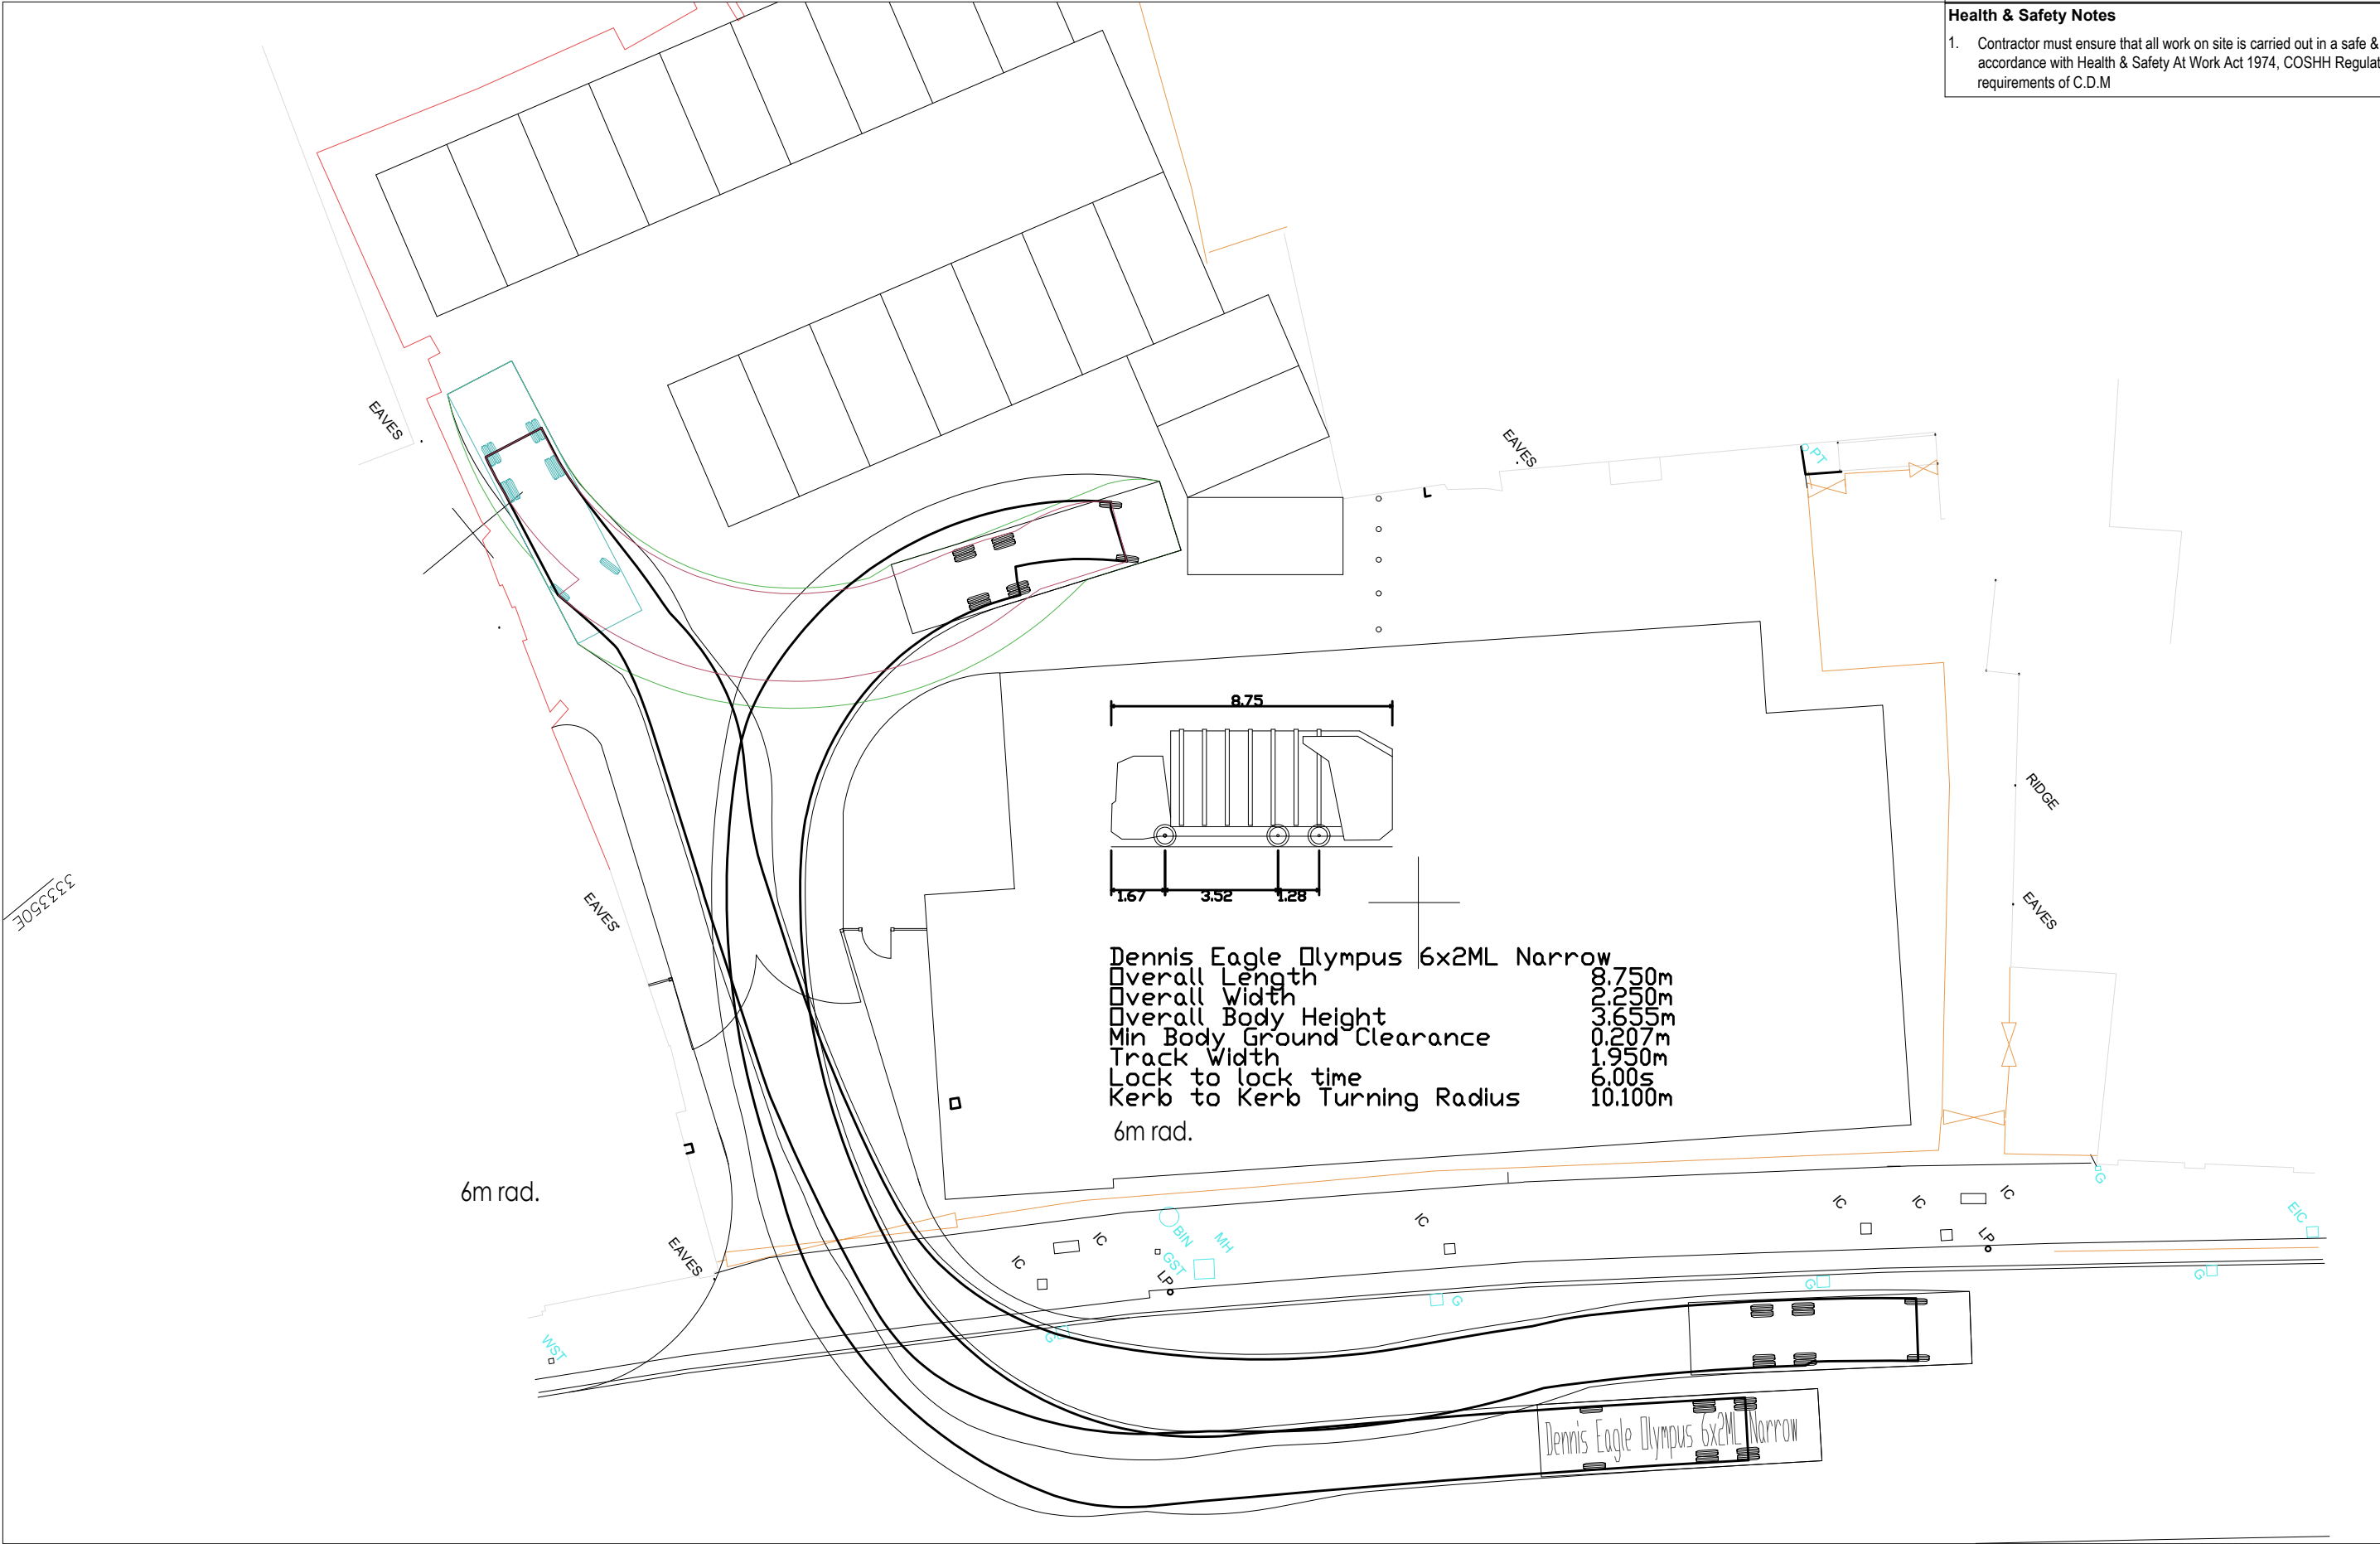

P1	First Issue	04.09.2015
Rev.	Description	Date

Cassidy+Ashton

www.cassidyashton.co.uk

C+A

Architecture + Building Surveying + Town Planning

7 East Cliff, Preston, Lancashire, PR1 3JE 01772 258 356
10 Hunters Walk, Canal Street, Chester, CH1 4EB 01244 402 900

Client
**Lingar Properties.
Portside House. Ellesmere Port.**

Project
**Proposed Apartments.
Land behind 4 Brook St. Wrexham.**

Drawing Title
Proposed Refuse Tracking Layout

Drawn by	PL	Checked by	Date	22/9/2017
Status			Scale @ A3	1:200
Job no.	Dwg.no.		Rev.	
8821	L23			