


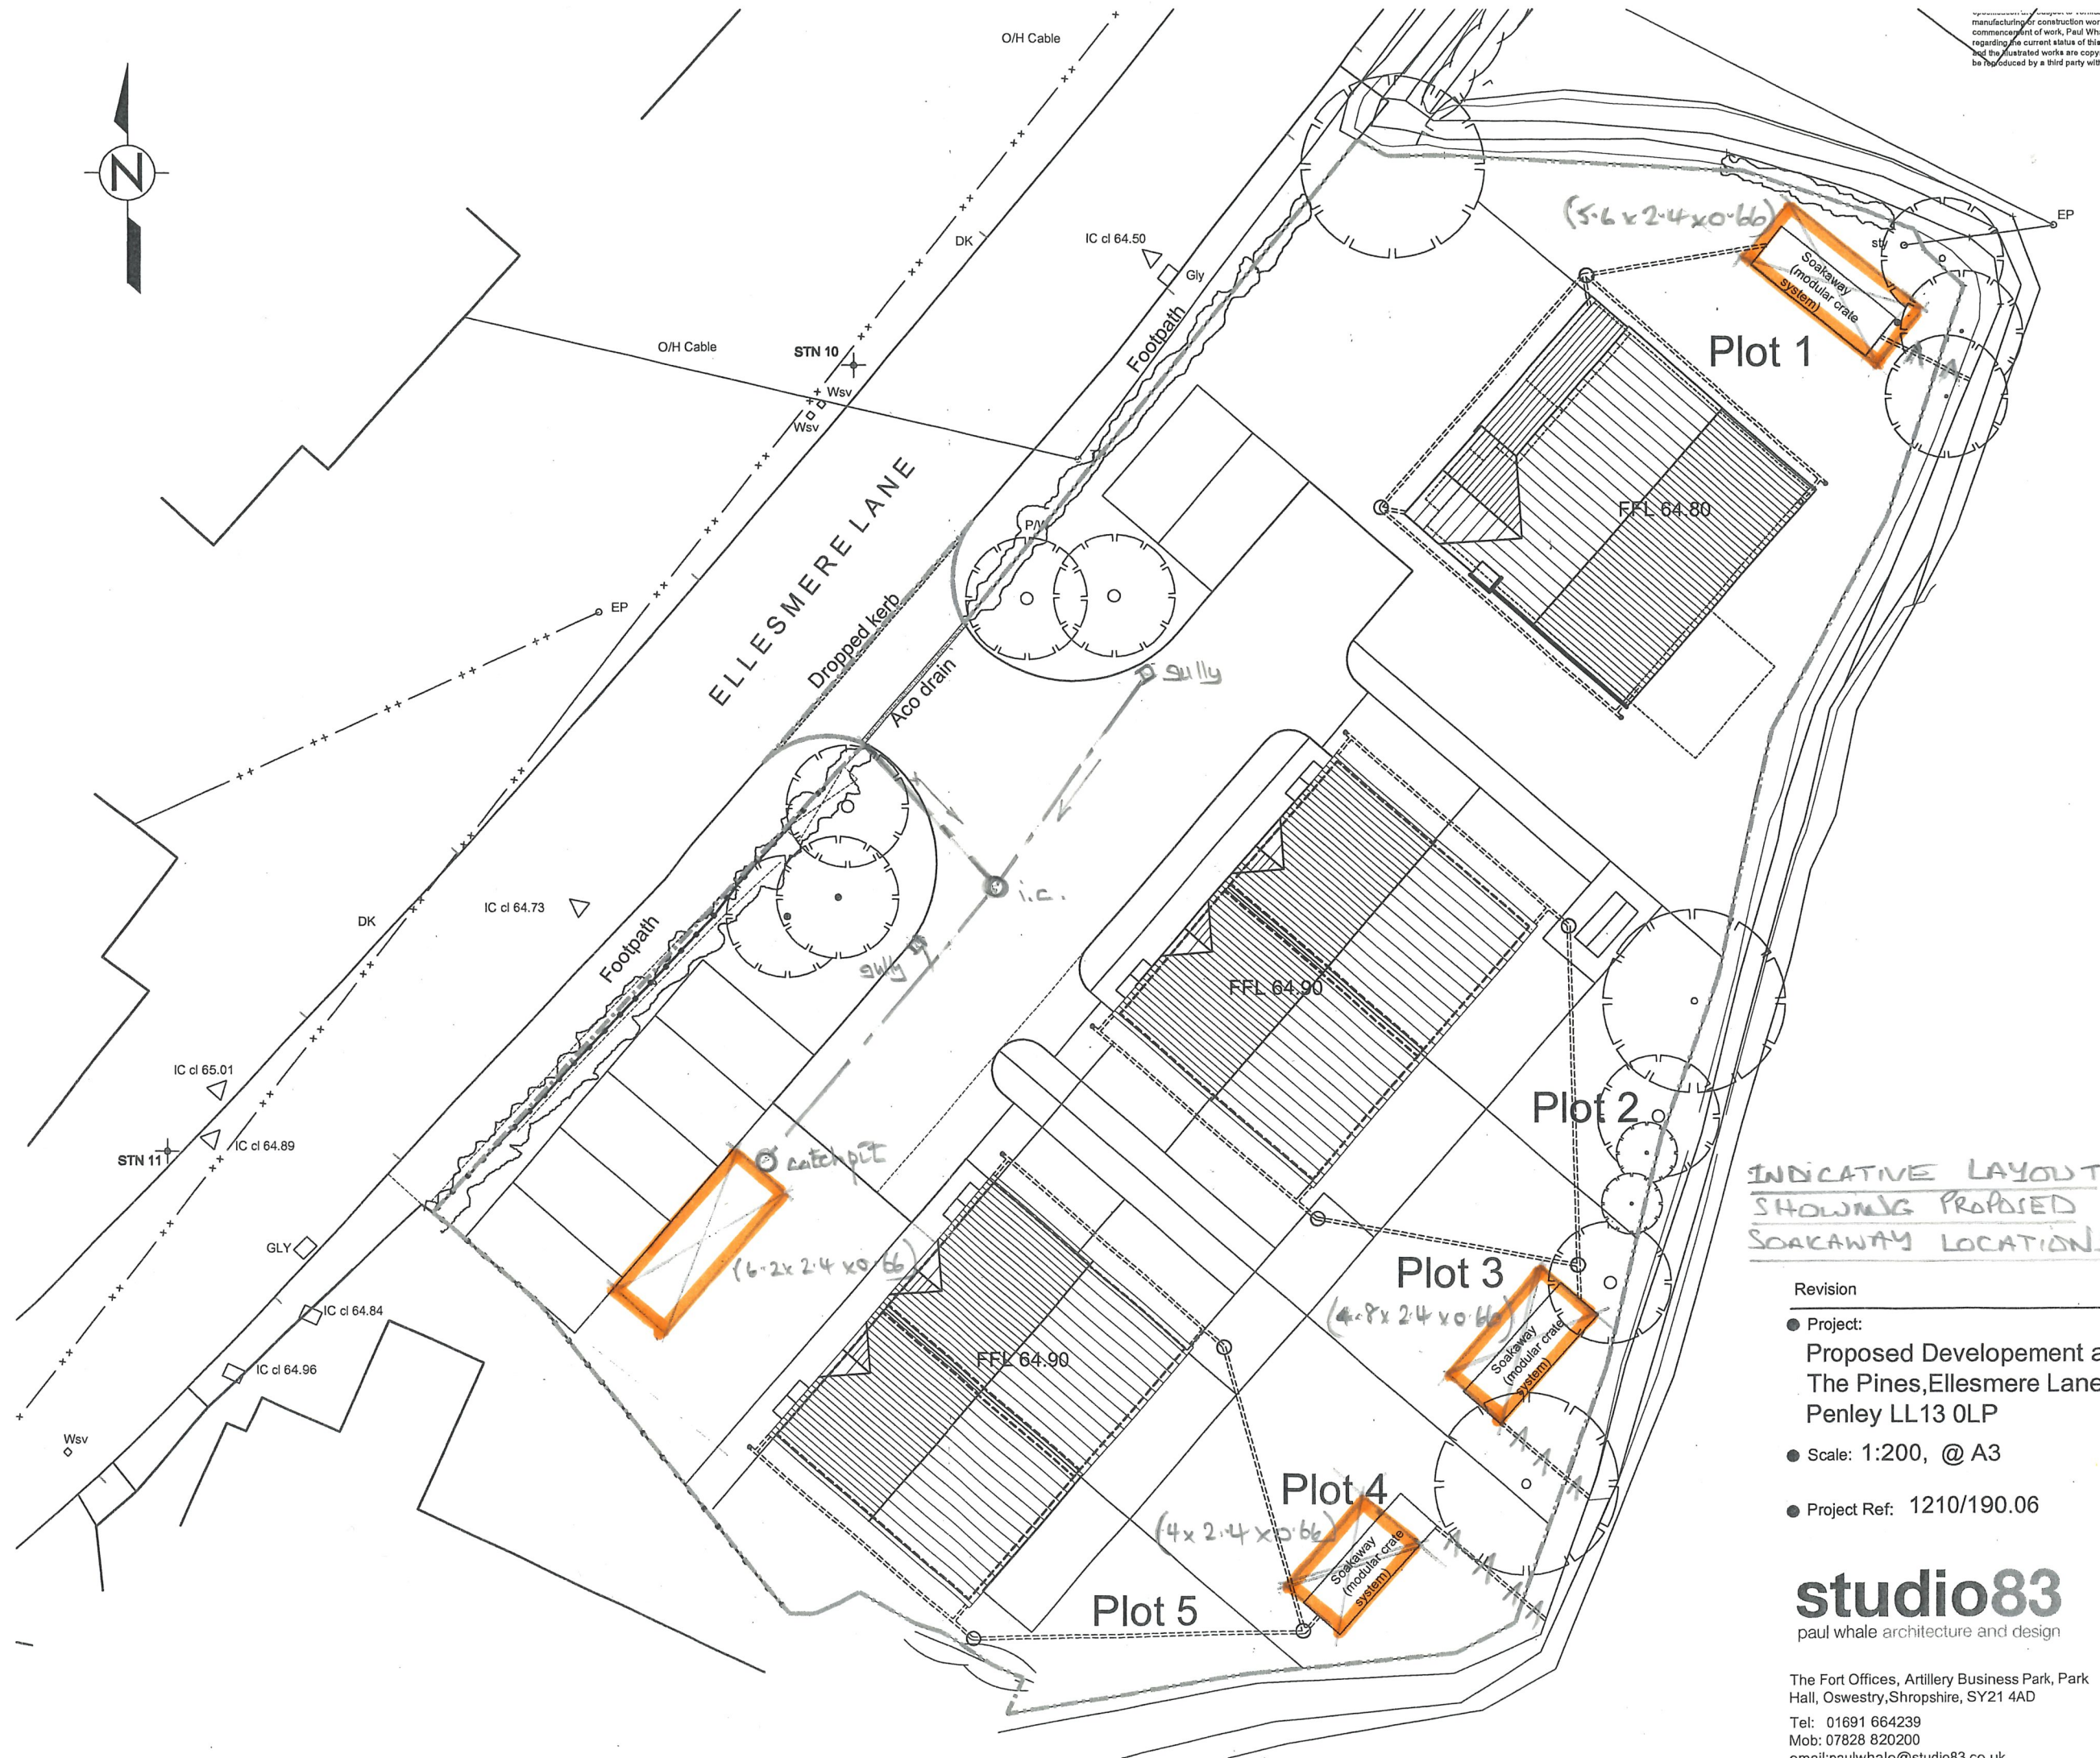

**INDICATIVE LAYOUT
SHOWING PROPOSED
SOAKAWAY LOCATIONS**

Revision

- Project: Proposed Development at The Pines, Ellesmere Lane, Penley LL13 0LP
- Scale: 1:200, @ A3
- Project Ref: 1210/190.06

studio83
paul whale architecture and design

The Fort Offices, Artillery Business Park, Park Hall, Oswestry, Shropshire, SY21 4AD
Tel: 01691 664239
Mob: 07828 820200
email: paulwhale@studio83.co.uk