
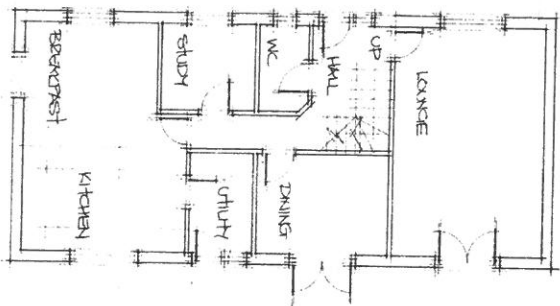


Appendix 3

GROUND FLOOR

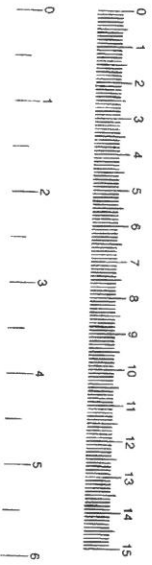

WREXHAM COUNTY
BOROUGH COUNCIL
10 JAN 2005
APPROVED
PLANNING DEPARTMENT

AMENDMENTS		Date	By
NO			
Do not scale this drawing			
Site dimensions to be checked			
This drawing is copyright			
JOB FROM COLLEGE OFFICES			
TITLE LOWEY HONLEY TOWN, BRIDGES LINE, BUCHAN, ROSEH			
REF.	DRAWING		
0.1	PROPOSED		
SCALE 1:100			
DRAWN	DATE		

GERAINT LEWIS

ASSOCIATES

ARCHITECTURAL DESIGNERS,

PLANNING CONSULTANTS


BUILDING SURVEYORS & PROJECT MANAGERS

BRYN RHEDYN, LLANELLYD


DOLGELLAU, GWYNEDD, LL40 2BU

TELEPHONE: 01341 422370


FIRST FLOOR

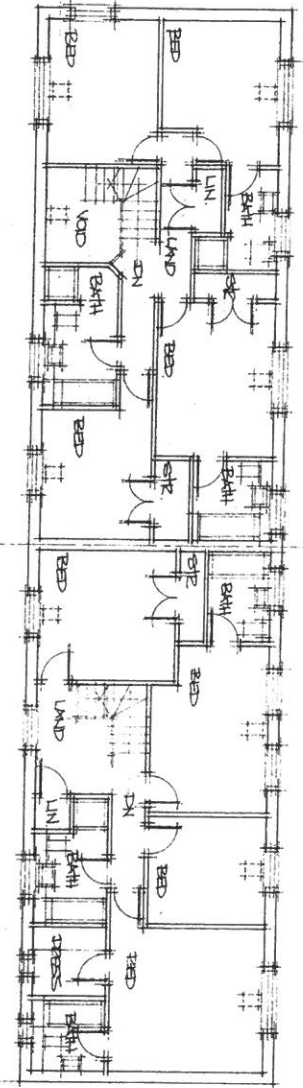

SECTION

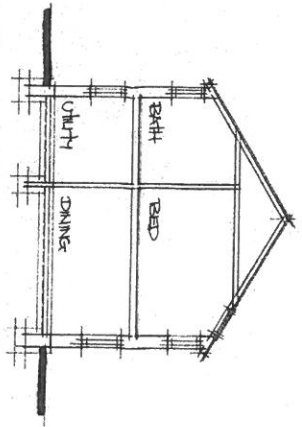

FIRST FLOOR

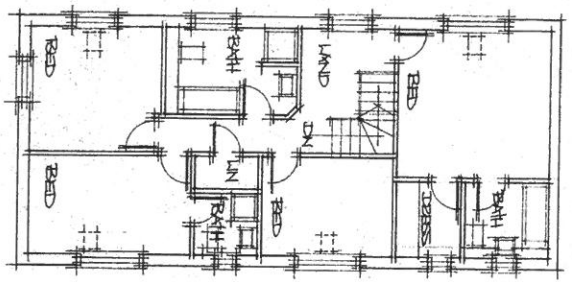


10 JAN 2005
APPROVED
PLANNING DEPARTMENT




AMENDMENTS		Date	By
NO			
Do not scale this drawing			
Site dimensions to be checked			
This drawing is copyright			
JOB			
FROM COURT-MED			
OFFICES			
TITLE			
LONER HANLEY FIRM,			
STANFORD LANE			
BARTON, ROSETH			
REF.	DRAWING		
Z.1/01	0.2 PROPOSED		
SCALE		1:100	
DRAWN	DATE	04	
GERAINT LEWIS			
ASSOCIATES			
ARCHITECTURAL DESIGNERS			
PLANNING CONSULTANTS			
BUILDING SURVEYORS & PROJECT MANAGERS			
BRYN RHEDYN, LLANELLYD			
DOGBELLAU, GWYNEDD, LL40 2SU			
TELEPHONE : 01541 42270			


NORTH WEST

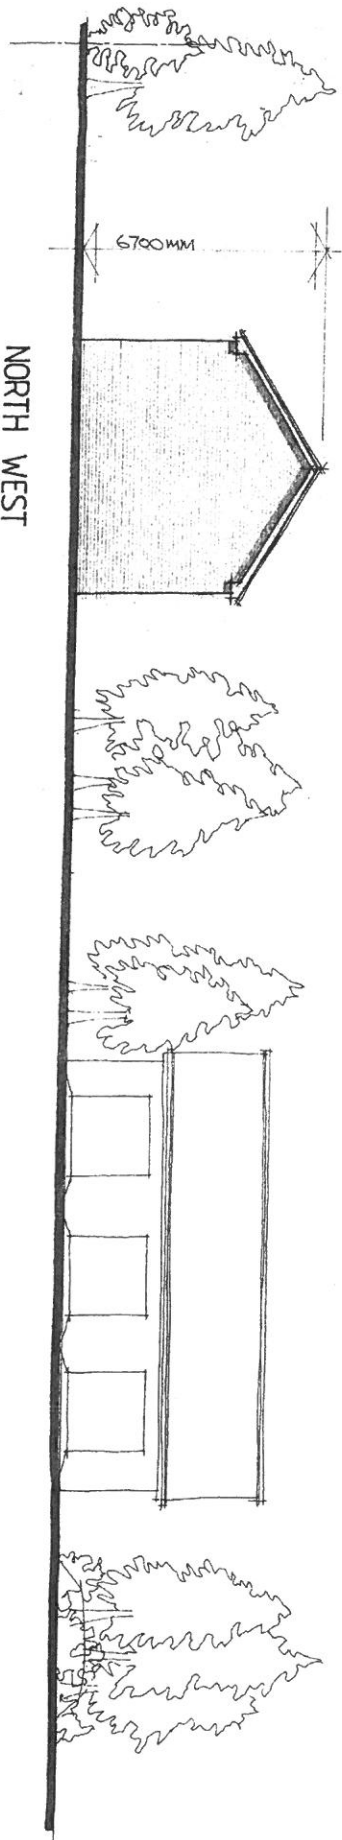


NORTH EAST

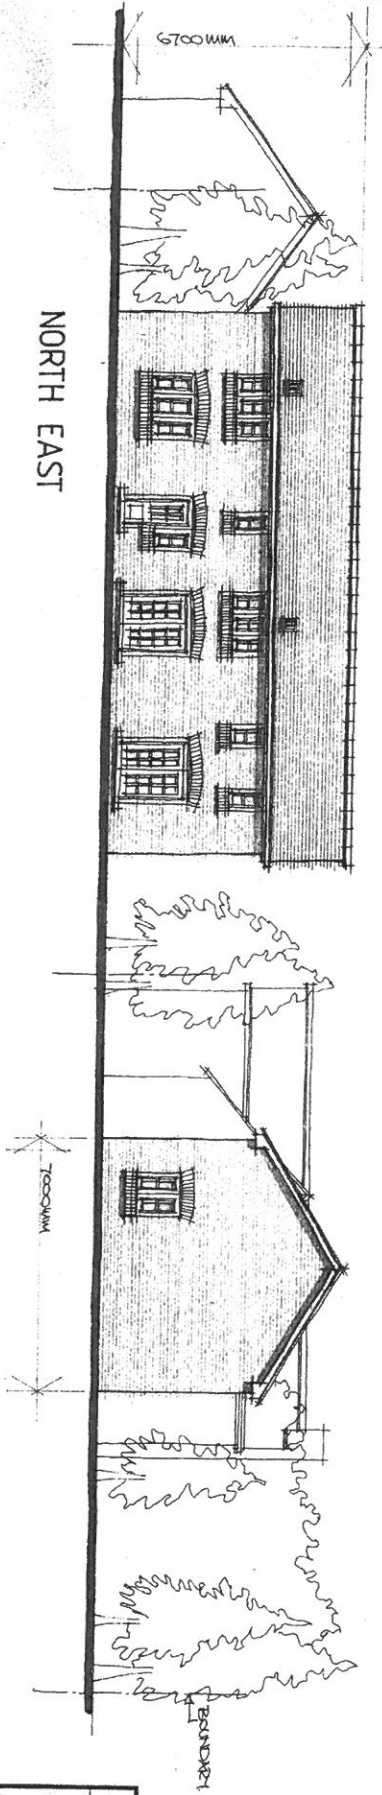


SITE ELEVATION SCALE 1:200

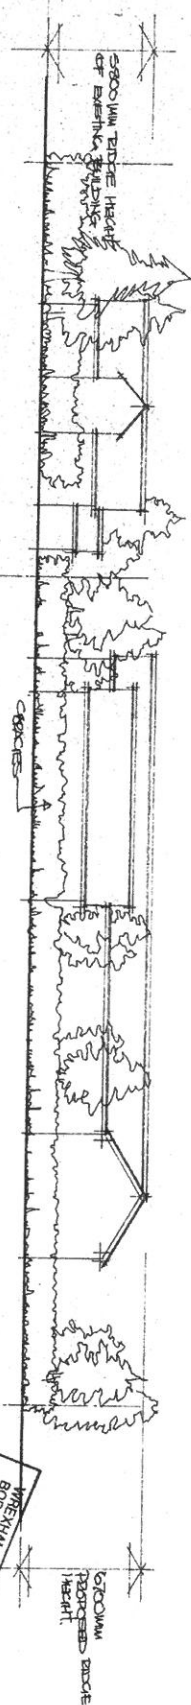


WREXHAM COUNTY
BOROUGH COUNCIL
APPROVED
10 JAN 2005
PLANNING DEPT.

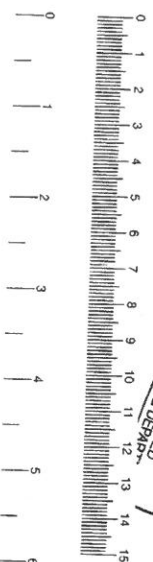


AMENDMENTS		Date	By
No			
Do not scale this drawing			
Site dimensions to be checked This drawing is copyright			
JOB FARM COURTYARD COTTAGES			
TITLE LOWEY HANLEY TREWM, STRONGES LANE, BRETTON, BOSSETH.			
REF.	DRAWING		
Z1/04	03 B PROPOSED		
SCALE 1:100			
DRAWN	DATE		
GERAINT LEWIS	JULY 04		
ASSOCIATES			
ARCHITECTURAL DESIGNERS, 15			
PLANNING CONSULTANTS			
BUILDING SURVEYORS & PROJECT MANAGERS			
BRUN RHEEDYN, LLANELLTYD			
DOUGELLAU, GWYNEDD, LL40 2BU			
TELEPHONE: 01341 42370			

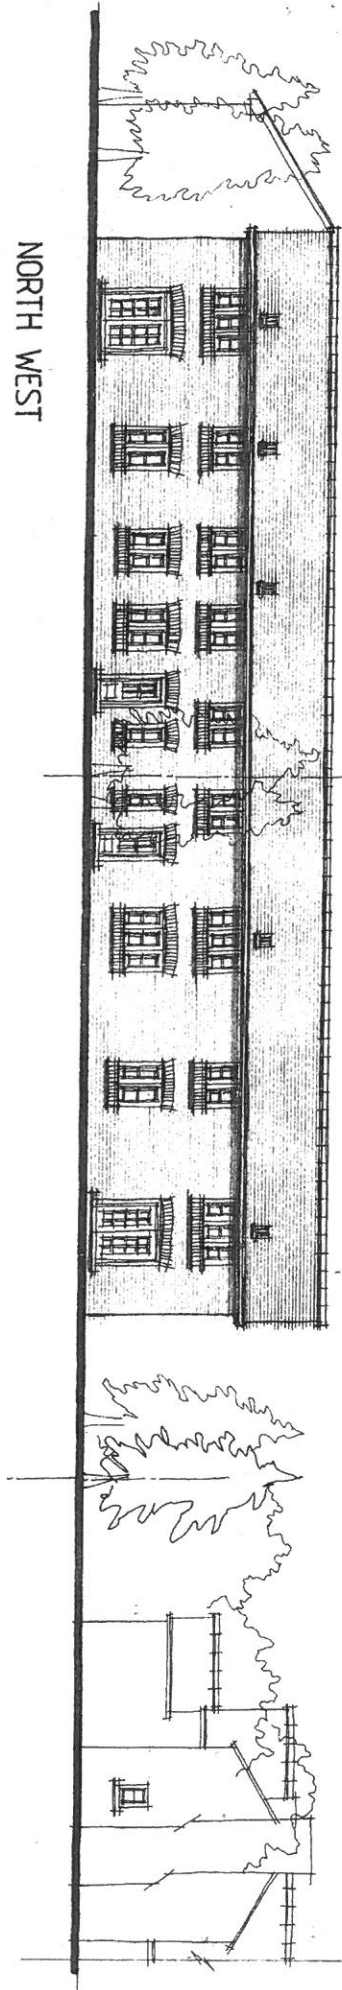


NORTH WEST

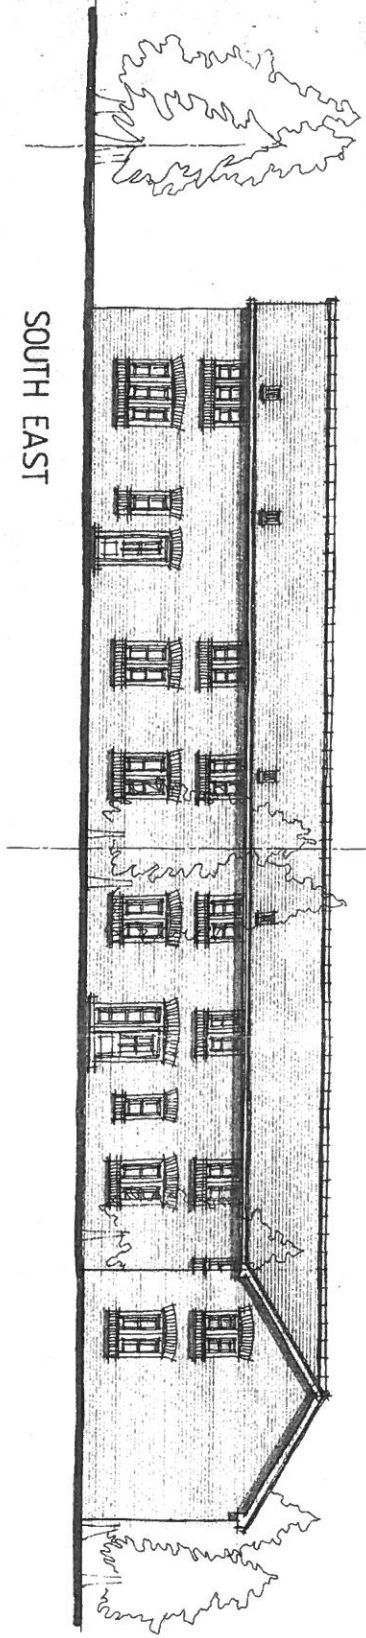

SOUTH EAST

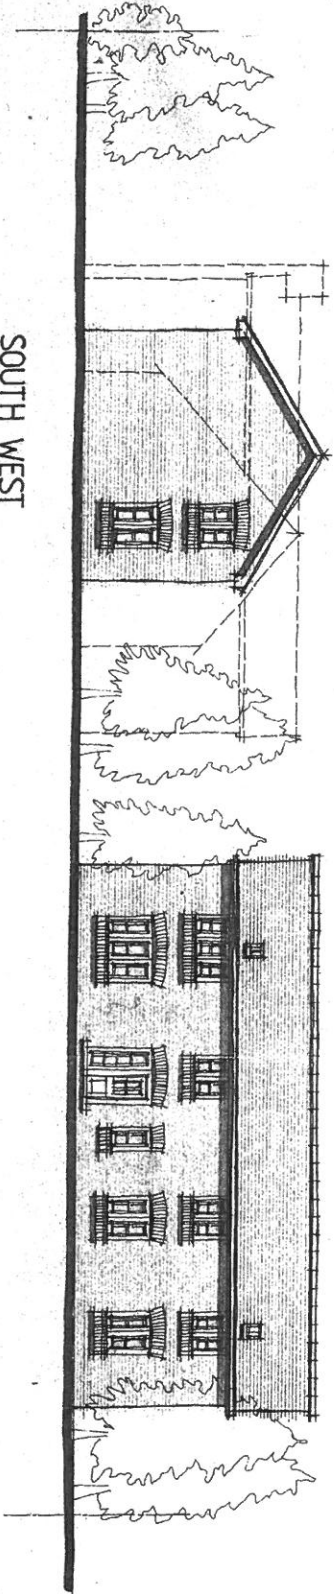


SOUTH WEST

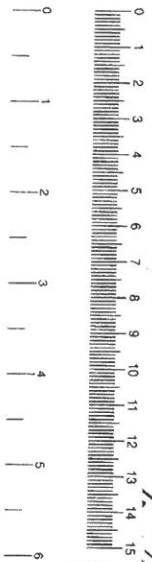


WRECHIN COUNTY
BOROUGH COUNCIL
10 JAN 2008
TOWN
SHEDDING


AMENDMENTS		Date	By
NO			
Do not scale this drawing			
Site dimensions to be checked			
This drawing is copyright			
JOB			
FROM COURTNEY			
TITLE			
LOWER HANLEY TOWN			
STANDARDS UNIT			
BURNLEY, ROBERT			
REF.	DRAWING		
Z101	03 A PROPOSED		
SCALE		1:100	
DRAWN		DATE JUL 04	
GERAINT LEWIS			
ASSOCIATES			
ARCHITECTURAL DESIGNERS,			
PLANNING CONSULTANTS			
BUILDING SURVEYORS & PROJECT MANAGERS			
BRIN RHEDYN, LLANELLTYD			
DOUGELLAU, GWYNEDD LL40 2SU			
TELEPHONE: 01547 422770			

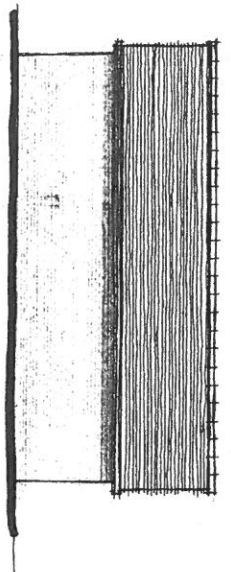


SOUTH EAST

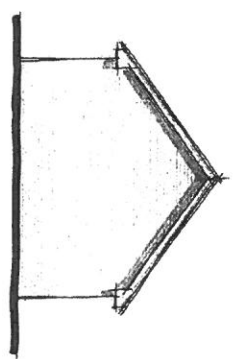


SOUTH WEST

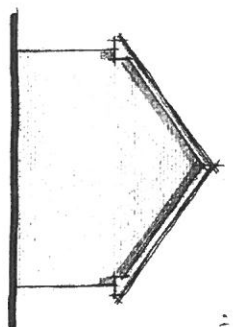


NORTH EAST

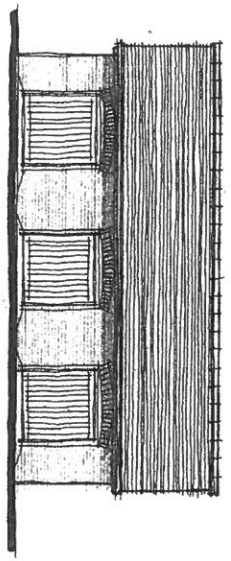


NORTH WEST

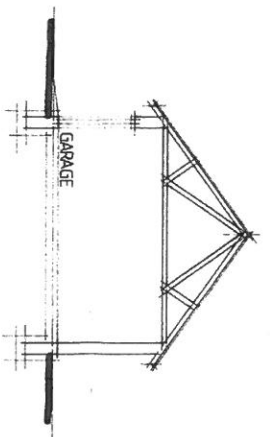

SECTION

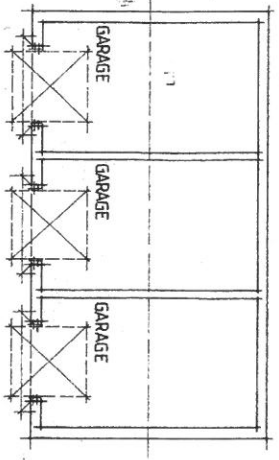

PLAN

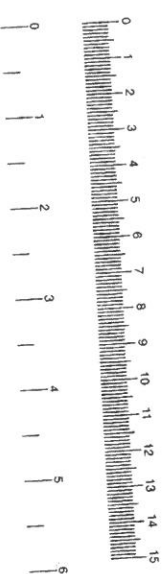

AMENDMENTS		Date	By
NO			
Do not scale this drawing			
Site dimensions to be checked This drawing is copyright			
JOB: FARM GUESTYARD COTTAGES			
TITLE: LOWER WORK BY THEM, SHRUBBERS LANE, BURNON, ROSEBETH			
REF:	DRAWING		
22/01	0/5 PROPOSED		
SCALE: 1:100			
DRAWN: DATE: 01/04			
GERAINT LEWIS ASSOCIATES			
ARCHITECTURAL DESIGNERS, PLANNING CONSULTANTS BUILDING SUPERVISORS & PROJECT MANAGERS			
BRVA/RHEDYN, LLANELLYD DON O'BRIEN, GIVNEED, LL40 2BU TELEPHONE: 01341 422270			