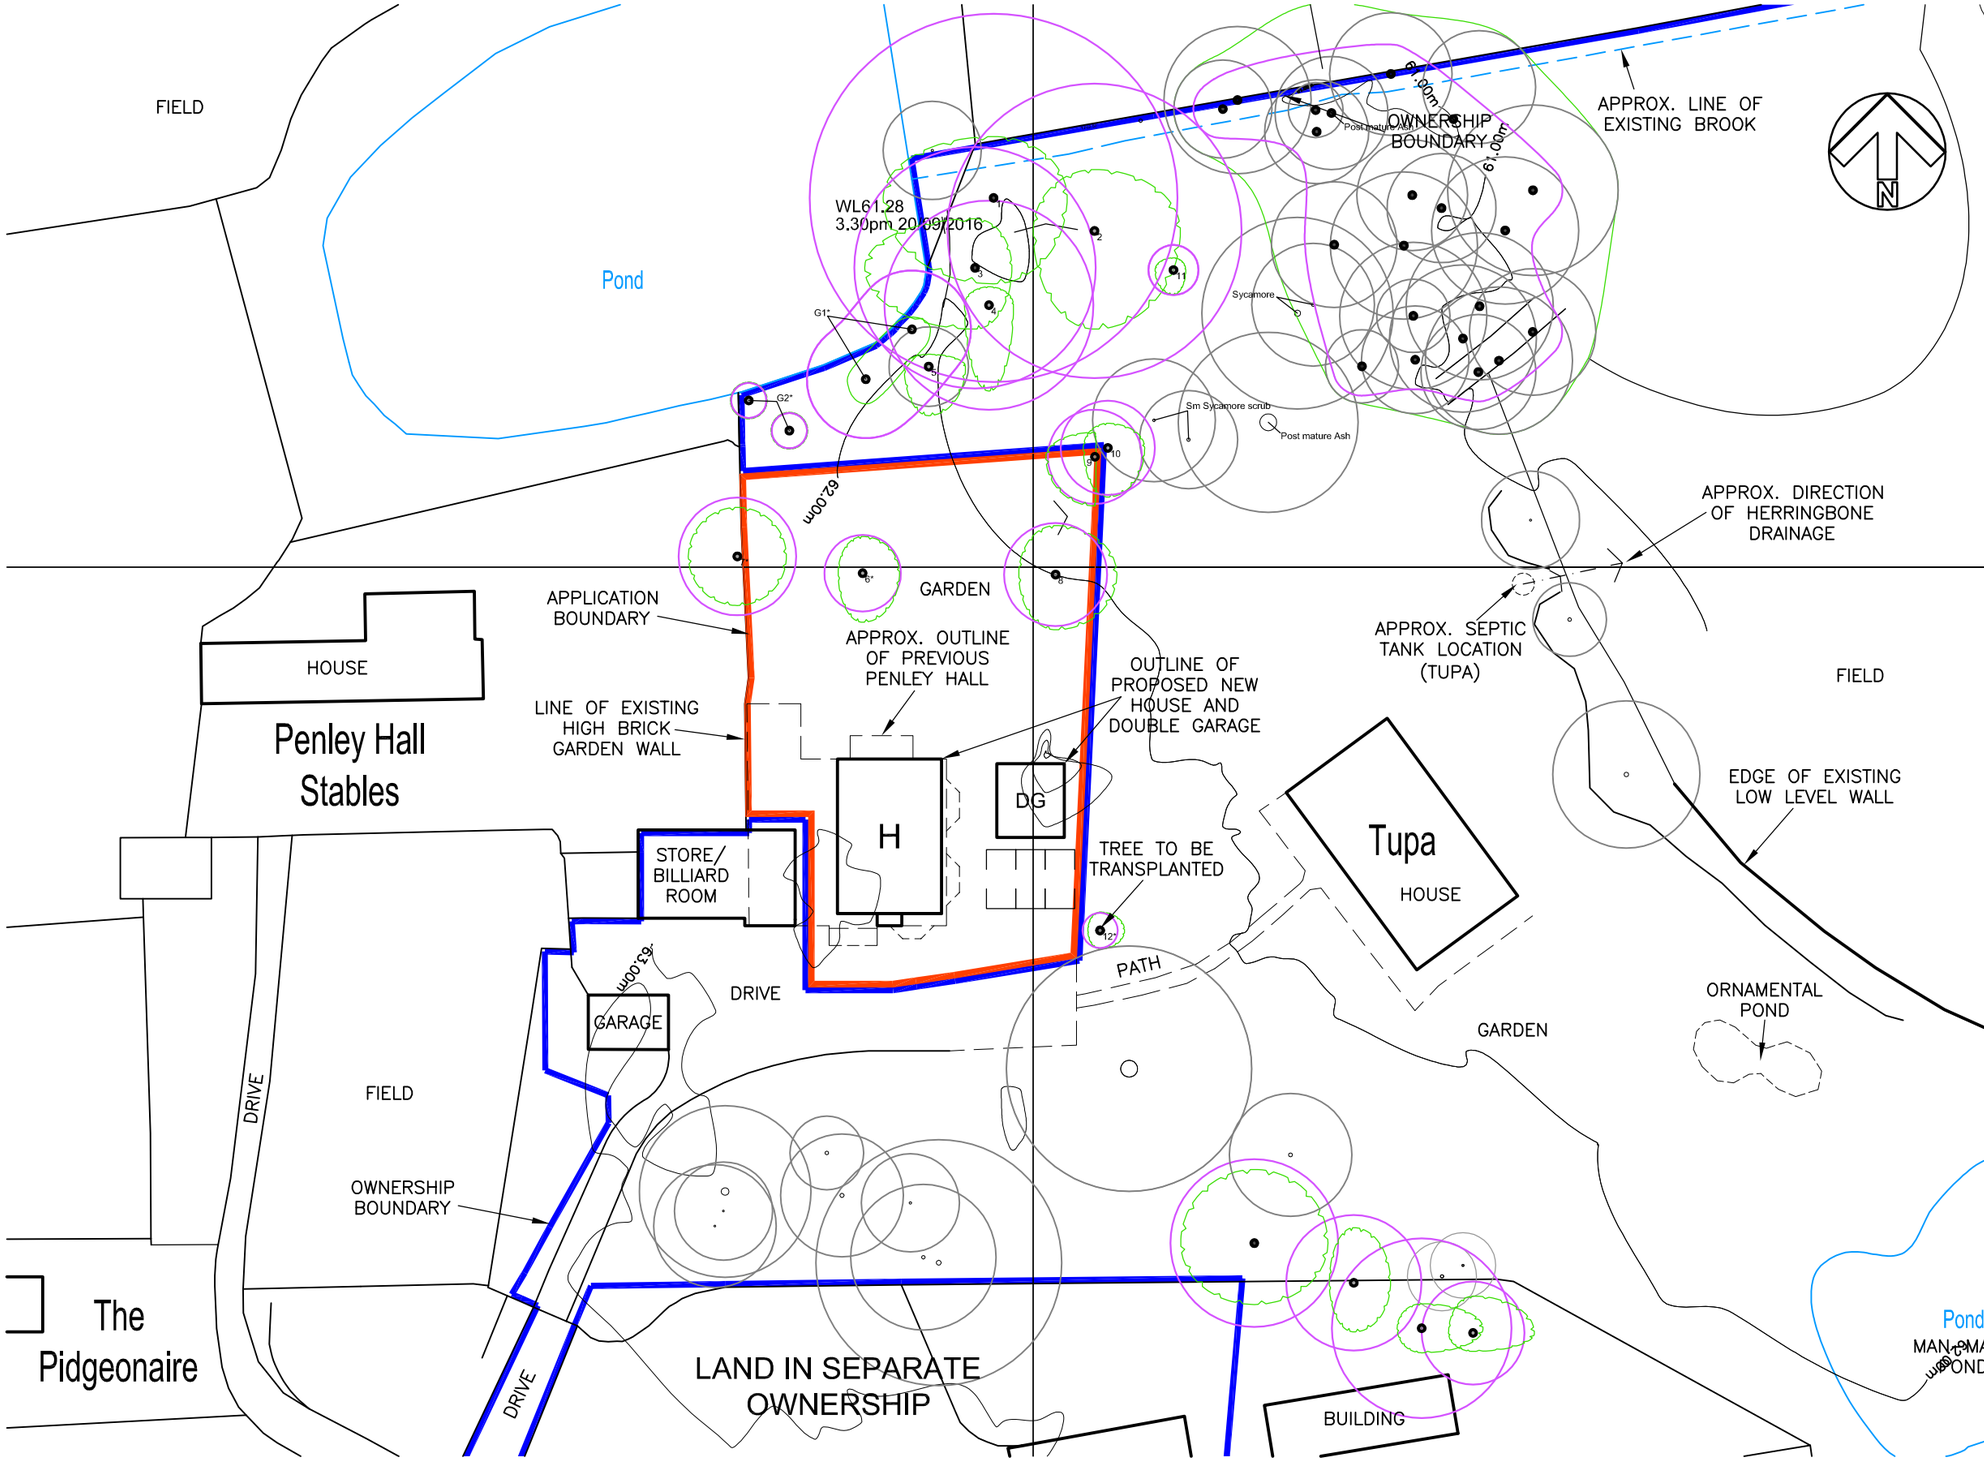

EXISTING SITE BLOCK PLAN SCALE 1:500

Crown Copyright.
All rights reserved.
Licence Number 100005046

APPROX SITE AREA: 0.111 hectares (0.275 acres)
BASED ON ASSUMED BOUNDARY ON O.S. MAP

NOTES:

THIS DRAWING IS THE PROPERTY OF McCORMICK ARCHITECTURE LTD AND COPYRIGHT IS RESERVED BY THEM. THE DRAWING IS NOT TO BE COPIED OR DISCLOSED BY OR TO ANY UNAUTHORISED PERSONS WITHOUT THE WRITTEN CONSENT OF McCORMICK ARCHITECTURE LTD. DO NOT SCALE FROM THIS DRAWING. CONTRACTORS TO CHECK ALL DIMENSIONS ON SITE AND TO REPORT ANY DISCREPANCIES. ELECTRONIC ISSUE VERSIONS OF THIS DRAWING ARE NOT TO BE CHANGED BY RECIPIENTS OR 3rd PARTIES.

NOTE: THIS DRAWING IS FOR INFORMATION AND PLANNING APPLICATION PURPOSES ONLY

DRAWING PREPARED FROM PROMAP DRAWING AND NOT FROM TOPO SURVEY (APPROXIMATE ONLY)

INDICATIVE HOUSE DIMENSIONS

House	Minimum	Maximum
Width	8.5 metres	9 metres
Length	12 metres	13.6 metres
Height	8.5 metres	9 metres

Revision: E	By: EWR	Date: 20/06/18	Chckd: WR
APPLICATION AREA AMENDED AS CLIENT COMMENTS 19.06.18			
Revision: D	By: EWR	Date: 14/07/18	Chckd: WR
NOTES AMENDED FOLLOWING CLIENT COMMENTS 13.06.18			
Revision: C	By: EWR	Date: 07/06/18	Chckd: WR
APPLICATION AREA AMENDED. INDICATIVE HOUSE DIMENSIONS NOTED			
Revision: B	By: EWR	Date: 25/05/18	Chckd: WR
APPLICATION AREA AMENDED FOLLOWING MEETING WITH CLIENTS 24.05.18.			
Revision: A	By: EWR	Date: 23/05/18	Chckd: WR
PROPOSED DWELLING FOOTPRINT CHANGED FOLLOWING CLIENT MEETING 15.05.2018			

McCORMICK
ARCHITECTURE
THE MOORINGS, ROWTON BRIDGE ROAD,
CHRISTLETON, CHESTER. CH3 7AE
TEL: 01244 332020
email:info@mccormick-architecture.co.uk
web:www.mccormick-architecture.co.uk

Client:
MR K. BARKER & MRS T. WILSON

Project:
PENLEY HALL SITE, PENLEY HALL DRIVE, PENLEY, WREXHAM, LL13 0LU

Detail:
SKETCH PROPOSED SITE BLOCK PLAN

Status:
FOR APPROVAL

Drawn By:	Date:	Scale:
EWR	14/05/2018	1:500 @ A3

Checked By:	Date:	Signature:
PM	14/05/2018	P. McCORMICK

Job No:	Drg No:	Revision:
4184/1	A(100)03	E

Z:\Drawings\Draw\4184-1 - Land at Penley\DRAWINGS\01-SKETCH\CURRENT-BOUND\4184-1-A(100)03E-OA-Sk Site Block Plan.dwg, 20/06/2018 09:58:20