


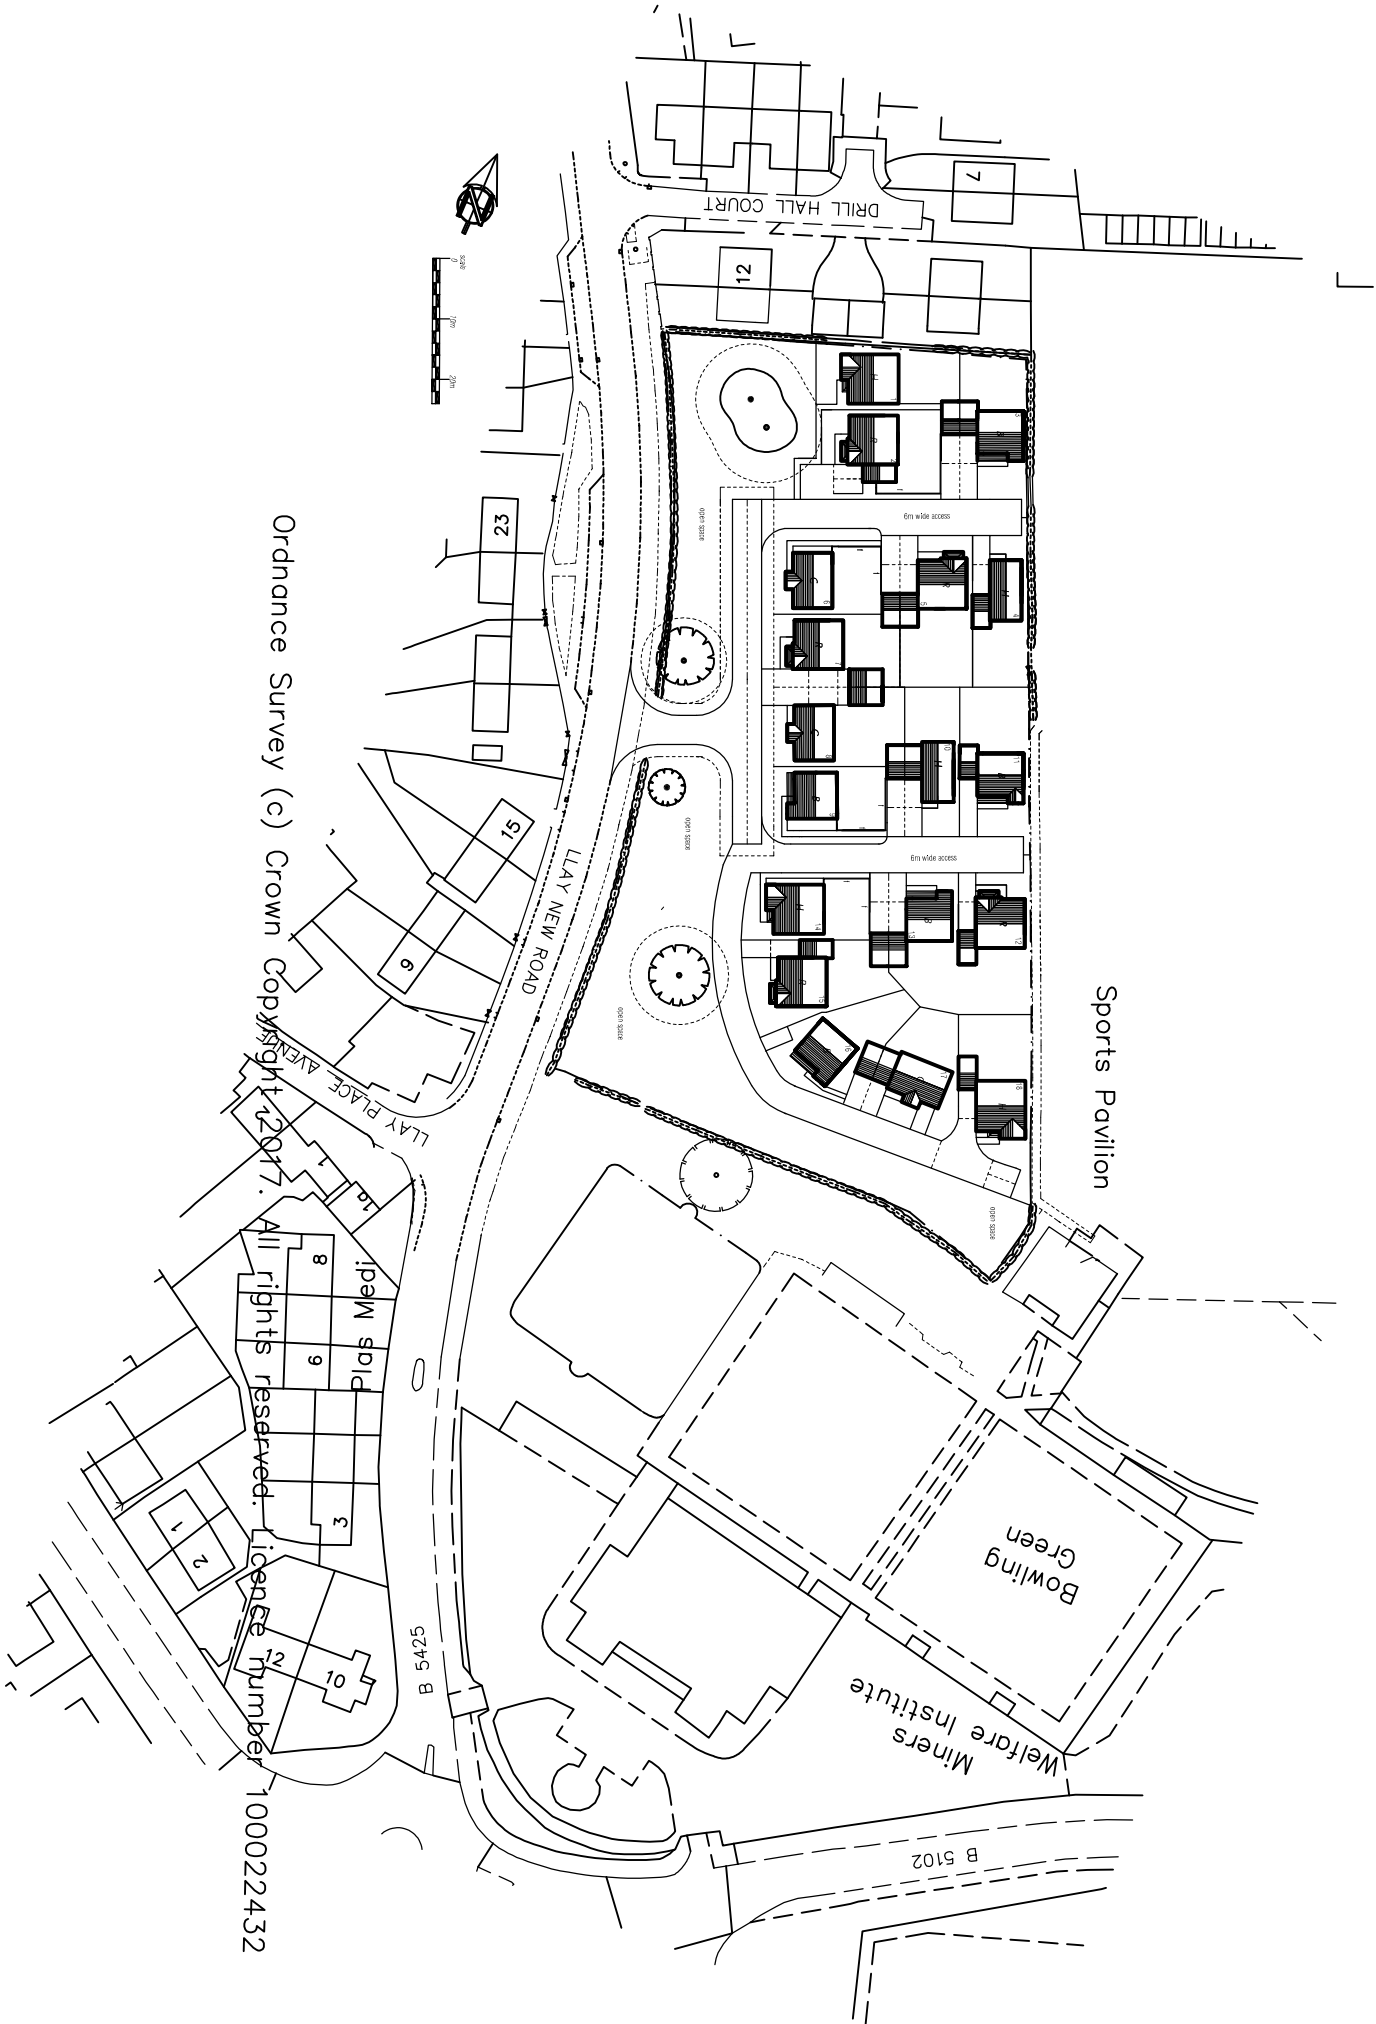

© COPYRIGHT. DO NOT SCALE. CHECK DIMENSIONS ON SITE. REPORT ANY ERRORS OR OMISSIONS TO ARCHITECT.

Parry Davies Architects.

Chartered Architects.

|                          |  |            |           |      |     |
|--------------------------|--|------------|-----------|------|-----|
| PROJECT TITLE            |  | DATE       | SCALE     | DRWN | CHK |
| LLAY MINERS WELFARE LLAY |  | MARCH 2018 | 1:1250@A3 | RSG  |     |
| DRWG. TITLE              |  | DRWG. NOS. |           | REV  |     |
| SITE LOCATION PLAN       |  | 17.5798/L1 |           | D    |     |

Barclays Buildings, High Street, St Asaph, LL17 ORF      Tel: 01745 585517    Fax: 01745 582162. E-mail: PDPArchitects@aol.com

