

ELEVATION 1

75.00m Above Ordnance Datum

ELEVATION 1

75.00m Above Ordnance Datum

NOTES:


DO NOT SCALE FROM THIS DRAWING.

1. This drawing is copyright of WardmanBrown. WardmanBrown is a trading name of Wardmans Architectural Services Limited.
2. All dimensions to be verified on site prior to any shop or site works being commenced.
3. Any discrepencies to be reported to the Designer BEFORE any work is put in hand.
4. This drawing must be read in conjunction with relevant consultants and specialists drawings.
5. This drawing must be read in conjunction with the drawings specified.

CDM 2015 - (Refer to Project Health & Safety Information)


HAZARDS

1. Live services adjacent/on site.
2. Excavations - Ground Collapse
3. Handling major components
4. Working at height - Falling
5. Machinery & Equipment
6. Ensure all blockwork has a minimum crushing strength of 3.5N/mm²
7. The weight of each block must not exceed 20Kg

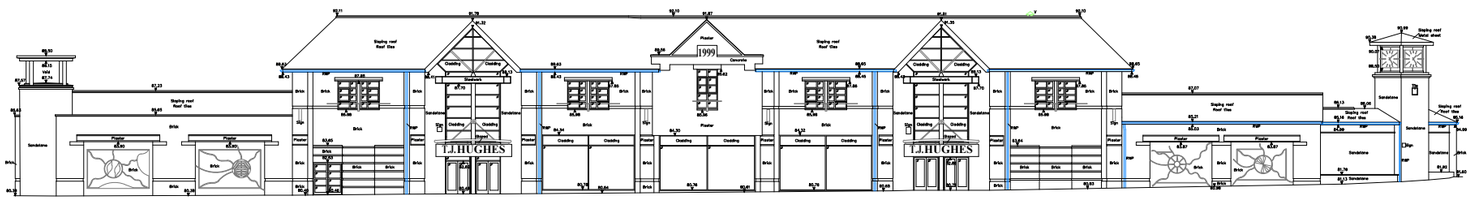


ELEVATION 4

75.00m Above Ordnance Datum

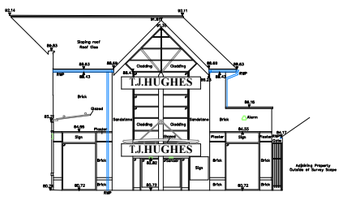


ELEVATION 2

75.00m Above Ordnance Datum

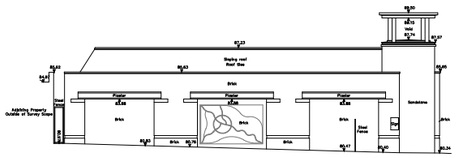

ELEVATION 3

75.00m Above Ordnance Datum

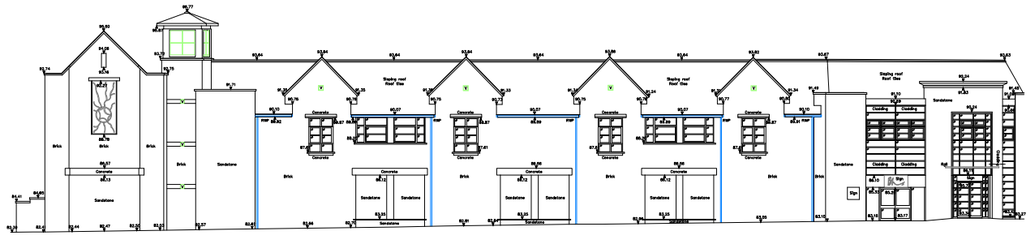

ELEVATION 8


75.00m Above Ordnance Datum

ELEVATION 8




ELEVATION 9

75.00m Above Ordnance Datum

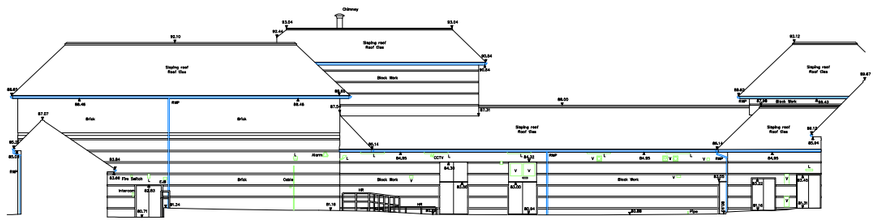


ELEVATION 6

75.00m Above Ordnance Datum

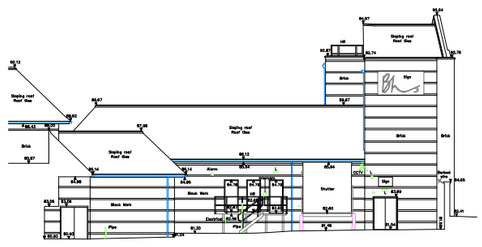

ELEVATION 7

75.00m Above Ordnance Datum

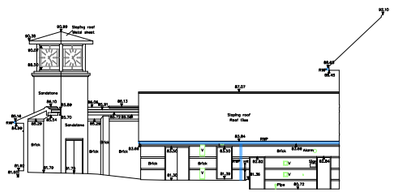

ELEVATION 5

75.00m Above Ordnance Datum

REV	DATE	DETAILS

REVISIONS:

Wardman Brown

113 Stanhope Road South
Darlington, DL3 7SF
Tel: 01325 460227

info@wardmanbrown.com
www.wardmanbrown.com

Chartered Institute of Architectural Technologists Registered Practice

CLIENT:
Mandale

PROJECT:
Henblas - Wrexham

DRAWING TITLE:
Elevations as Existing

PURPOSE OF ISSUE:
PLANNING

SCALE: 1:400 @ A3 1:200 @ A1

DATE: JUL 18 | DRAWN: CB. | DRG REVISION:

DRAWING NO: L018022-005