





ELEVATION TO NORTH WEST OF MAIN SPINE ROAD



ELEVATION TO SOUTH EAST OF MAIN SPINE ROAD

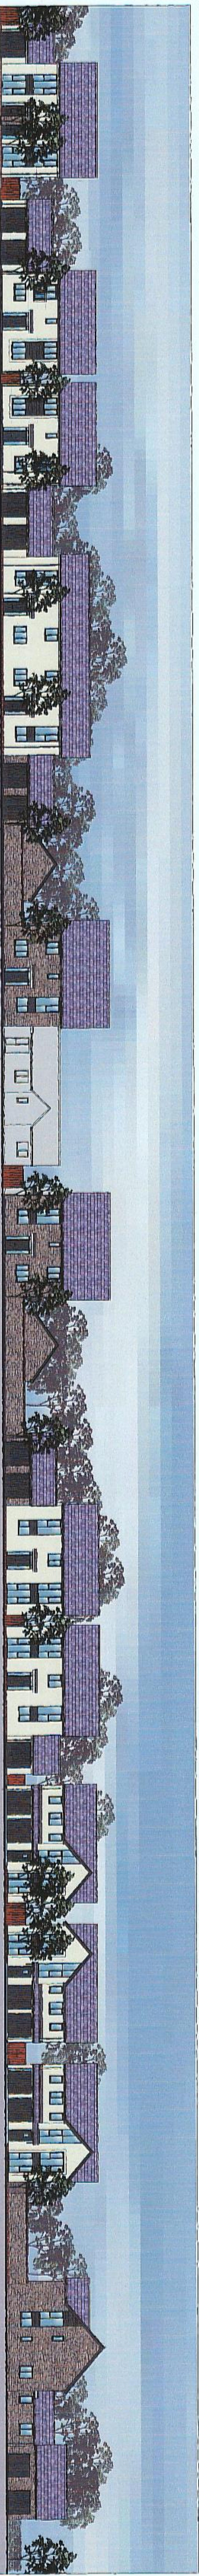

ELEVATION TO NORTH WEST OF INTERNAL SHARED ACCESS WAY

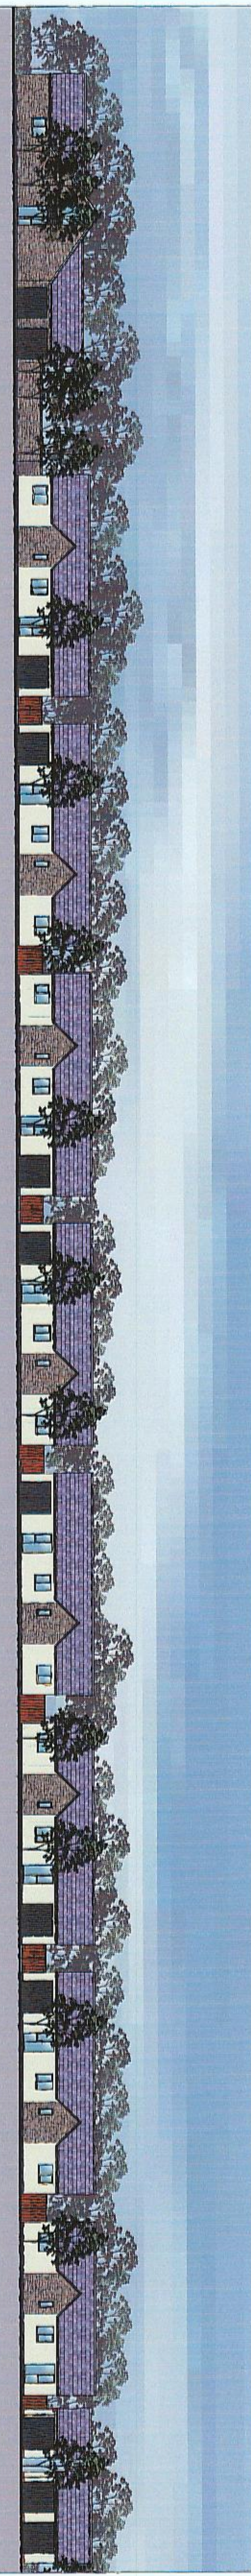

ELEVATION TO SOUTH EAST OF INTERNAL SHARED ACCESS WAY