


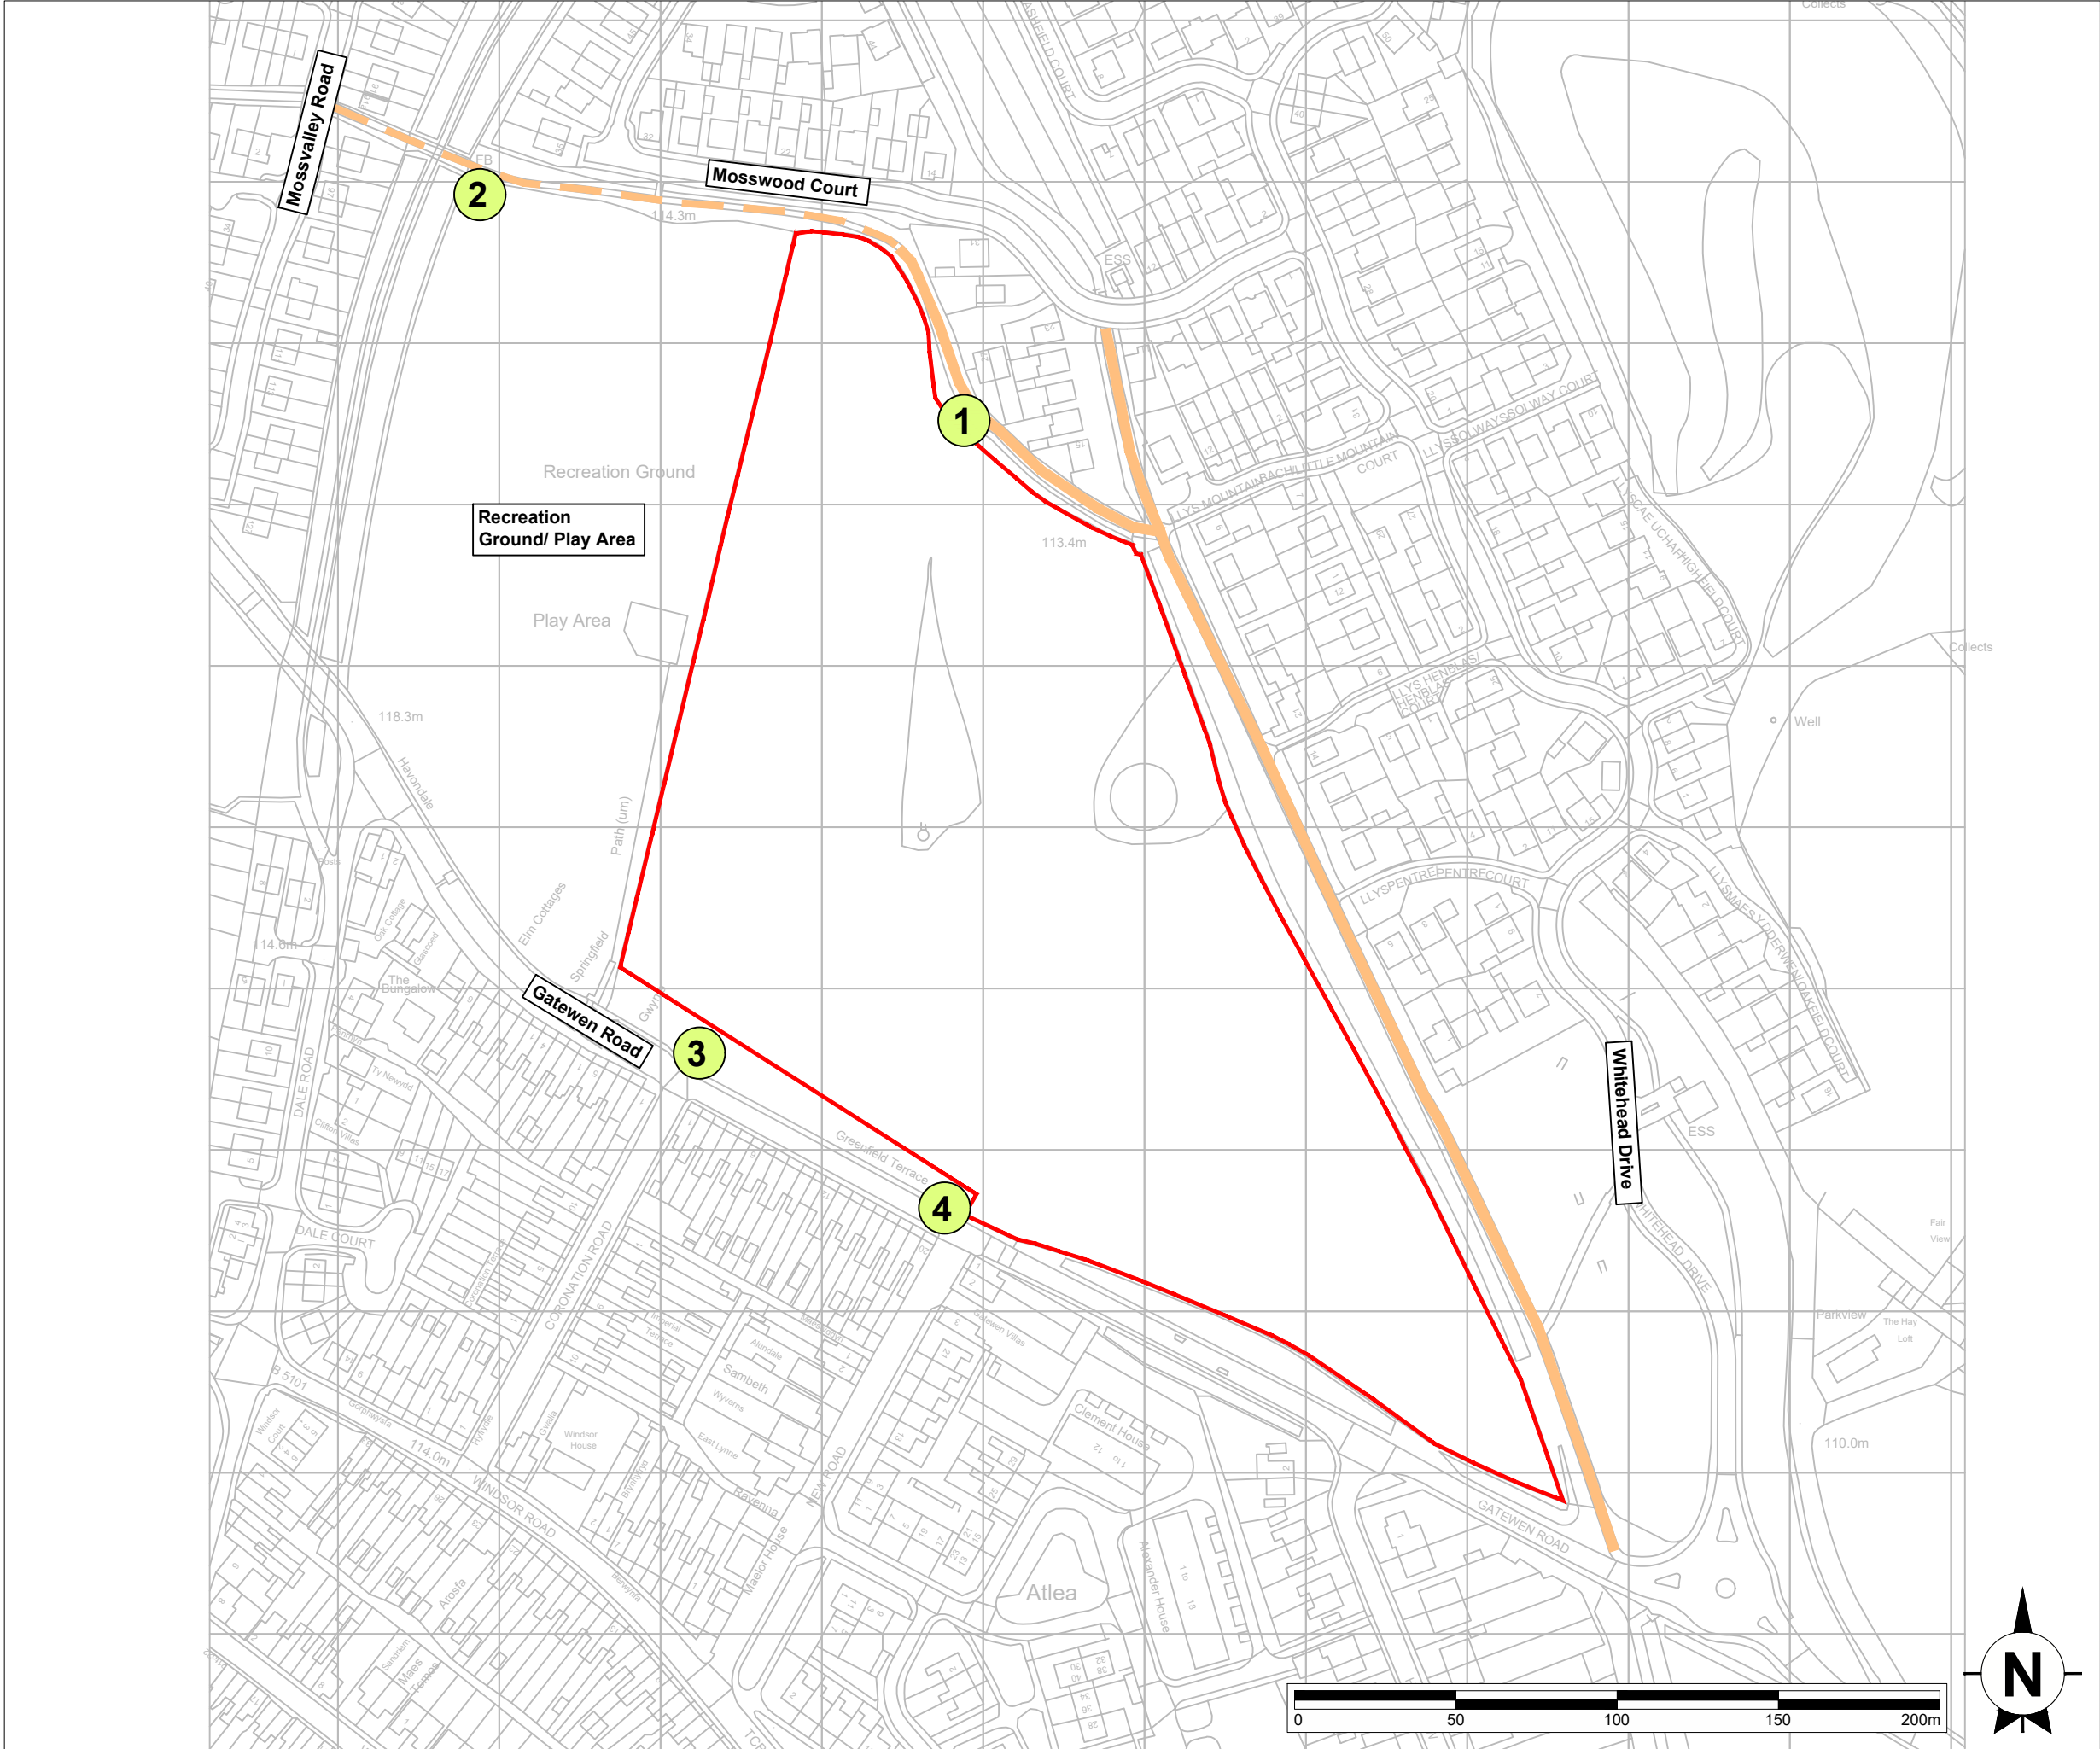

Key:

-  Site of Proposed Development
-  Photograph Location (refer to Figure 2 for photographs)
-  Public Right of Way
-  Other Footpath

Gatewen Road
Residential Development

Figure 1

Landscape and Visual Context

Scale
1:2000@A3

Date
June 2018