

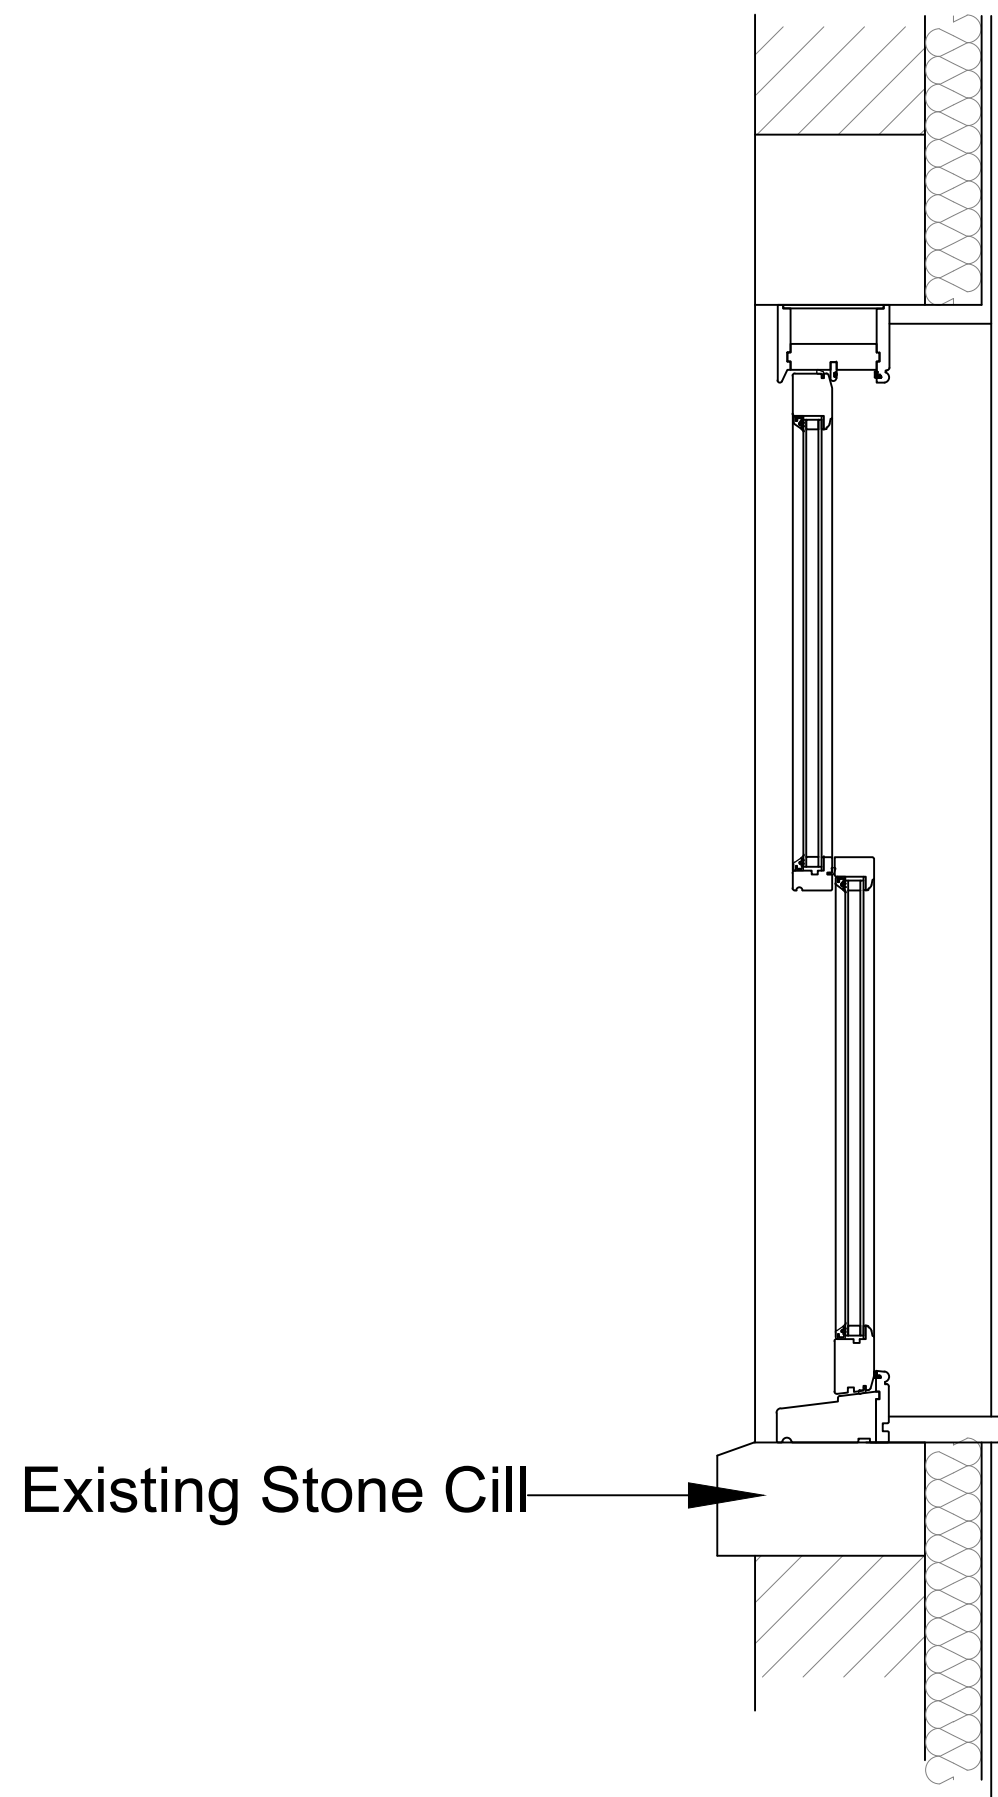


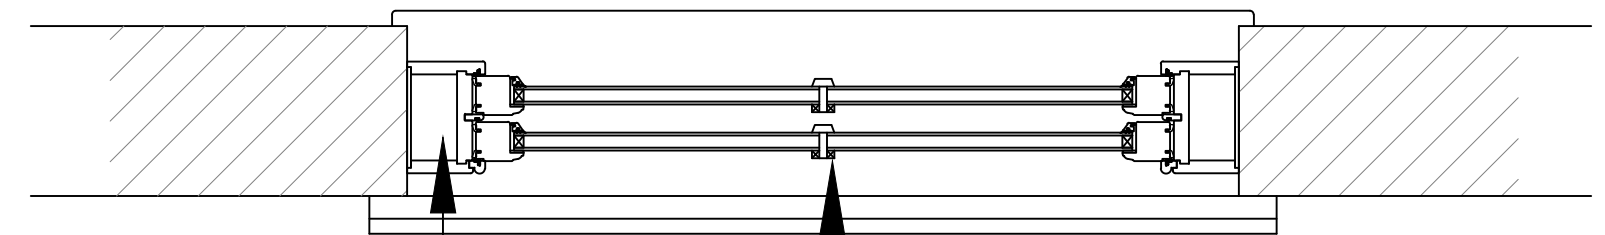

Existing Stone Cill

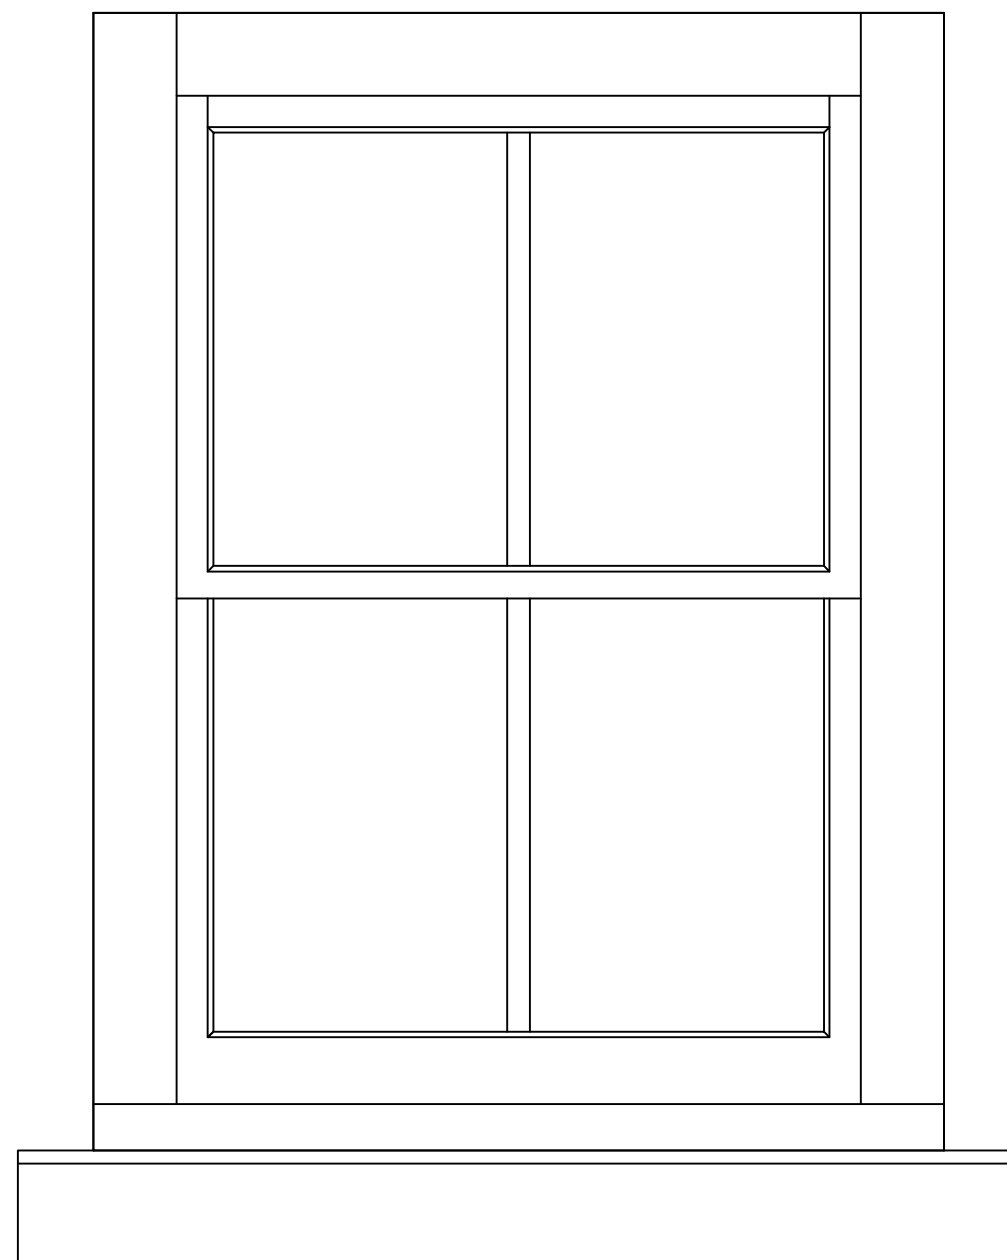

Outer Frame

Glazing bar detail

CROSS SECTION

ELEVATION

PLAN