
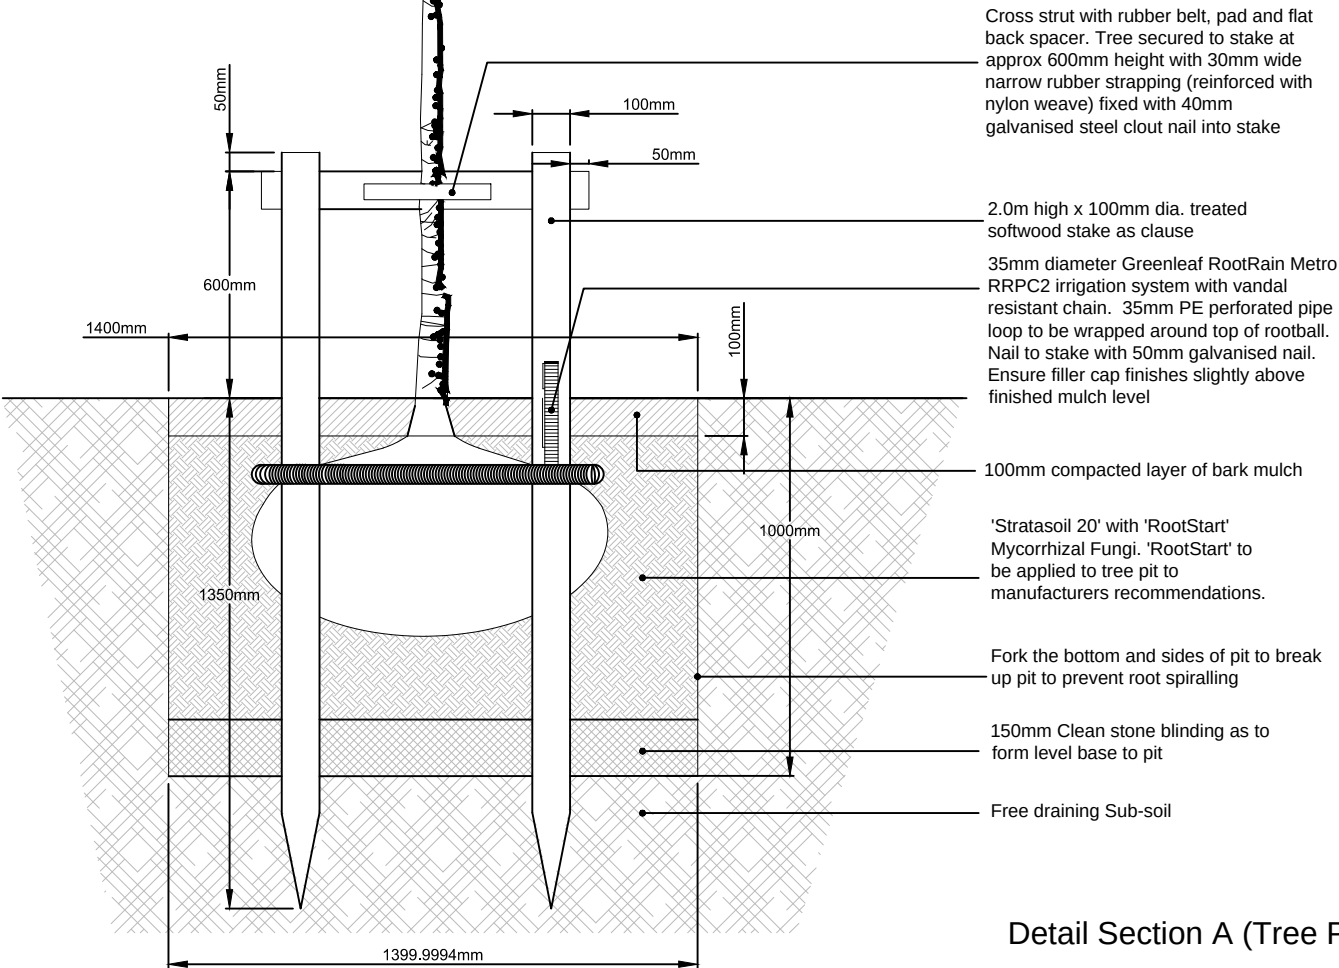


Illustrative Section A-A (Home Zone)
(Scale 1/50 @ A3)

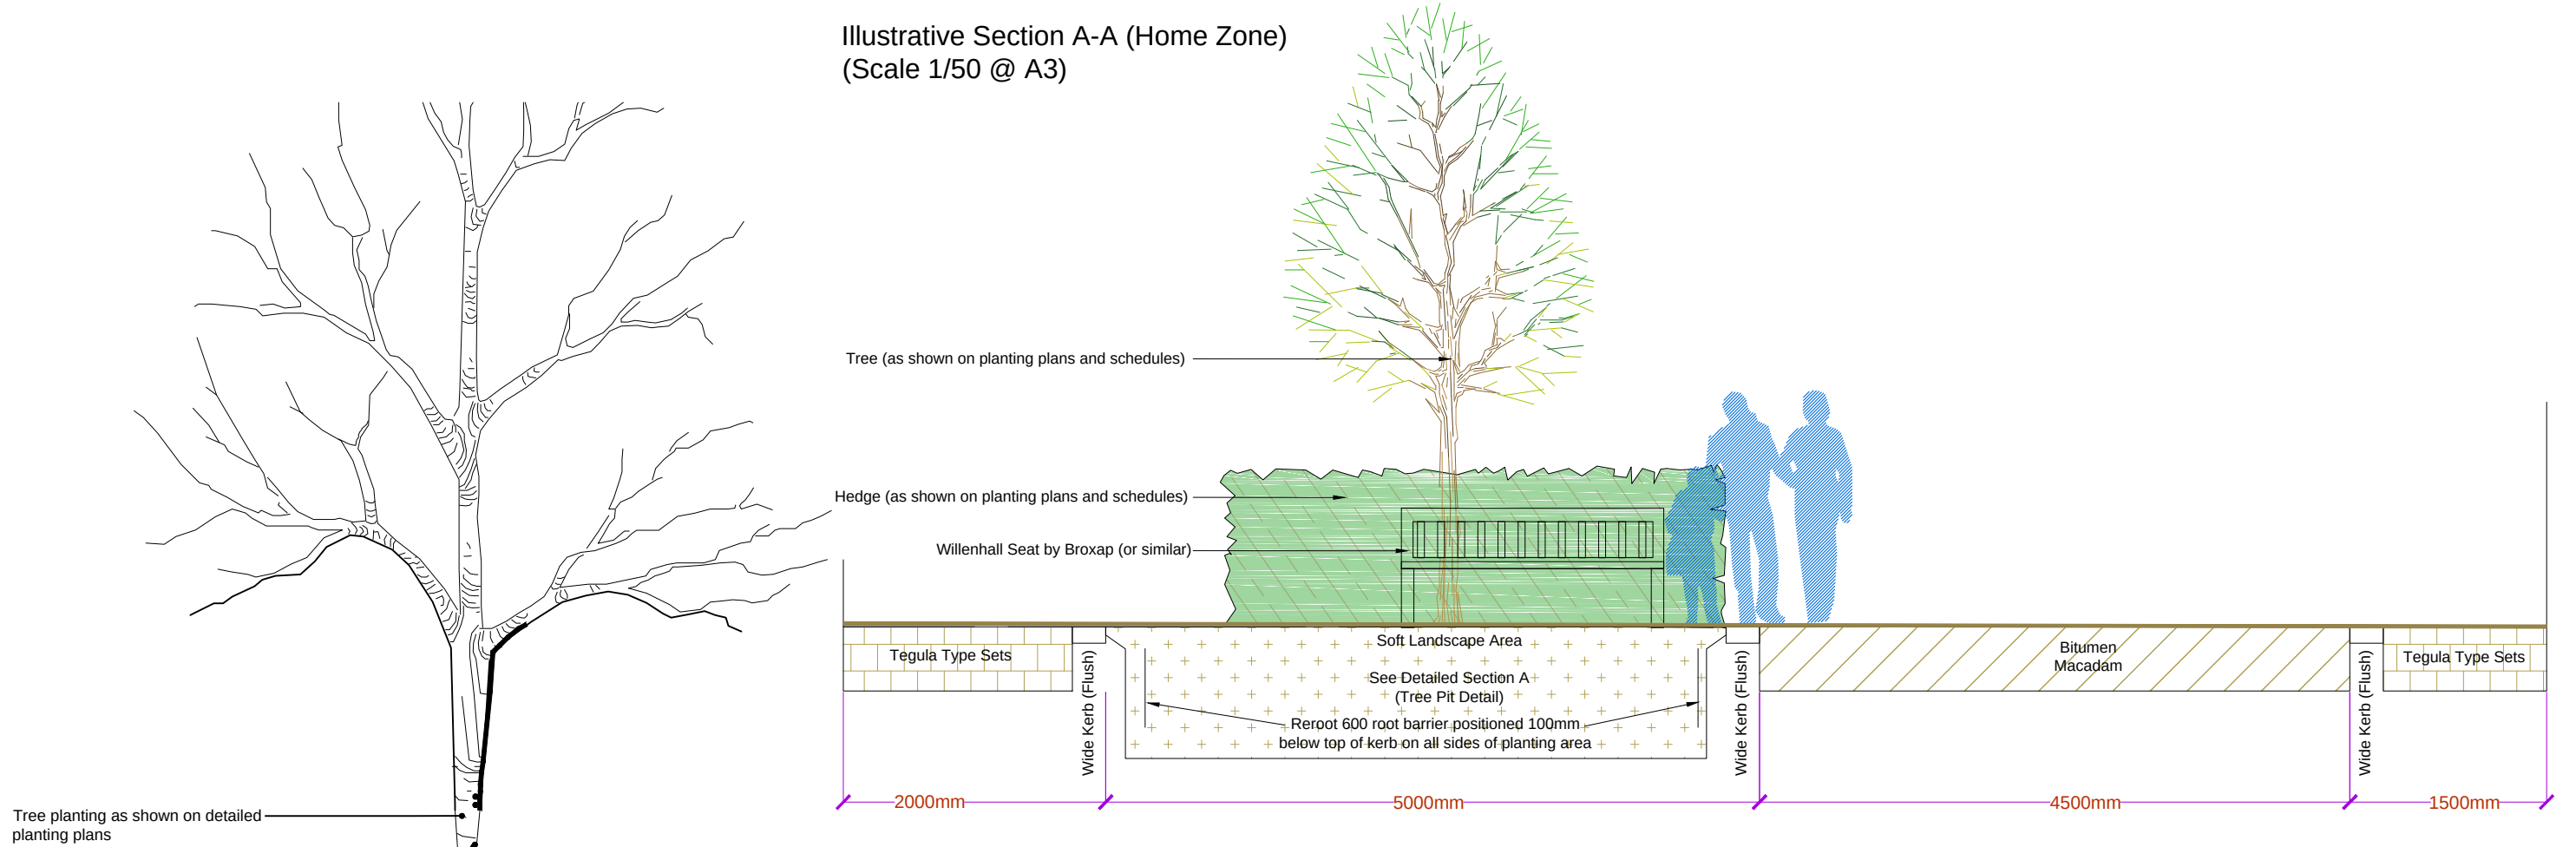

Detail Section A (Tree Pit Detail) (Scale 1/20 @ A3)

Rev A: Client Amendments 04.07.2018

Project:
Bryn Y Groes, Gresford (Phase 4)

Drawing Title:
Home Zone Section and Tree Planting Detail

Scale: A3: as shown	Date: 29/06/2018
Status: Planning	Drawn: ES Checked: TS
Drawing Number: 029.01.20	Revision: A

above
zero

Landscape Design
Landscape Planning
Landscape Management
Public Realm & Green Space

Tel: 01829 759389 email: info@abovezero.co.uk web: www.abovezero.co.uk