



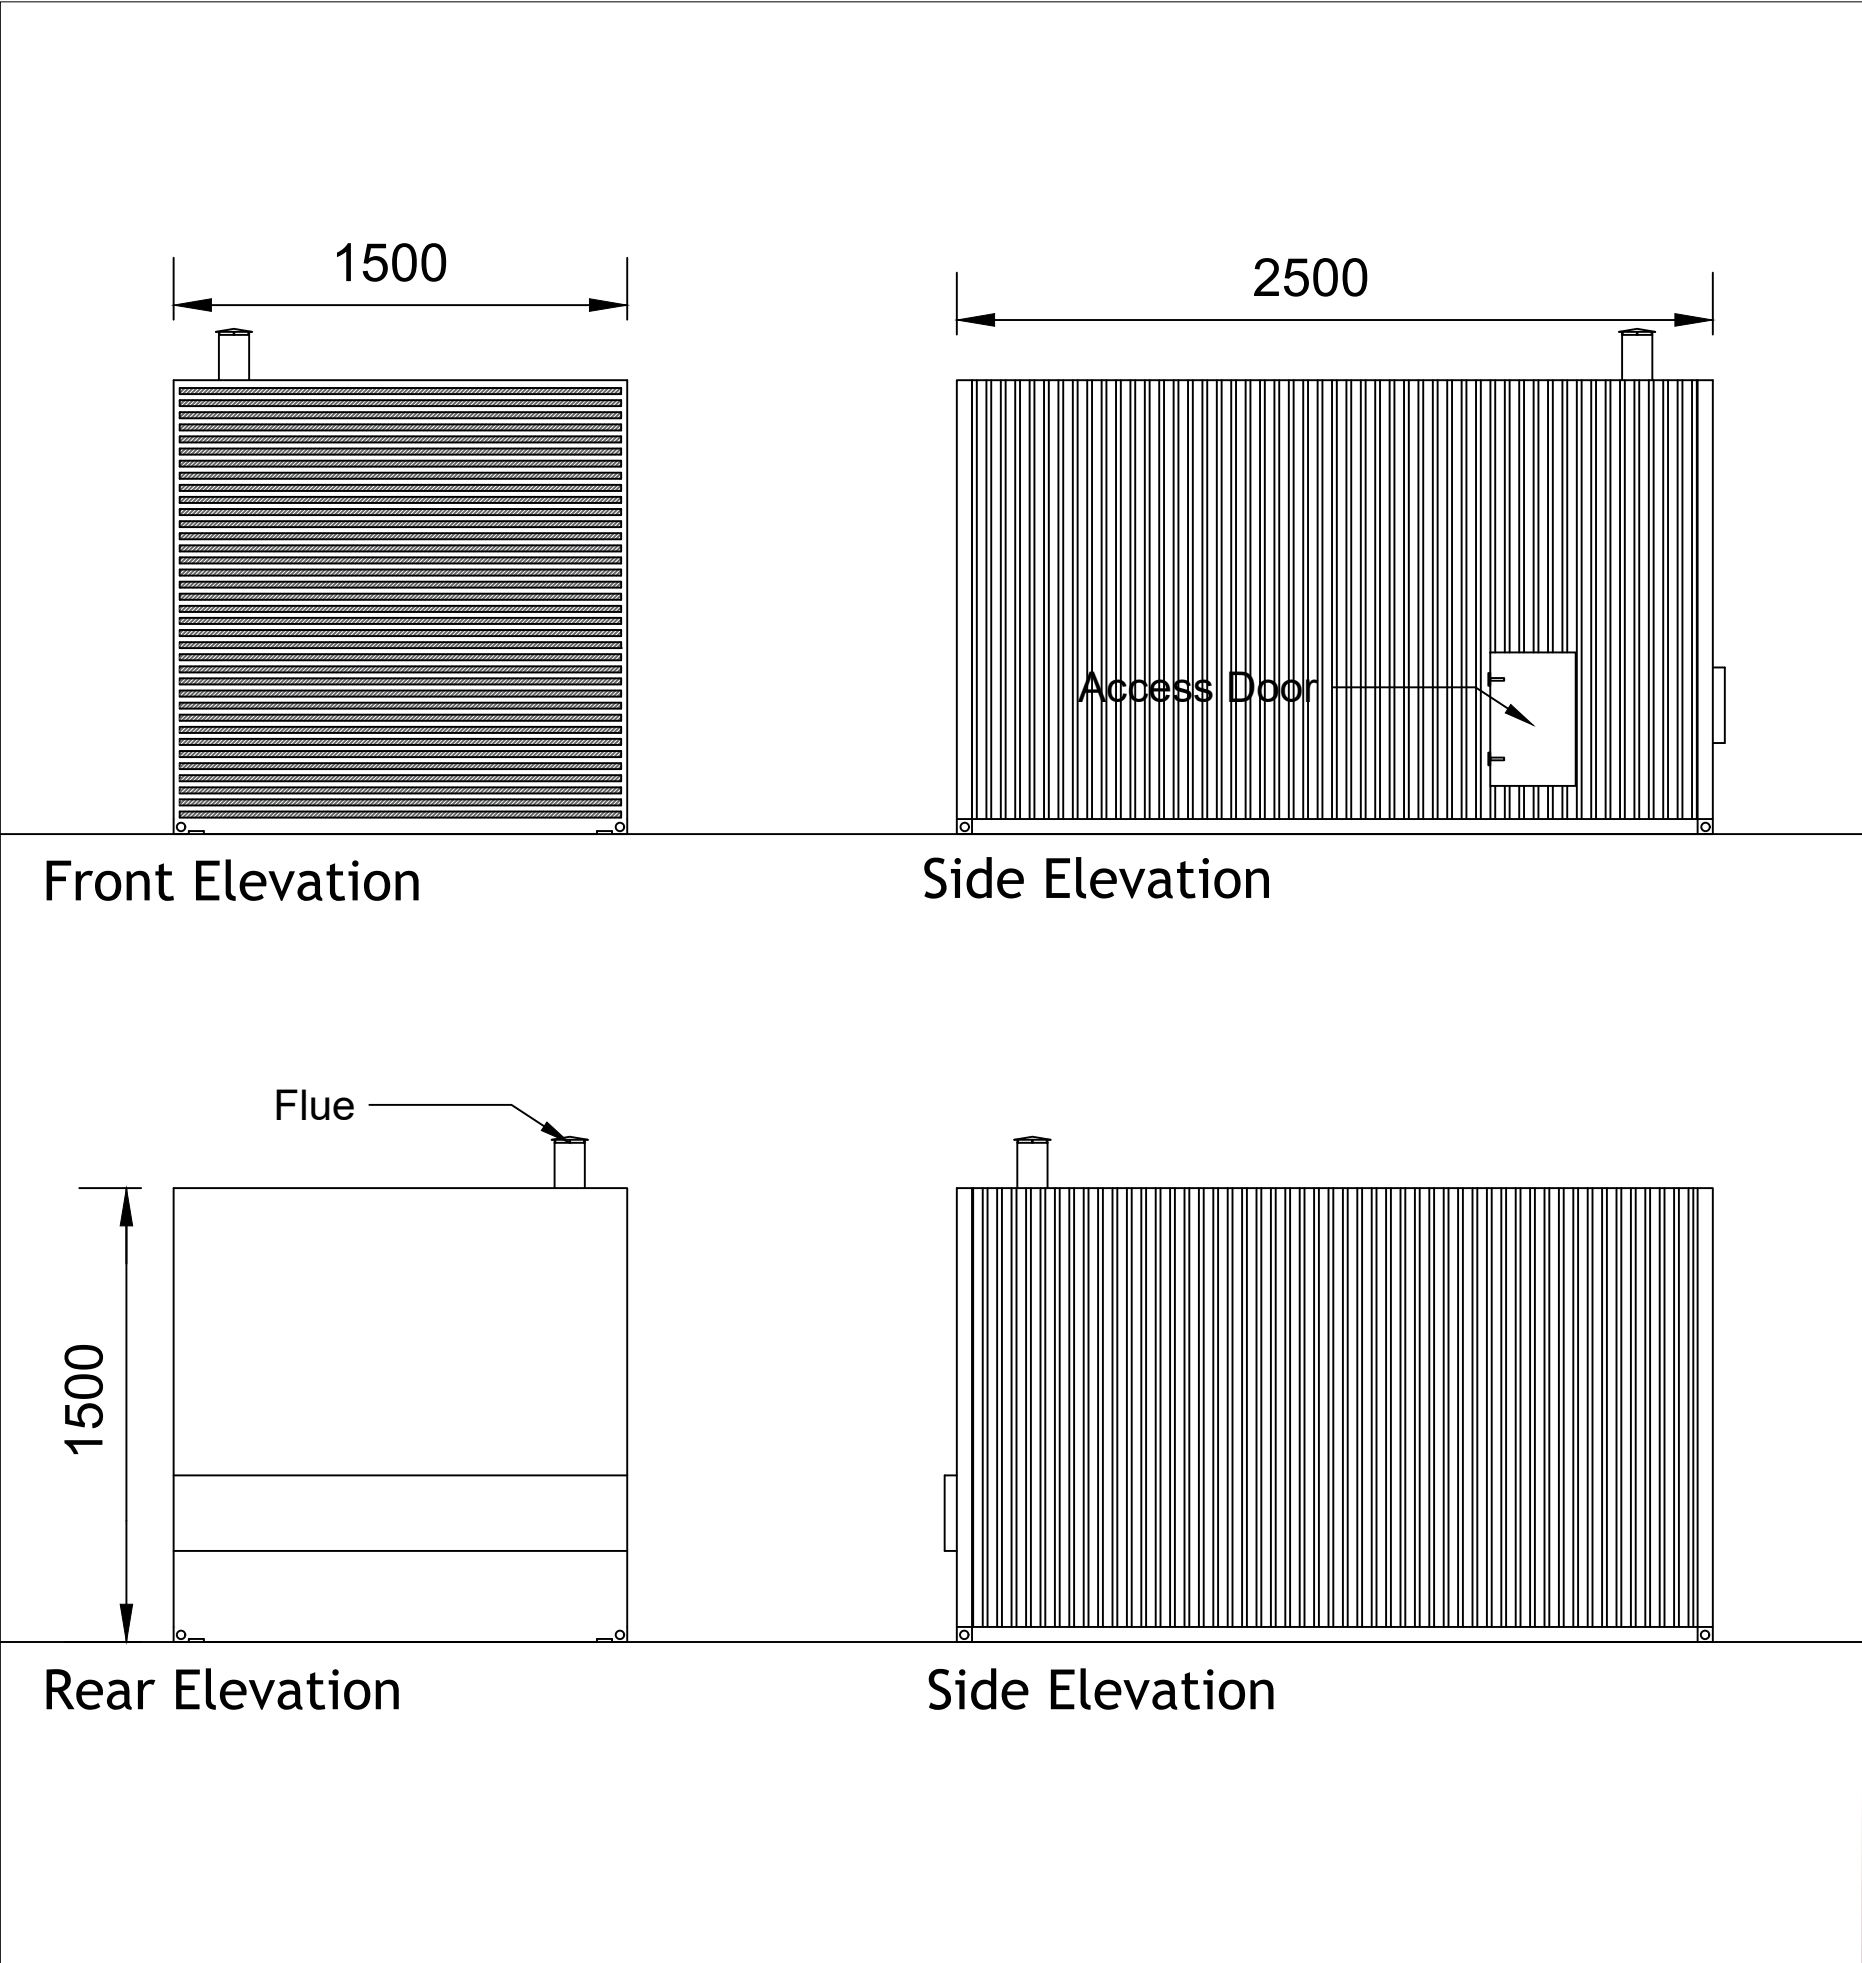

Plan

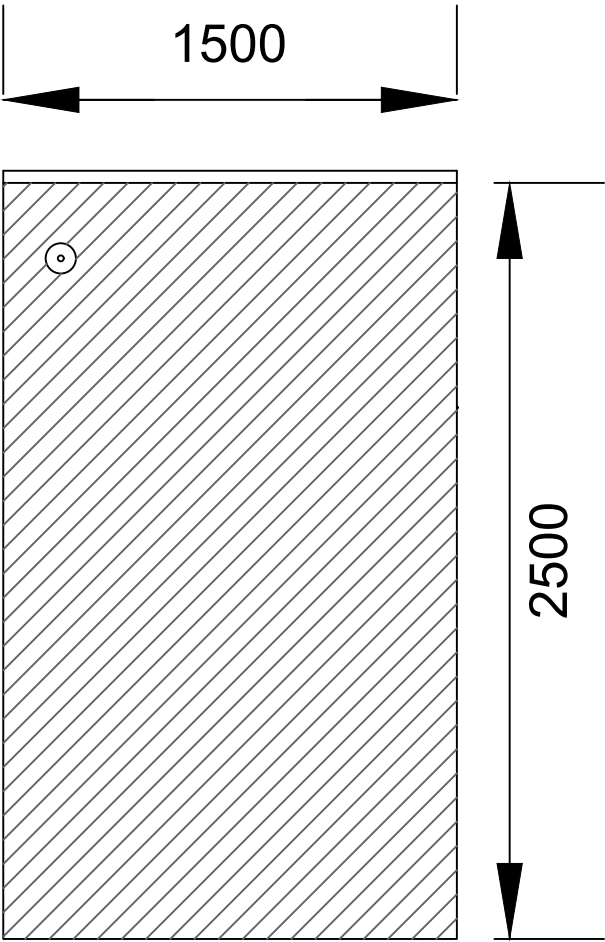

- GENERAL NOTES:
- 1: THIS DRAWING IS FOR PLANNING.
 - 2: All dimensions are in millimeters (mm), all levels are in metres (m) unless noted otherwise.
 - 3: Discrepancies or omissions are to be reported to the Engineer prior to work commencing.
 - 4: Materials and workmanship are to comply in all respects with current British Standard Specifications, Codes of Practice and Building Regulations Approved Documents.
 - 5: The copyright of this drawing is vested in the engineer and must not be copied or reproduced without written consent.
 - 6: The Contractor is to check and verify all building and site dimensions, levels and sewer invert levels at connection points before work commences.
 - 7: This drawing is to be read in conjunction with all relevant specifications and drawings issued by the Engineer, Architect and other Specialists.

 **KNIGHTS**
CONSTRUCTION

Knights Construction Ltd.
Hafod Y Bwch Farm
Middle Sontely
Wrexham
LL13 0YP
United Kingdom
Tel: 01978 846 841

Client:
Soaltar Limited

Project Address:
Cinders Farm,
Ruabon,
Wrexham

Scale A3:	Date:
1:25	09/01/2018
	Drawn By:
	MA
Sheet Number:	Revision:
1 of 1	Drawing number:
	Q922653-KNI-205

Drawing Title:
**Generator elevations
and plan**