
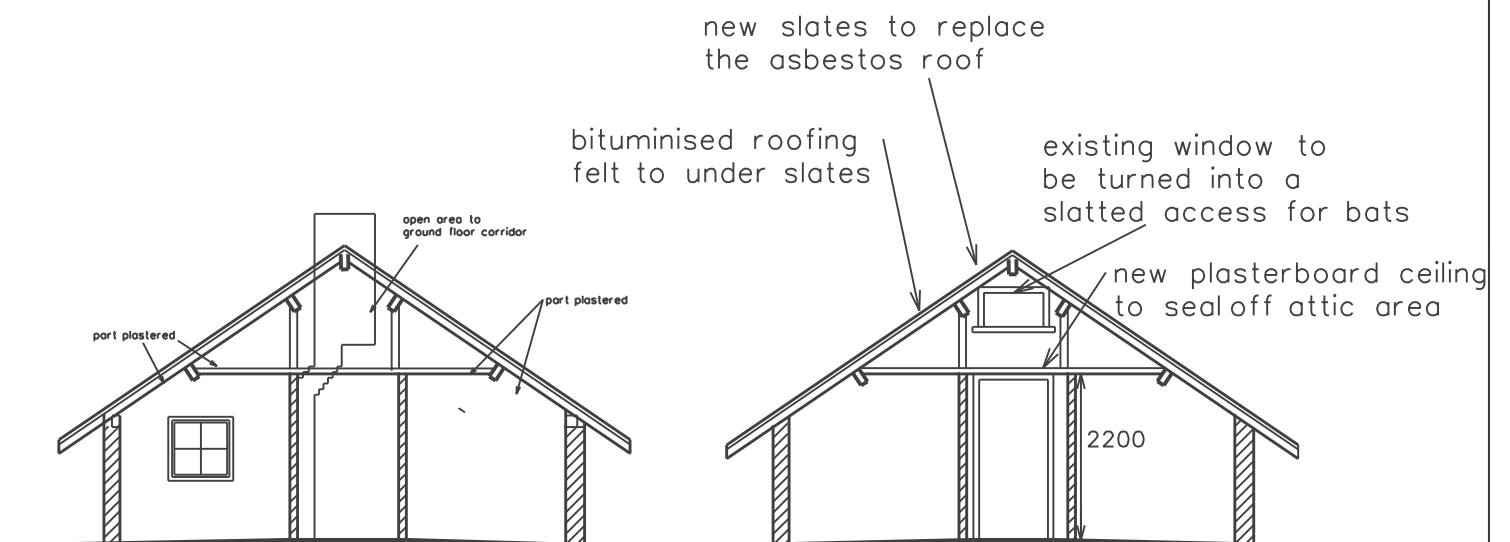
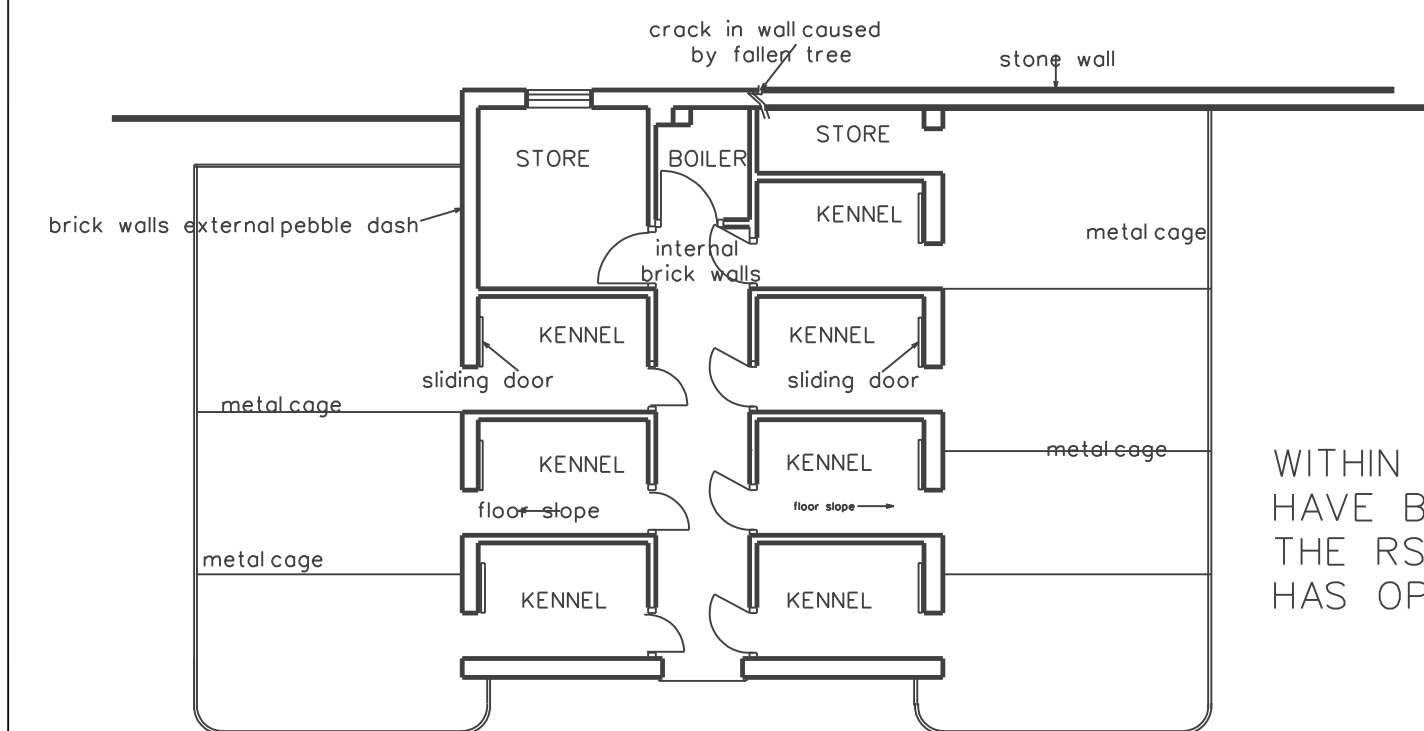
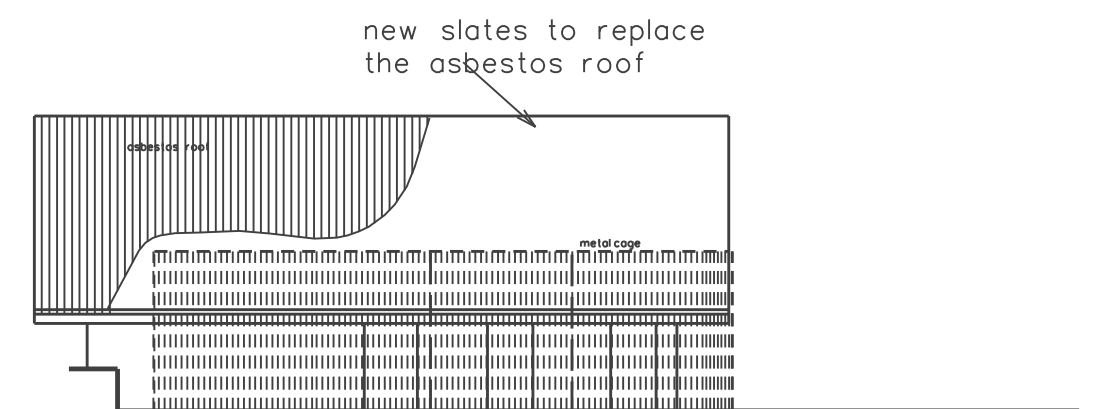
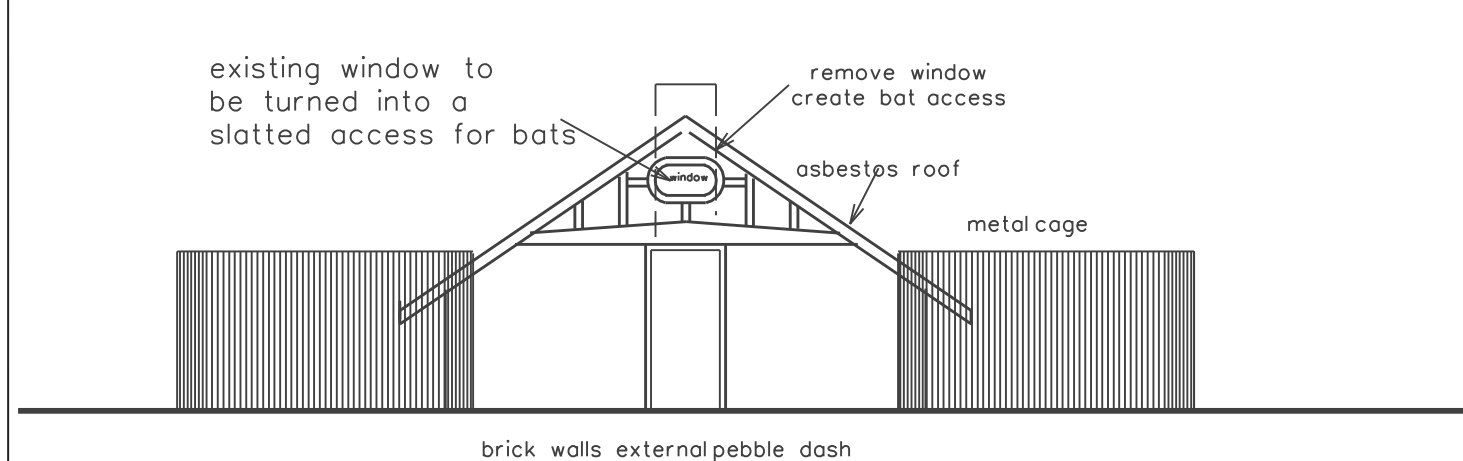
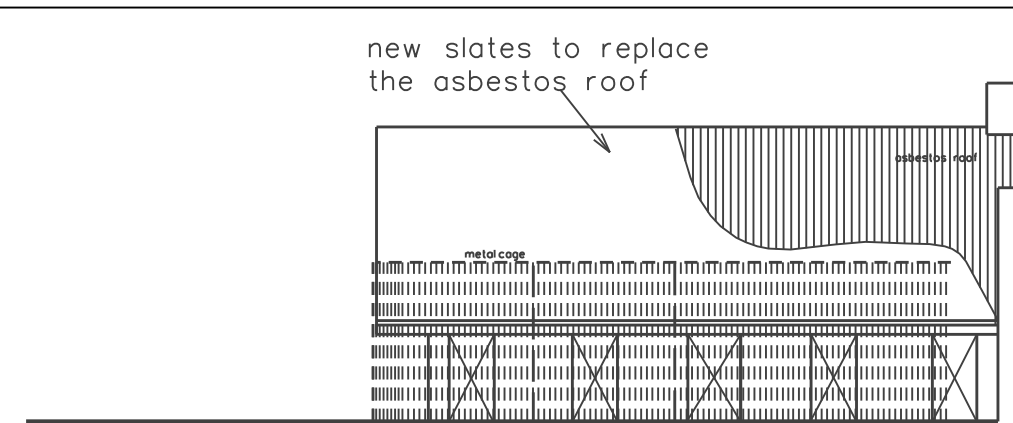


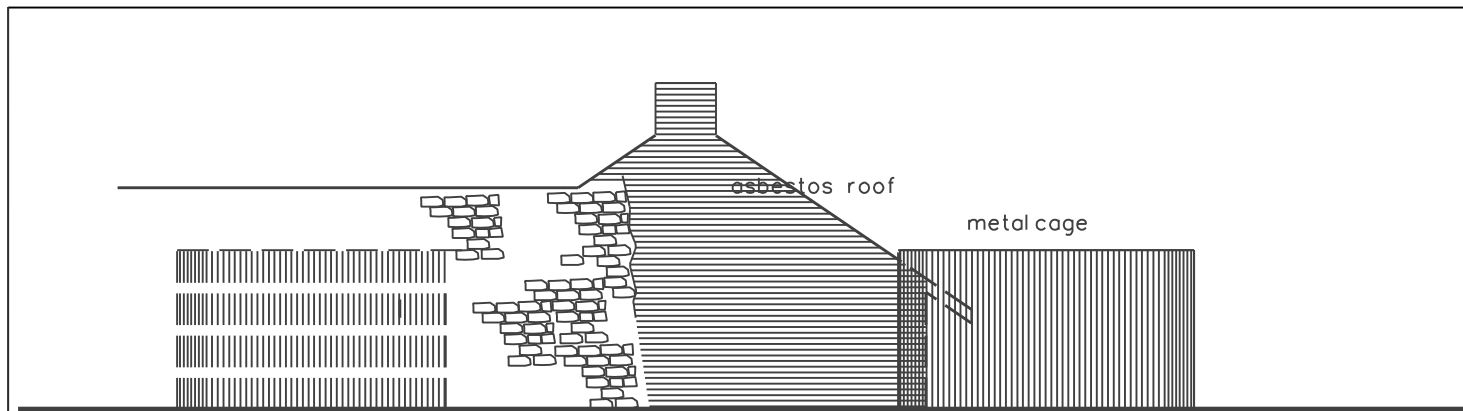

WITHIN THE TREES SURROUNDING THE SITE 90 BIRD BOXES
HAVE BEEN SET BY THE CLIENT UNDER THE GUIDANCE OF
THE RSPB OFFICER THE WALLED GARDE ADJOINING THE KENNELS
HAS OPEN VOIDS THAT ALLOW BIRDS TO NEST IN THE WALLS

John Pugh FRICS Chartered Building Surveyor, Conservation Consultant
Bryn Coch Farm, Llanfair DC, Ruthin, Denbighshire, LL15 2SH Tele 01824 704358 Fax 704358
Mrs. Portia Kenaway
Plas Ucha Worlds End
OUT BUILDINGS AT PLAS NANTYR HALL
MITIGATION WORKS TO FORM BAT ROOST

Drawn Scale 1:100@A3 Date 11.15 Status Draw No 411/11 Rev