

Dimensions should not be scaled from this drawing. All dimensions must be checked on site before work starts.


Notes

EXISTING EXTERNAL MATERIALS :
ROOF NATURAL SLATES WITH CLAY RIDGE

TILES.

WALLS FACING BRICKWORK.

WINDOWS.. REMOVED OR BOARDED UP.
EXI. DOORS.. PAINTED TIMBER.

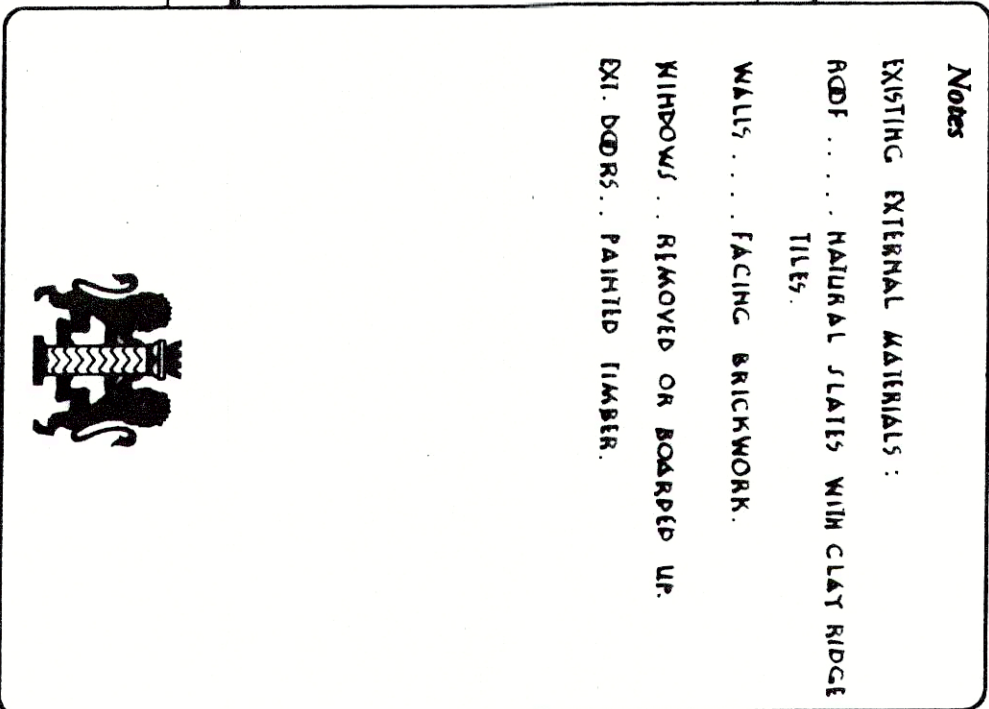

NORTH - EAST ELEVATION

NORTH - WEST ELEVATION

KEY:


DENOTES AREAS OF EXISTING EXTERNAL WALLS WHICH REQUIRE REBUILDING.

READ IN CONJUNCTION WITH STRUCTURAL ENGINEER'S REPORT DATED 24.05.2016.


TOTAL BRICKWORK AREA (EXCLUDING OPENINGS) ON ALL FOUR ELEVATIONS: 229 m².

BRICKWORK REBUILDING (EXCLUDING OPENINGS): 42.25 m² EQUATING TO 16.4%

AS EXISTING

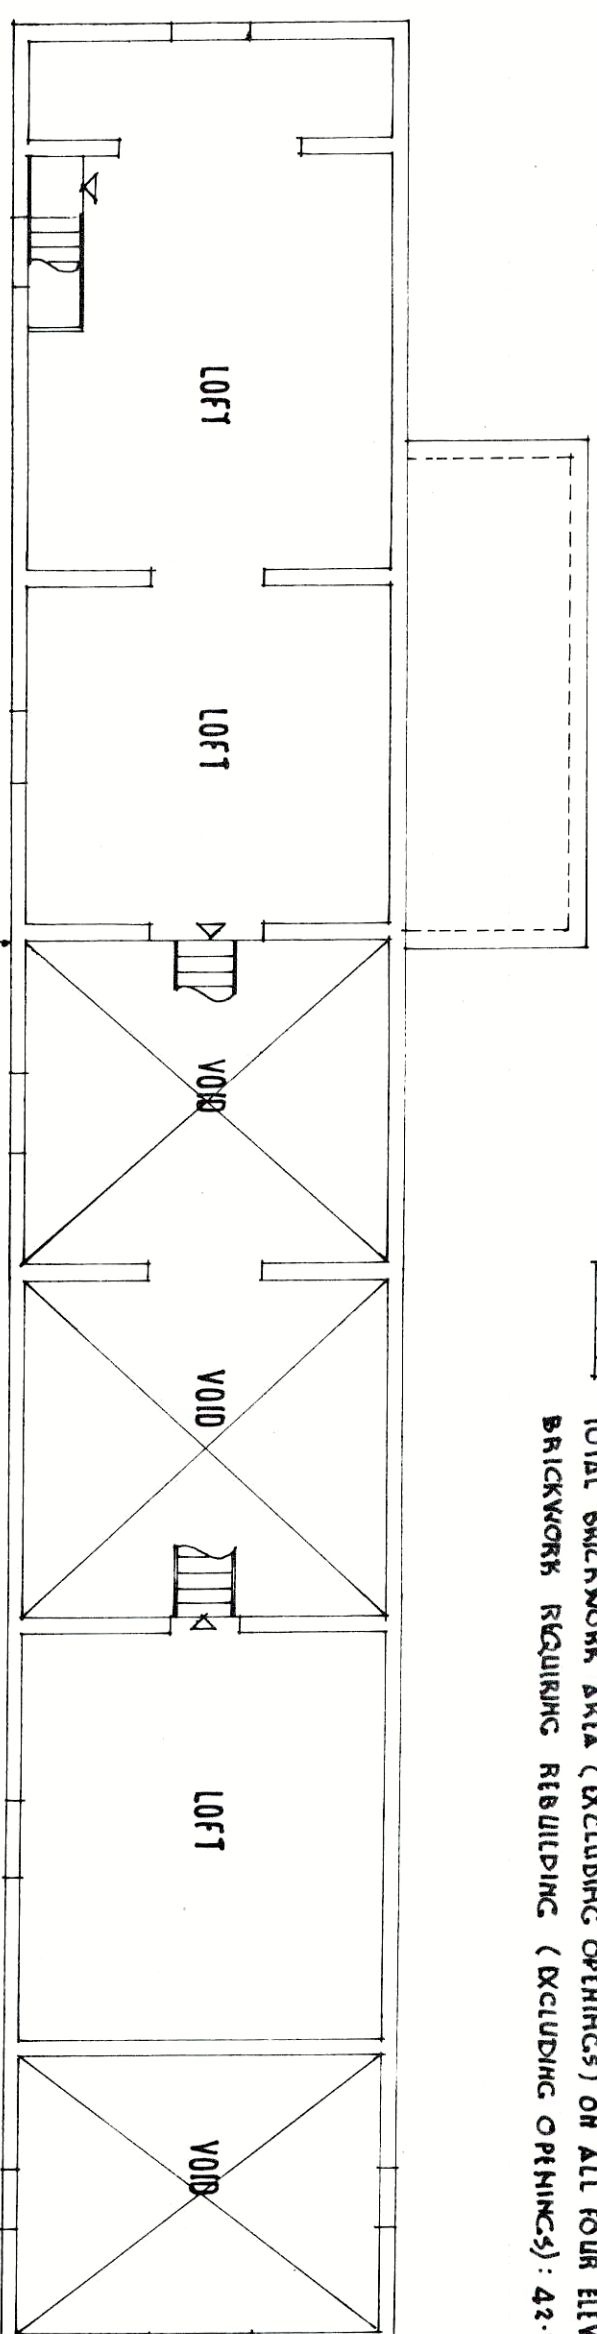

AS EXISTING

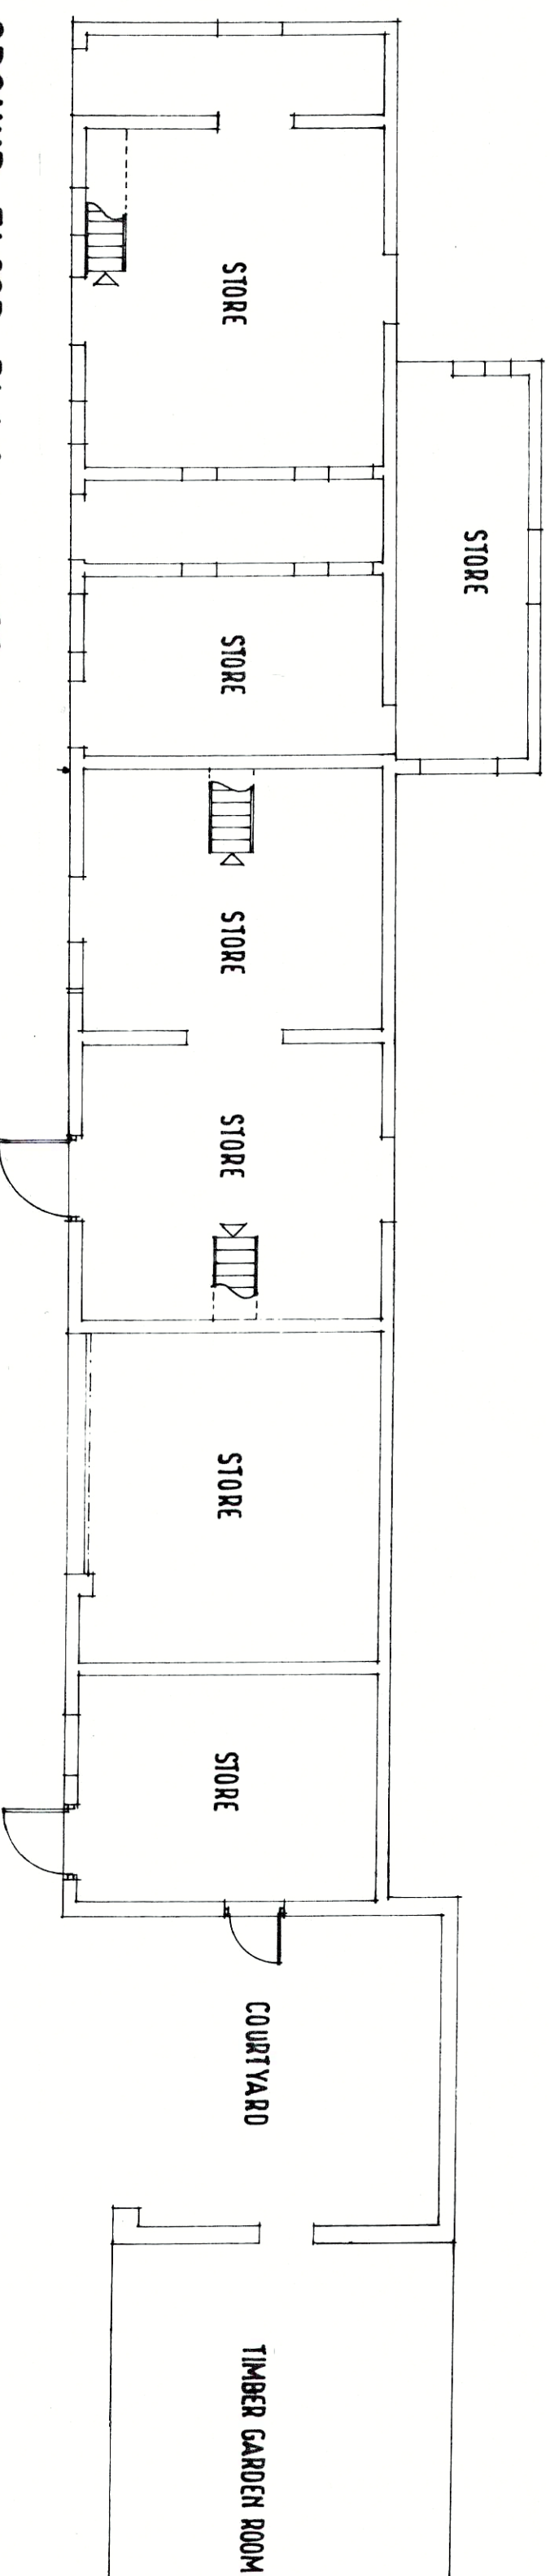

Project

HIGHER OAK

OAK ROAD. WREXHAM LL13 9RG

TECWYN WILLIAMS
B.A., B. Arch., F.R.I.B.A. Chartered Architect

The Old Bakehouse, High Street,

rainnoli, Criesler CH3 6PU
Telephone: 01829 271091

Email: tecwynwilliams@tiscali.co.uk

Revisions

A	07.08.16	TW	AREAS REVISED.	
Ref.	Date	Name	Notes	

Drawing

**FLOOR PLANS AND ELEVATIONS AS EXISTING
BRICKWORK REBUILDING WORK TO EXTERNAL
WALLS**

Scale
1 : 100

Date 28.06.18

Project No. 10100

Drug. No. _____