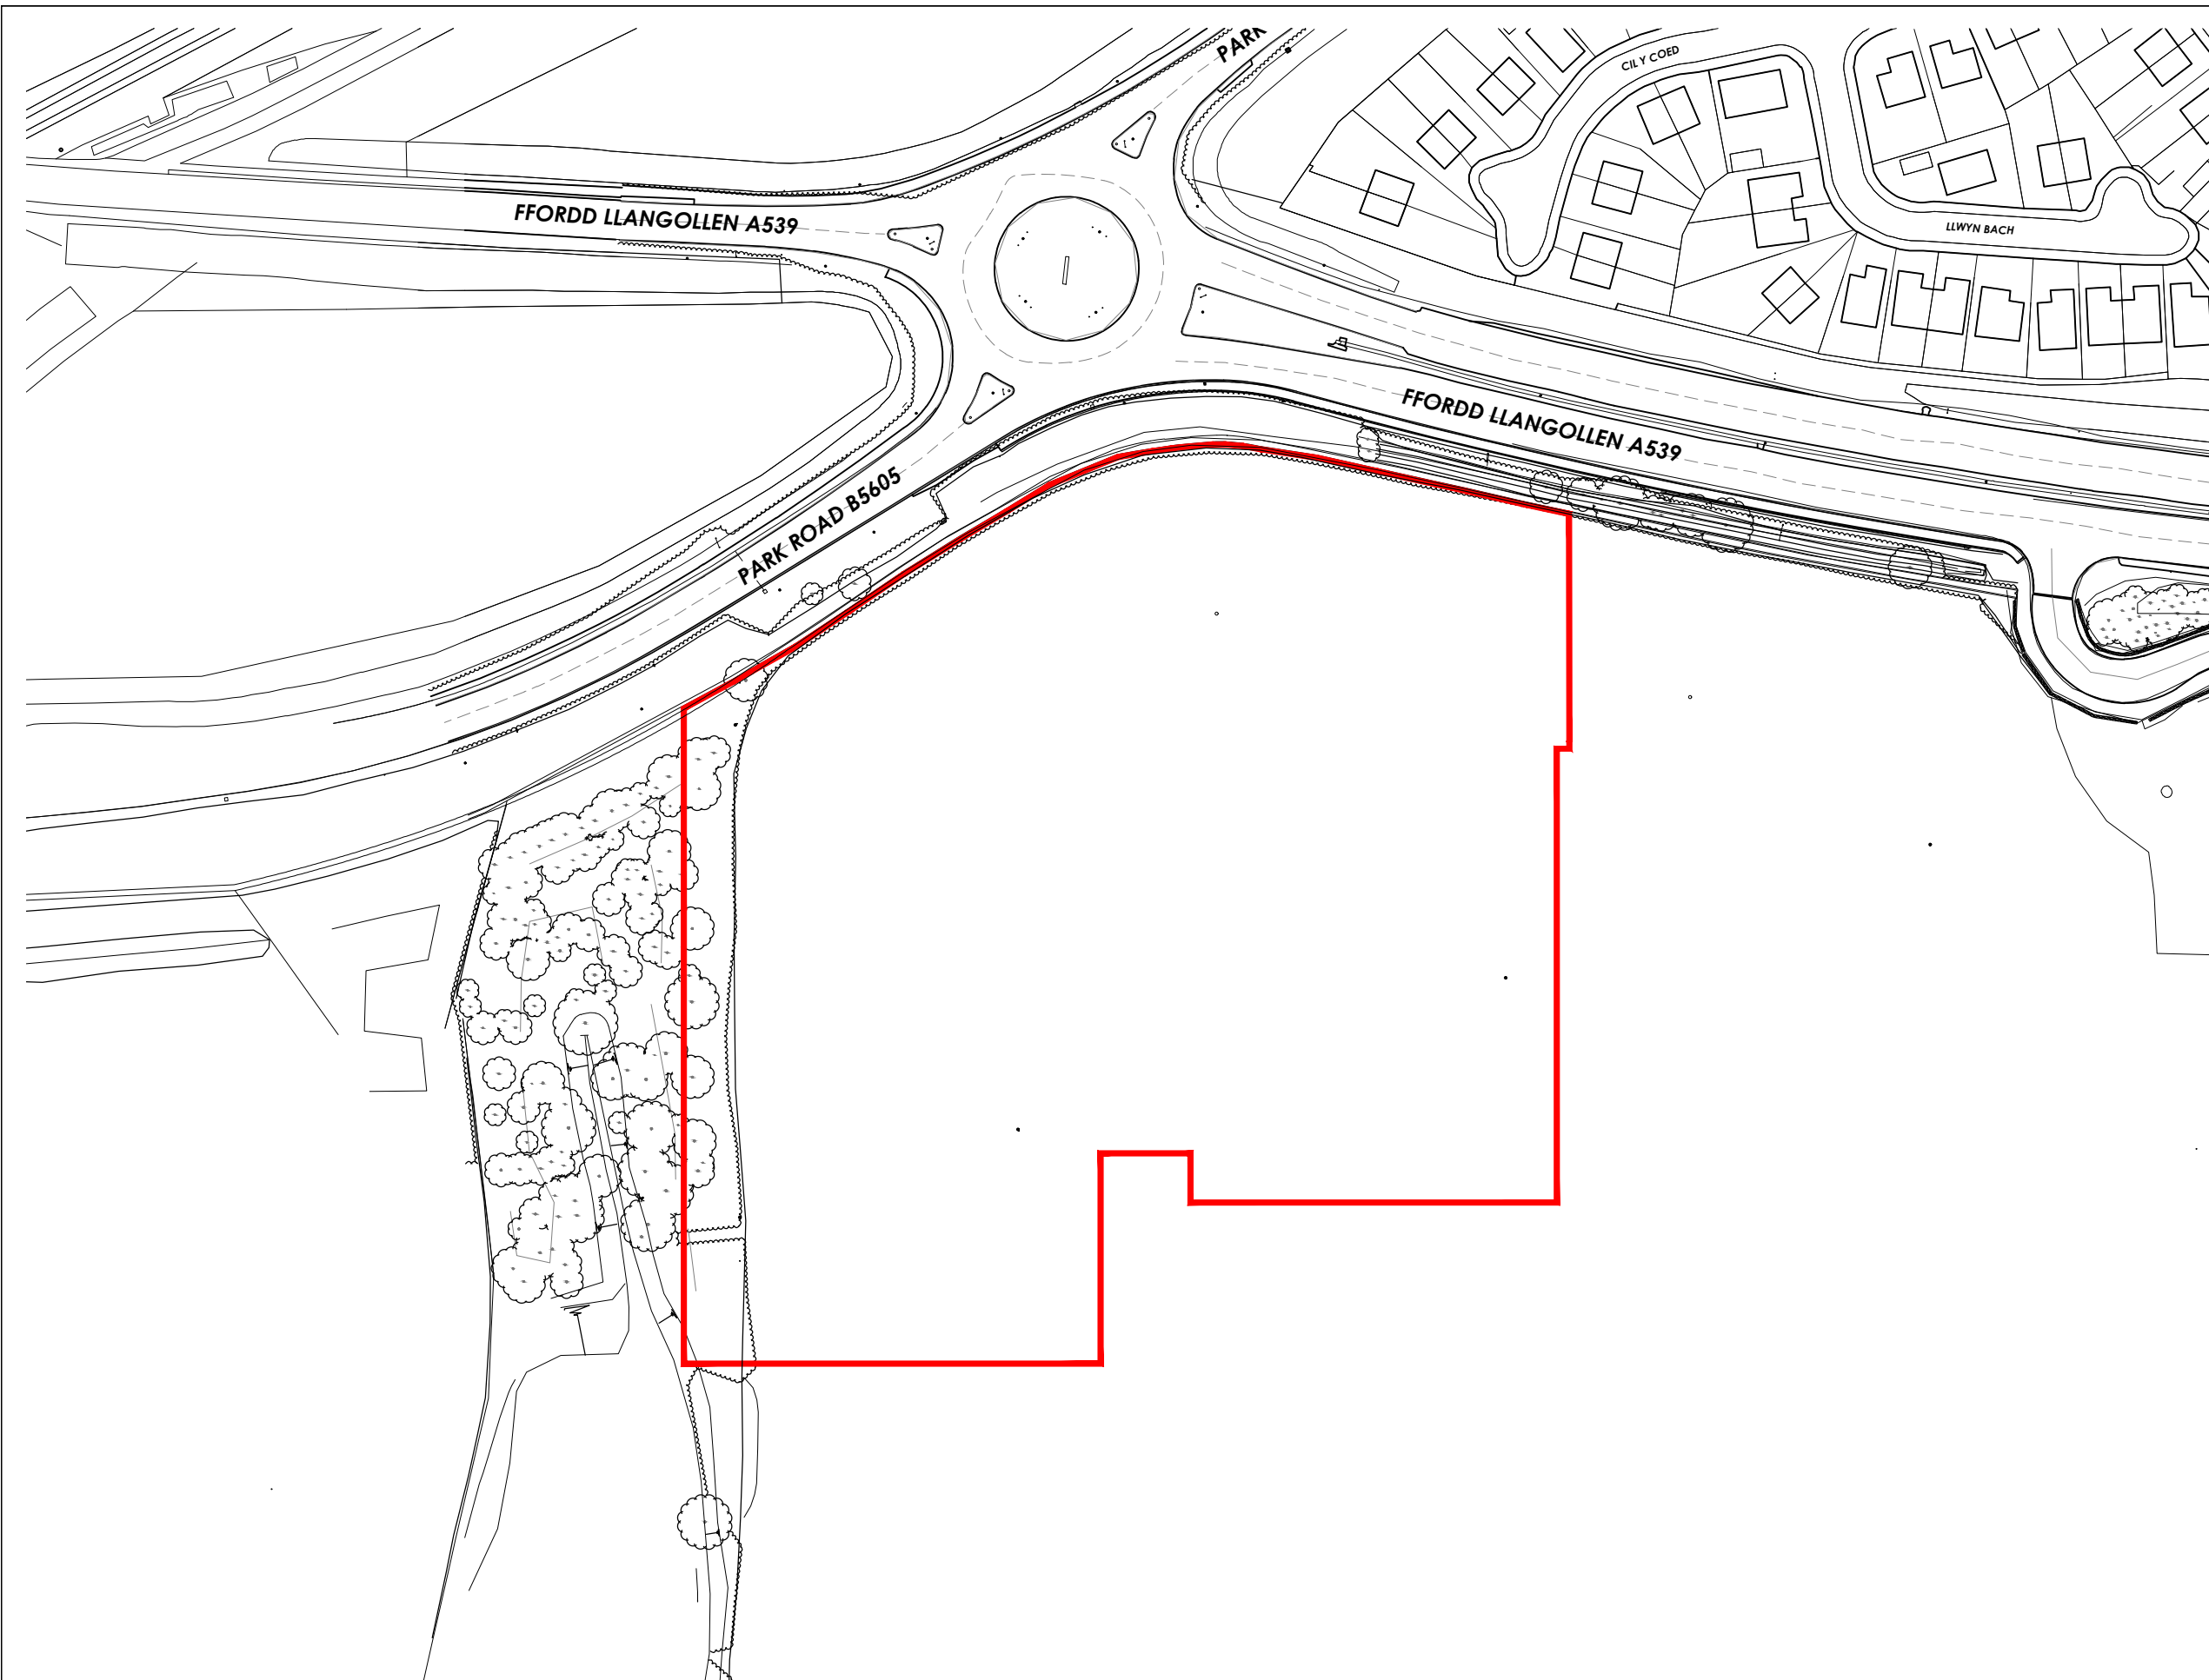


Application Site Area =
24,162 m² / 2.4162 Ha

Rev	A	29/03/18	SCALE UPDATED. BLUE LINE REMOVED.		MS	MS
Rev	Date	Description			Rev By	Chk'd By
Project Title	PROPOSED DEVELOPMENT					
	RUABON PARK PARK ROAD RUABON WALES					
Client	ALDI STORES LTD					
Status	PLANNING					
Scale	1:1250		Drawing Size	A3		
Date	March 2018	Drawn By	MM	Checked	SSR	
Drawing Title	LOCATION PLAN					
Job-Dwg No	1847NESW-100			Rev	A	
☐ 2 St. Johns North, Wakefield, WF1 3QA t. 01924 291800 ☒ Carvers Warehouse, 77 Dale Street, Manchester, M1 2HG t. 0161 2388555 ☐ The Old Rectory, 79 High Street, Newport Pagnell, MK16 8AB t. 01908 211577 ☐ 101 London Road, Reading, RG1 5BY t. 0118 9507700 ☐ 10 Gees Court, St Christophers Place, London, W1U 1JJ t. 0207 4091215						
www.harrispartnership.com						