



Appendix A

Former HSBC Bank, High Street, Ruabon,
Wrexham, LL14 6NH

Tree Constraints Plan
Showing all trees, crown dimensions, tree
categories and Root Protection Areas (RPAs)

SCALE :
1 : 200 @ A3 DATE :
05/07/2018


David Bailey Old Oak Tree Care 01630 673216
07813 808174 oldoaktree@talktalk.net



©2018 Old Oak Tree Care
This plan is to be reproduced in colour
B+W copies will not contain all information

Map reference:
PC18/249/TCP

Legend

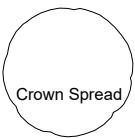

Crown Spread



Root Protection Area



Category 'A'



Category 'B'





Category 'C'



Category 'U'

0

15m

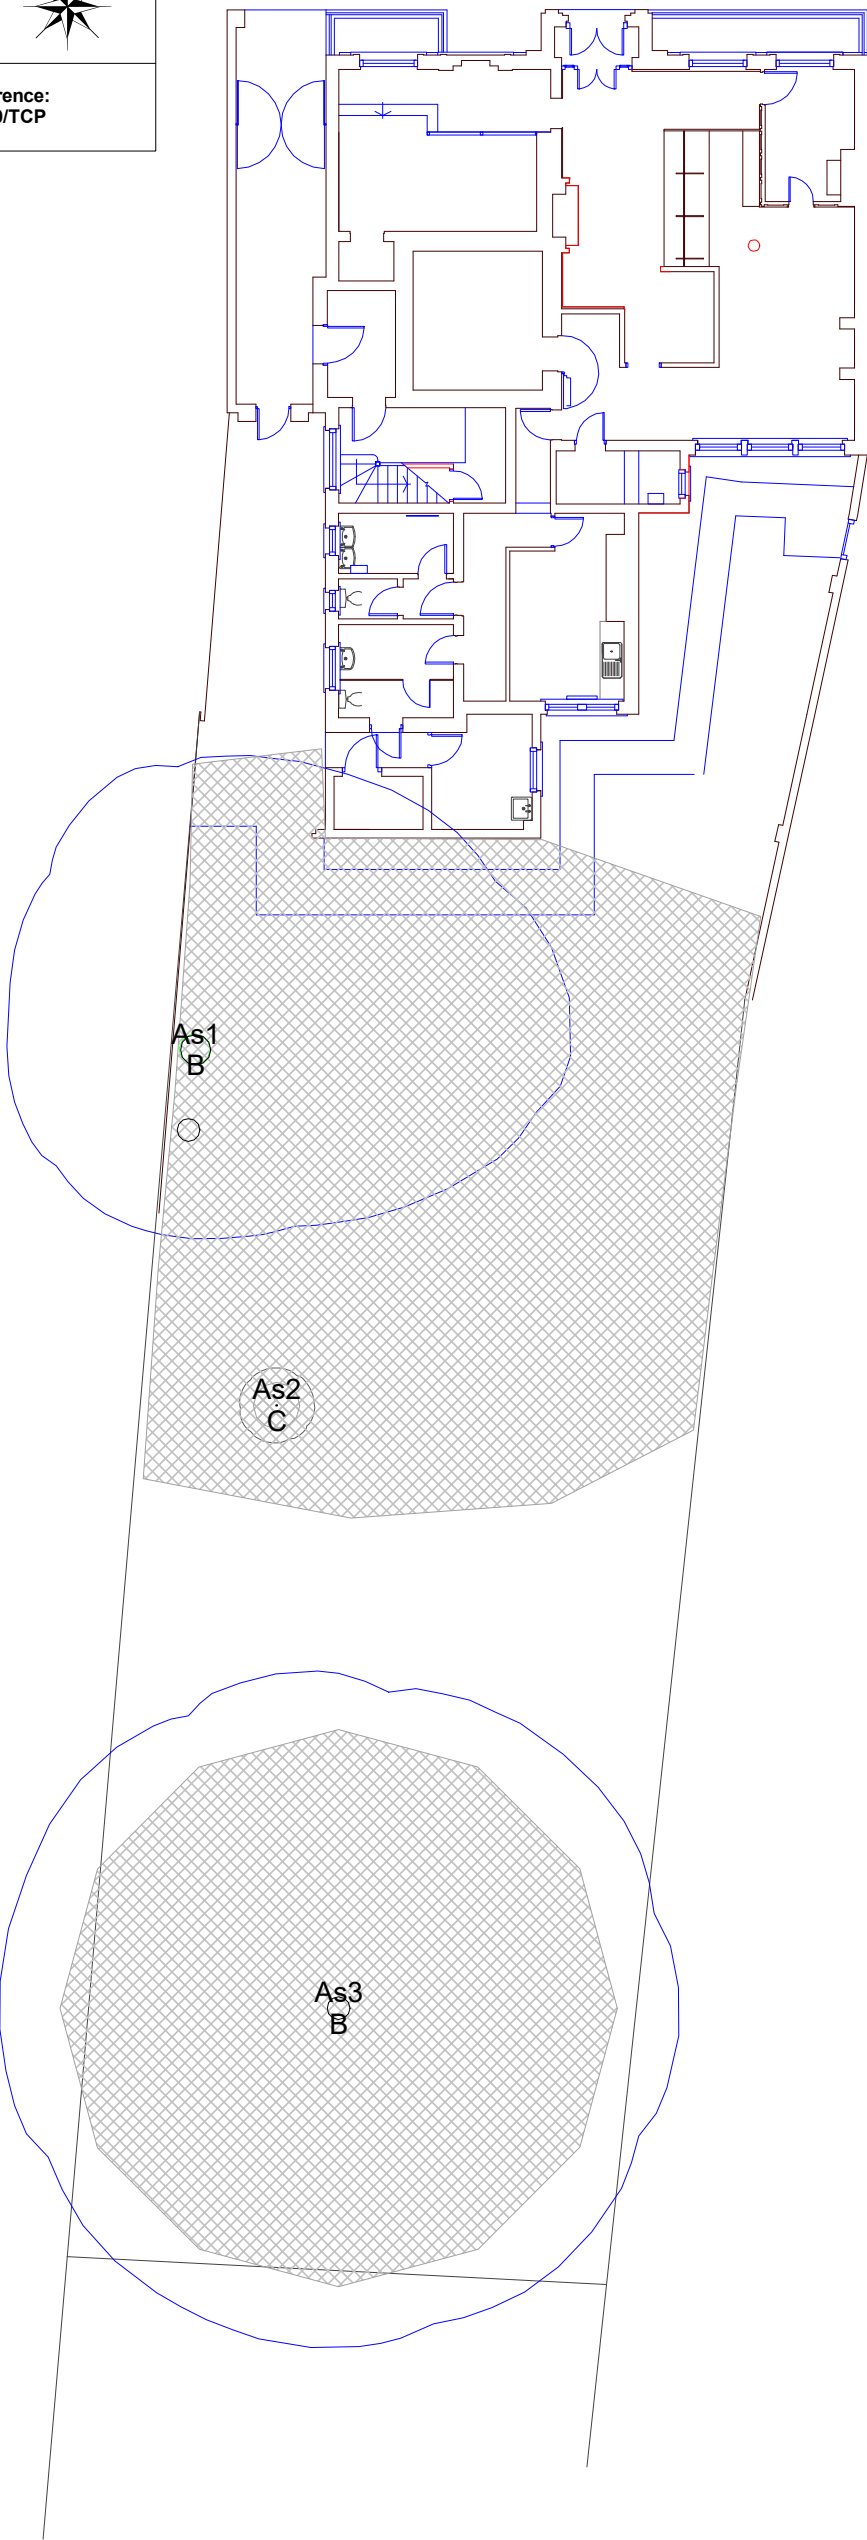 



Appendix B

Former HSBC Bank, High Street, Ruabon, Wrexham, LL14 6NH

Tree Protection Plan
Showing all retained trees, crown dimensions, tree categories, RPAs, fencing, careful hand dig areas and storage area

SCALE : 1 : 200 @ A3 DATE : 05/07/2018
David Bailey Old Oak Tree Care 01630 673216
07813 808174 oldoaktree@talktalk.net



©2018 Old Oak Tree Care
This plan is to be reproduced in colour
B+W copies will not contain all information

Map reference:
PC18/249/TCP

High Street

Legend

Protective Fencing

Careful Hand-Dig Zone

Ground Protection Zone
Either Shutter-Board or pallets

Crown Spread

Root Protection Area

Category 'A'

Category 'B'

Category 'C'

Category 'U'

0

15m

Heavy storage area - blocks, bricks, tiles, cement, chemicals

Mixing area - impermeable visquine base with brick course bund around it

Roots protected by existing retained slabs

Hand-dig area in front of new doors

Alternative Heavy storage area and mixing area

Footpath

Lightweight storage area - timbers and insulation

Ground protection - Either pallets, load bearing side down or 18mm shutter board

As1
B

As2
C

As3
B