


Sports Pavilion

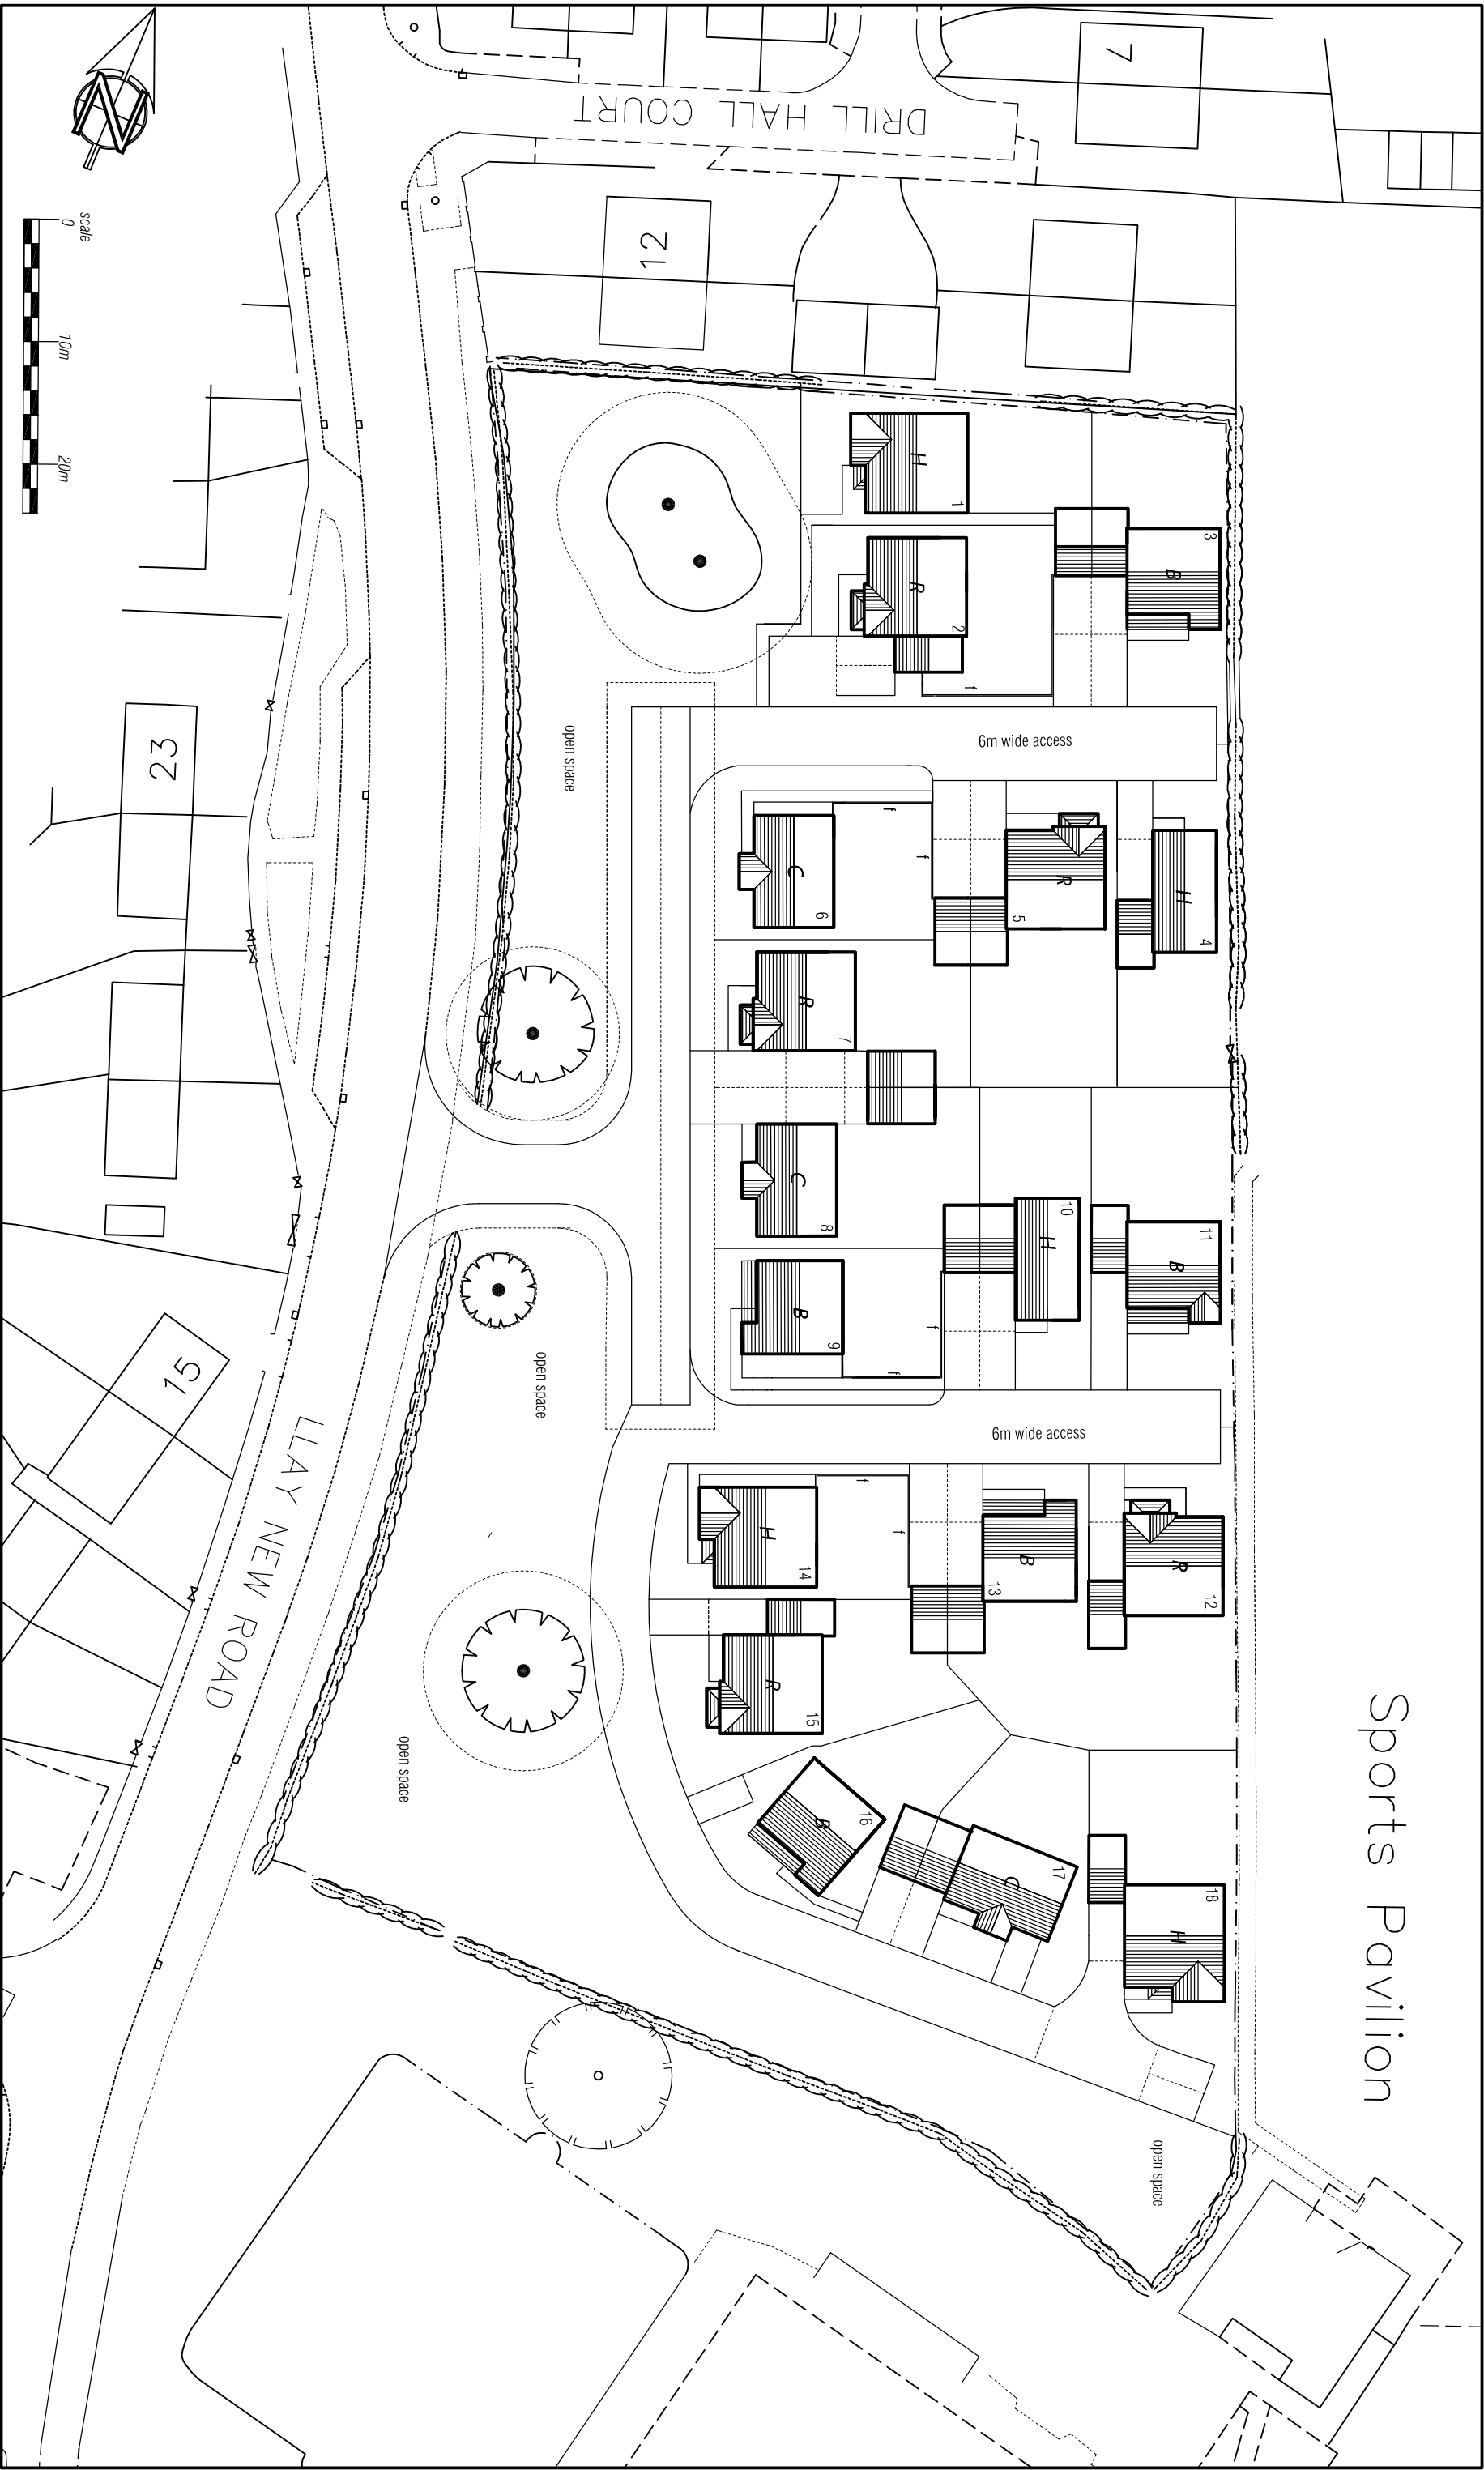

© COPYRIGHT. DO NOT SCALE. CHECK DIMENSIONS ON SITE. REPORT ANY ERRORS OR OMISSIONS TO ARCHITECT.

Parry Davies Architects.

Chartered Architects.

PROJECT TITLE		DATE	SCALE	DRWN	CHK
LLAY MINERS WELFARE LLAY		MARCH 2018	1:500 @ A3	RSG	
DRWG. TITLE		DRWG. NOS.		REV.	
SITE LAYOUT PLAN		17.5798 / SL1		D	

Barclays Buildings, High Street, St Asaph, LL17 ORF Tel: 01745 585517 Fax: 01745 582162. E-mail: PDPArchitects@aol.com

