


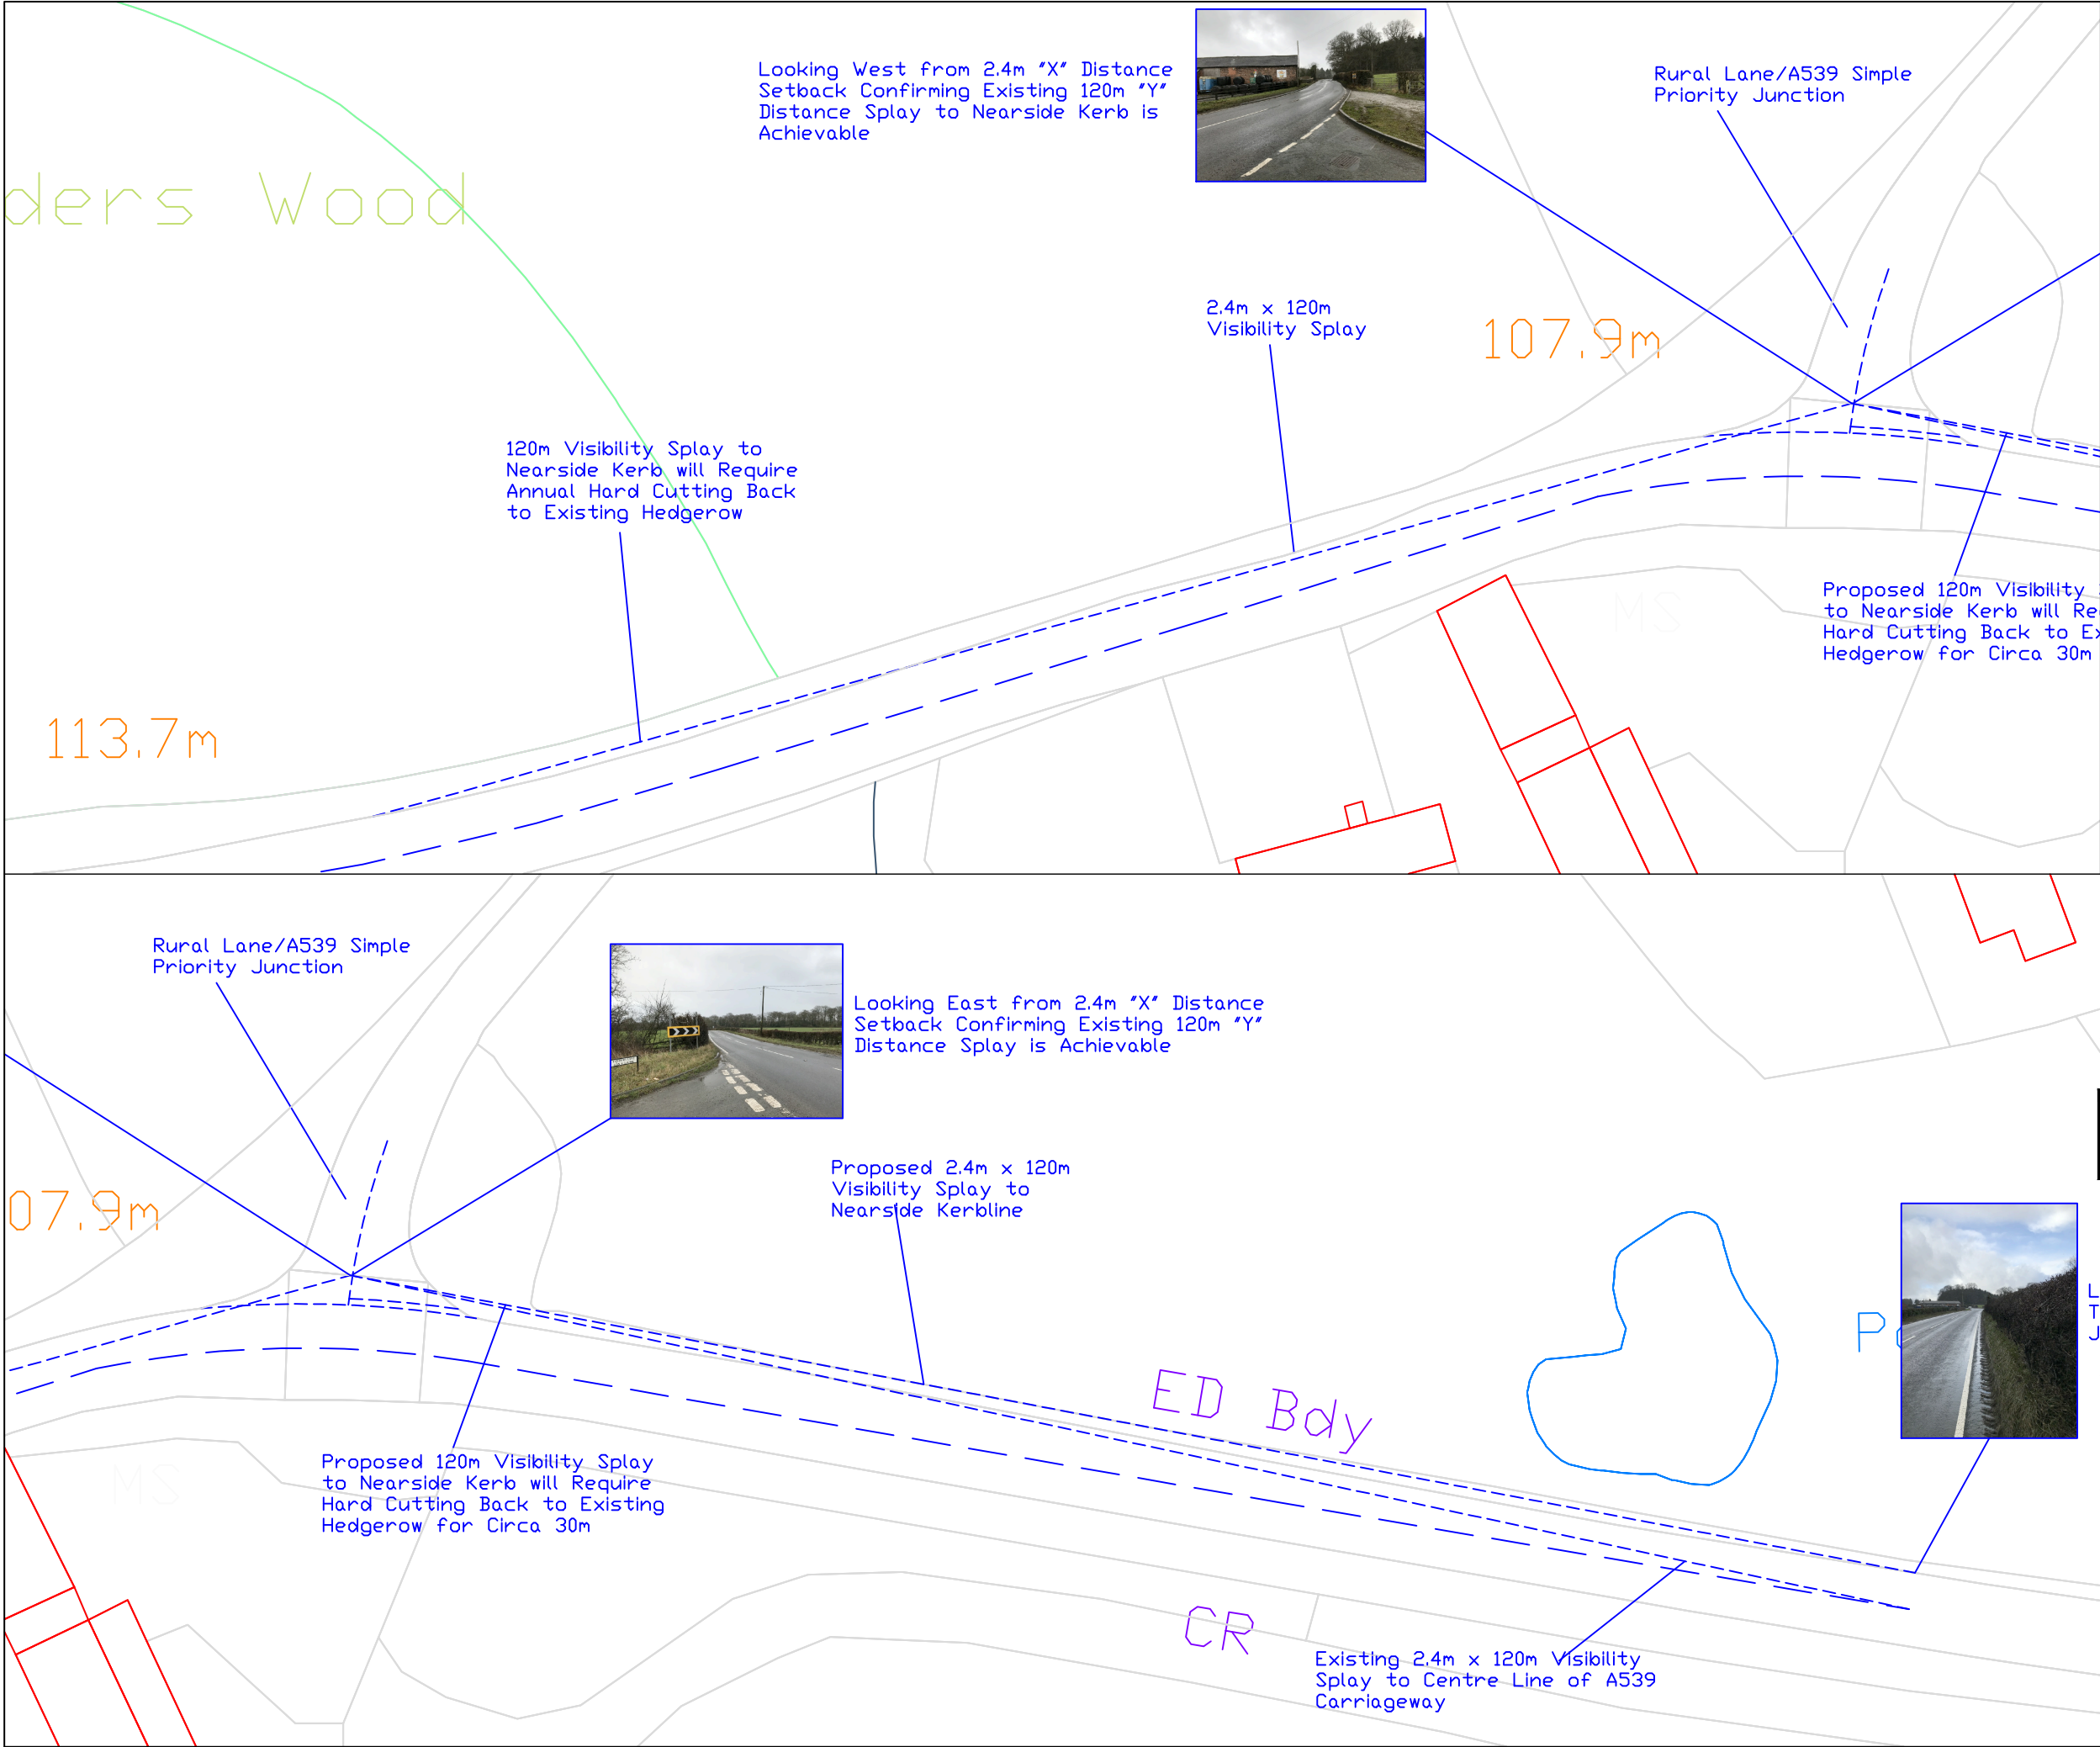

THIS DRAWING MAY BE USED ONLY FOR THE PURPOSE INTENDED AND ONLY WRITTEN DIMENSIONS SHALL BE USED

NOTES

| Revision Details | By | Date | Suffix |
|------------------|----|------|--------|
|                  |    |      |        |

Drawing Number  
SK21685-04 REV C

Cinders Farm, Nr Ruabon

Drawing Title  
Rural Lane/A593 Junction and Achievable Visibility Splays

Scale at A3  
1:500

| Drawn | Approved |
|-------|----------|
| KAT   | MAK      |

| Check | Date     |
|-------|----------|
| KAT   | 15/01/18 |

SK Transport Planning Ltd  
Albion Wharf, 19 Albion Street  
Manchester M1 5LN  
Telephone (0161) 234 6509  
Fax (0161) 236 7959

SK TP