


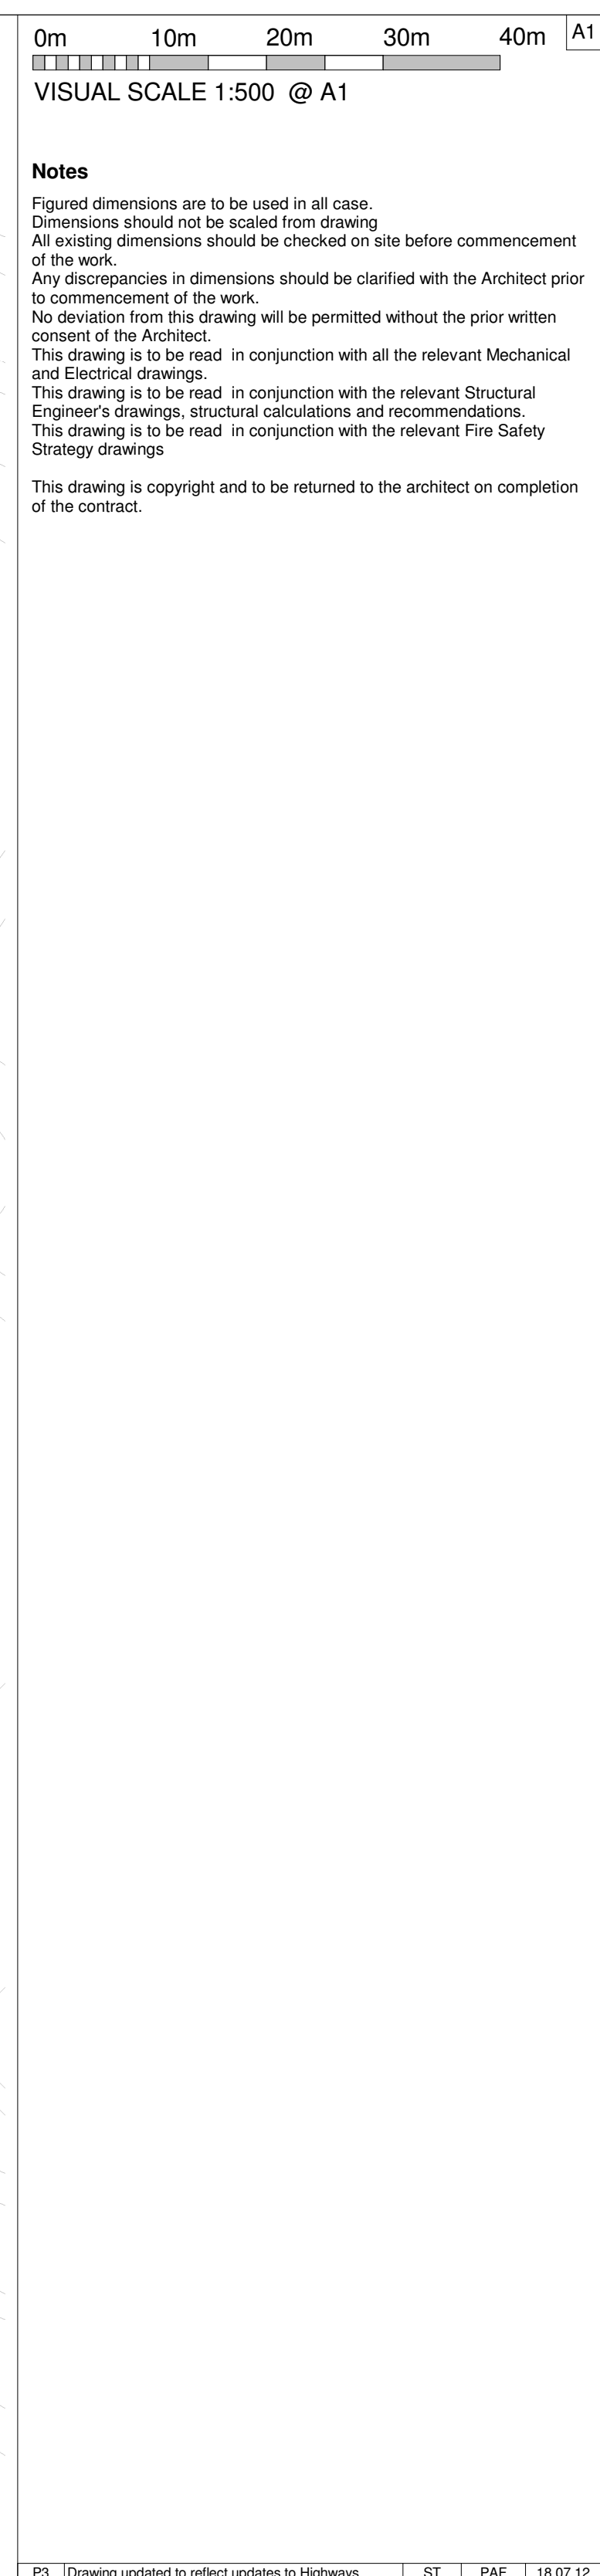

Scale: 1 : 500

P3  
Drawing updated to reflect  
updates to Highways  
proposals developed for  
Section 3B/278 Agreement

 **Lovelock Mitchell Architects**  
3 Stanley Street, Chester, CH1 2LS  
Tel +44 (0) 1244 404321

St Andrews Business Centre  
St Andrews Park, Mold, Flintshire, CH7 1XB  
Tel 0843 515 9921

e-mail: [admin@lovelockmitchell.com](mailto:admin@lovelockmitchell.com)  
web: [www.lovelockmitchell.com](http://www.lovelockmitchell.com)

Title  
GA\_Plan\_Site\_Proposed

|             |                         |      |
|-------------|-------------------------|------|
| LMA Project | Drawing number          | Rev. |
| 1419        | IP1-LMA-00-XX-DR-A-1002 | P3   |