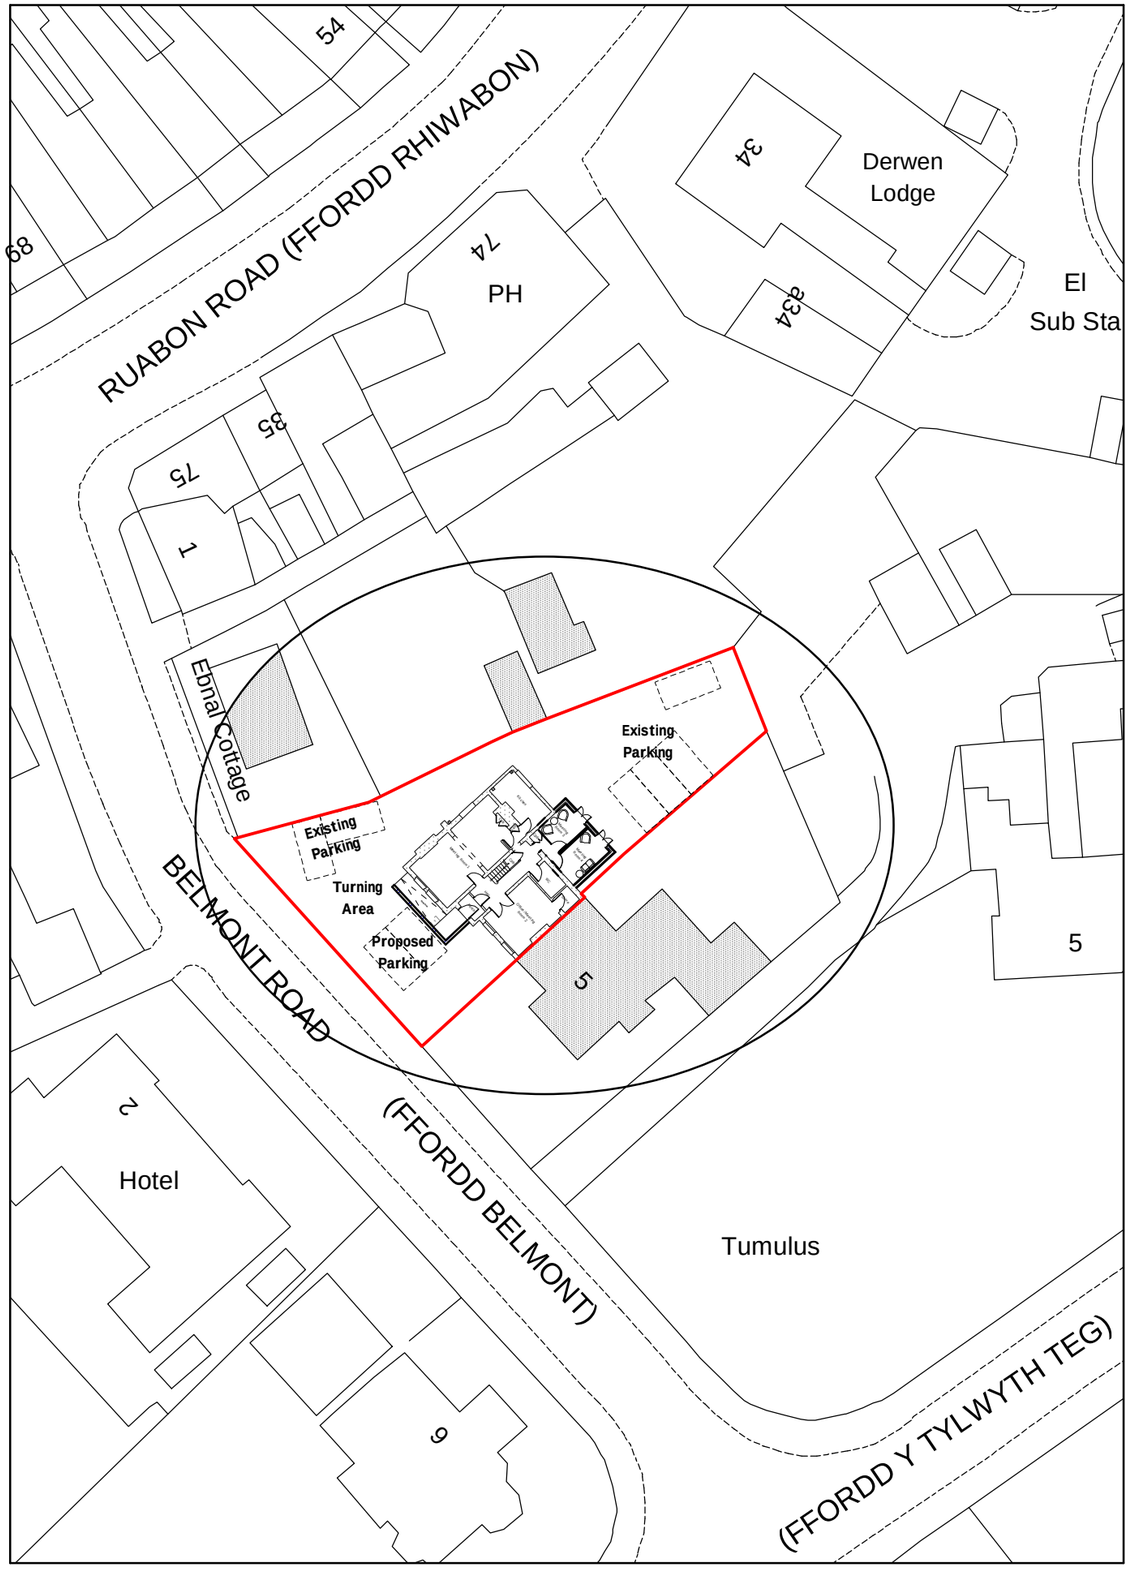

Site Plan 1:500

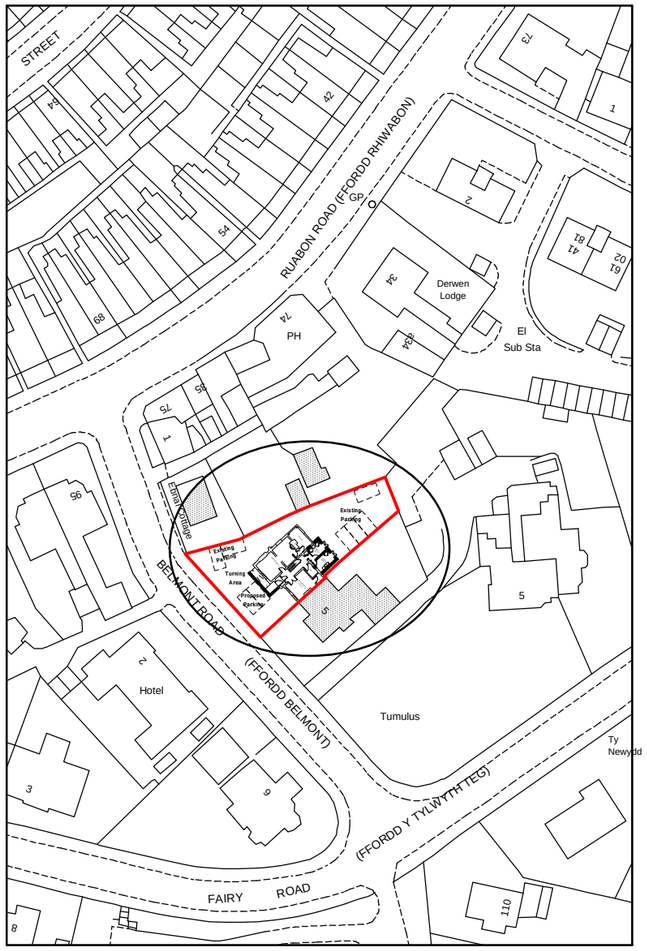

Location Plan 1:1250

Key

Surrounding Buildings

Proposed Site

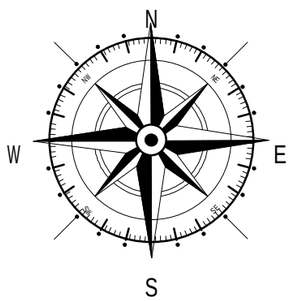

Rev	Date	Detail	Initial
C	07/18	Planning Amends	S.M.E.
B	07/18	Planning Amends	S.M.E.
A	06/18	Access Ramp Amends	D.J.F.

Project:

Proposed alterations at Advance Brighter Futures, Belmont Road, Wrexham, LL13 7PW

Title:	Scale: (A3)
Site Plan & Location Plan	1:500 & 1:1250
Drawn By: S M Eltham	Date: May 2018
Drawing No: AC049/004	Sheet: 1 of 1

blueprint architectural services

partner LABC

Office 3K4,
Redwither Business Tower,
Wrexham. LL13 9XT
Tel: 01978 356500
www.blueprintarchitectural.com

© copyright all rights reserved