


DO NOT SCALE - IF IN DOUBT ASK

NOTES

GENERAL :


- DO NOT SCALE FROM THIS DRAWING.
- ALL DIMENSIONS ARE IN MILLIMETRES (mm) & ALL LEVELS ARE IN METRES (m) AOD, UNLESS STATED OTHERWISE.
- ALL DIMENSIONS & LEVELS TO BE CHECKED ON SITE AND ANY DISCREPANCIES SHOULD BE REPORTED TO THE DESIGNER.

FOR PLAN SEE DRAWING DVC/04304-PB-022-100

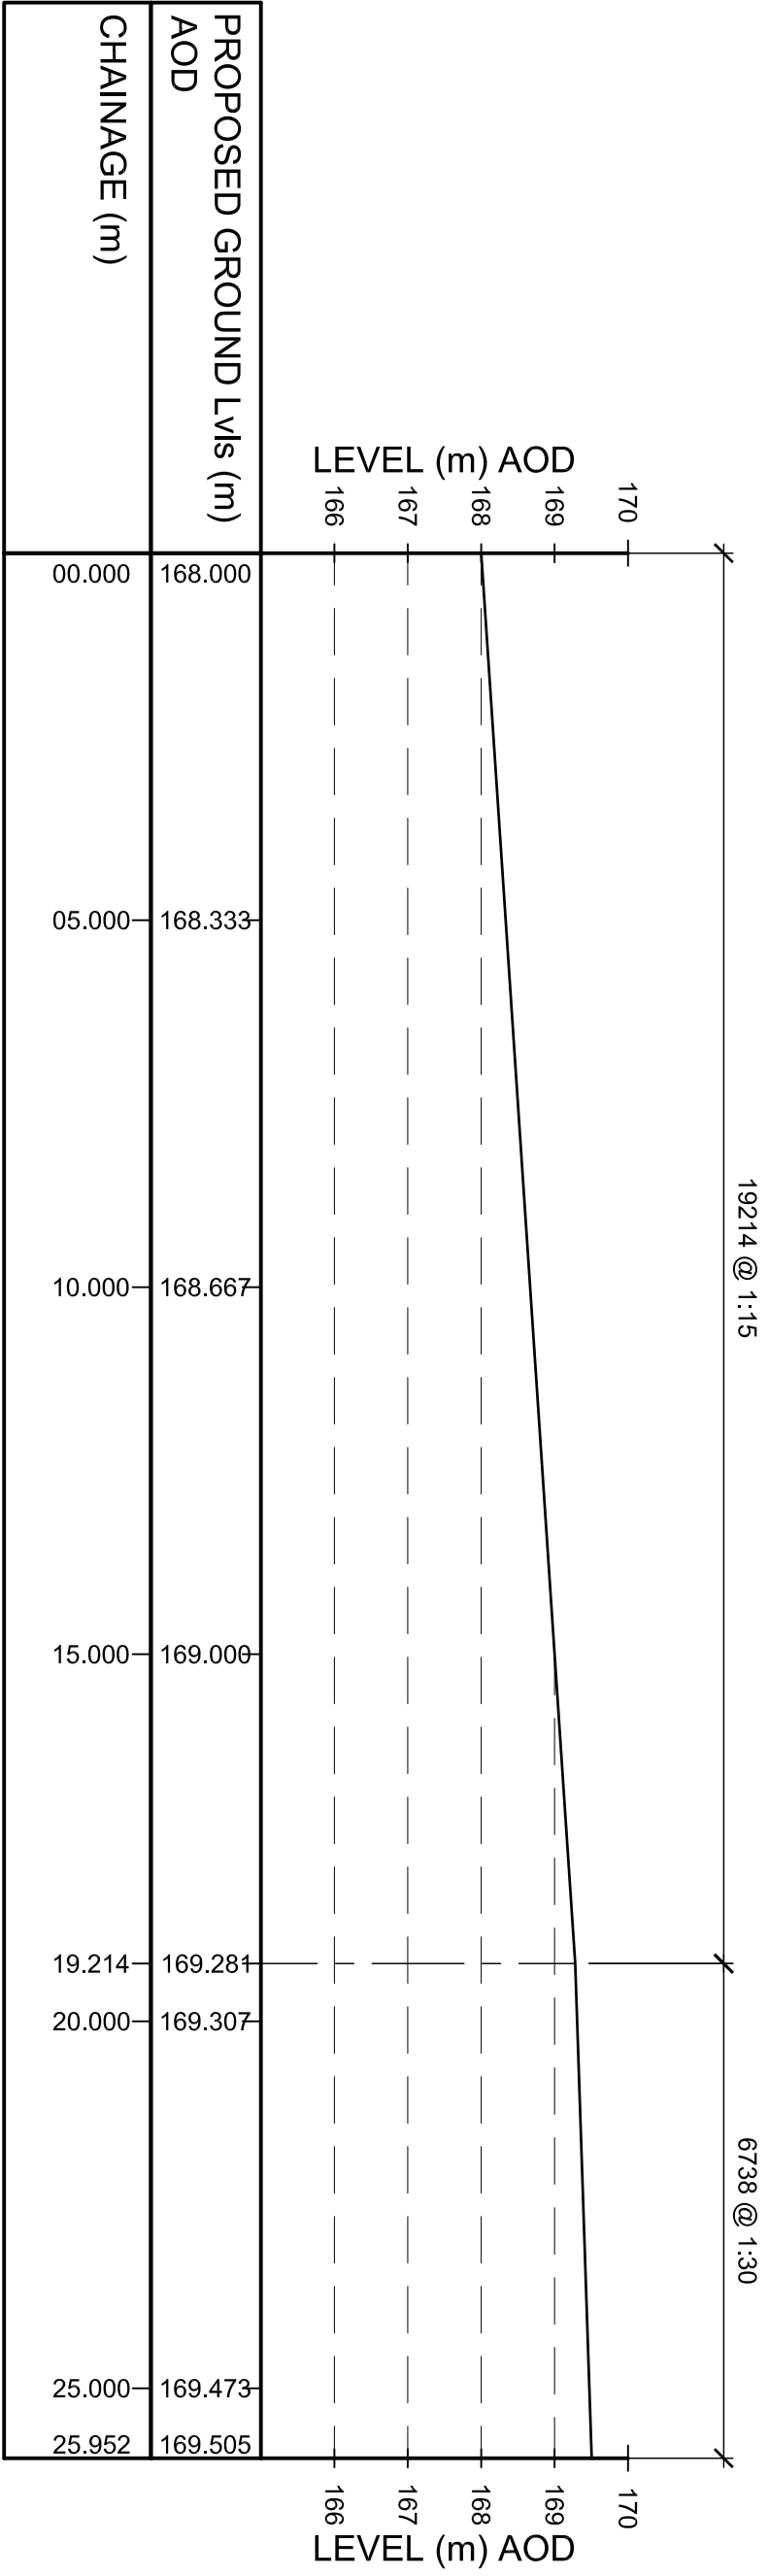

SECTION 1-1

Scale 1:100

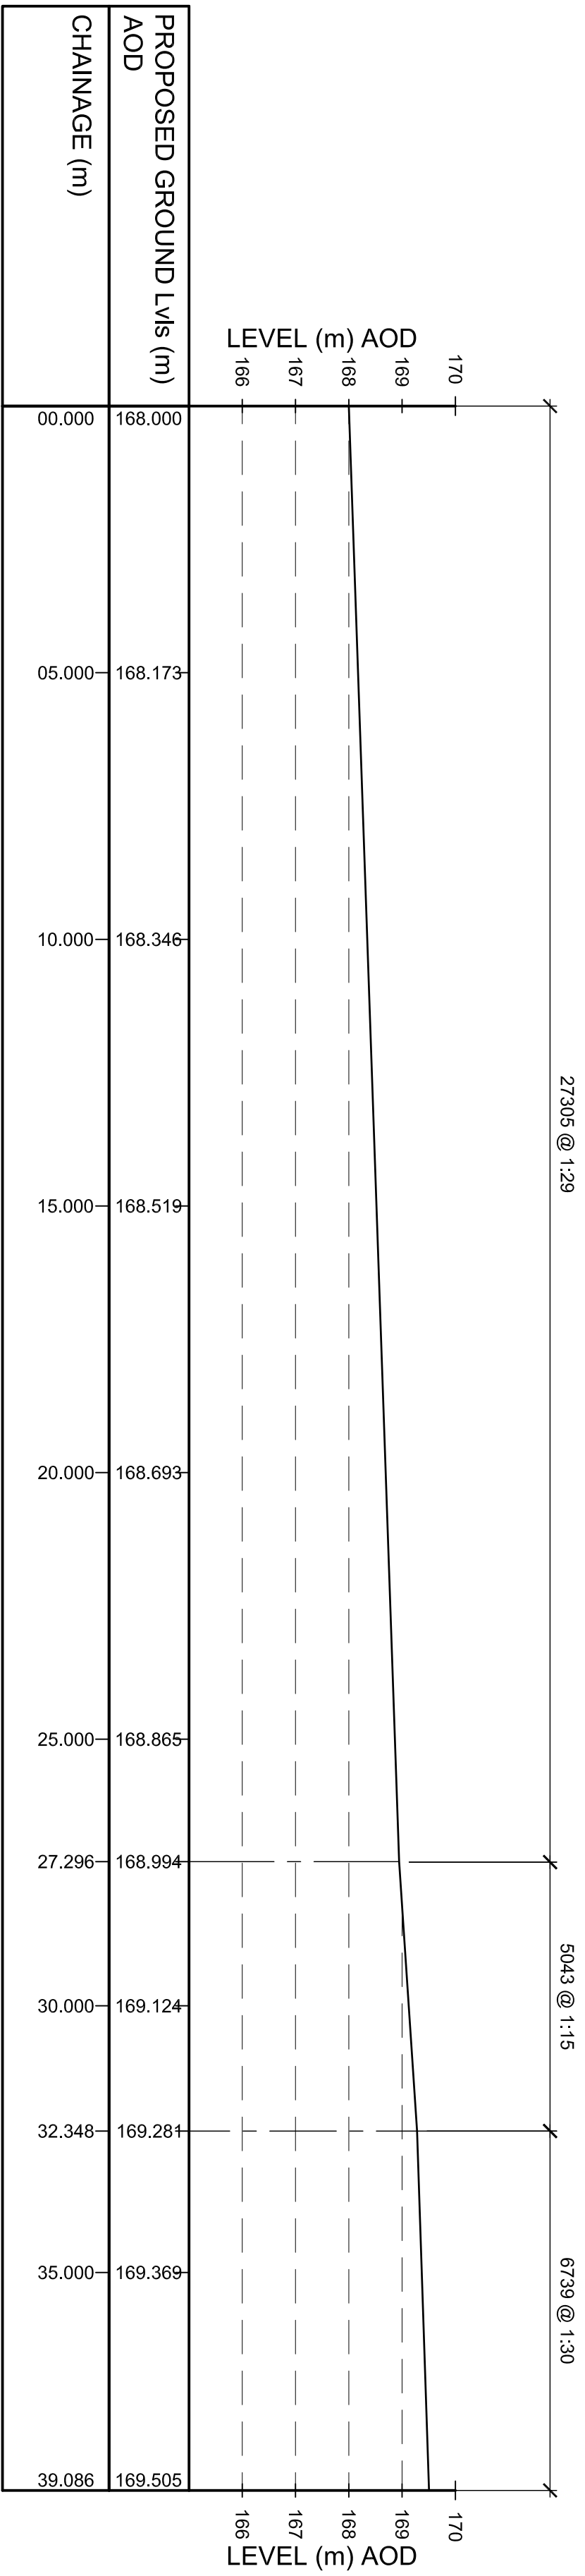

SECTION 2-2

Scale 1:100

PRELIMINARY

Rev	Date	Description	By	Chk	App
A	01/08/2018	PRELIMINARY ISSUE	RT	PB	NB



The Studio, 51 Brookfield Road,
Dunstable, Bedfordshire, United Kingdom
T +44 (0)1581 461 460
E UKinfo@ghd.com W www.ghd.com

SCALE
1 : 100

PROJECT
SUGN - Y - PWLL RESERVOIR REPLACEMENT

TITLE
SITE ACCESS ROAD SECTIONS

SUBCONTRACTOR REF	DRAWING SIZE
12801145	A1
CLIENT DRAWING NO	STATUS
A6W/04304-PB-22-099	PRELIMINARY
DRAWING No.	REV.
DVC/04304-PB-22-099	A