



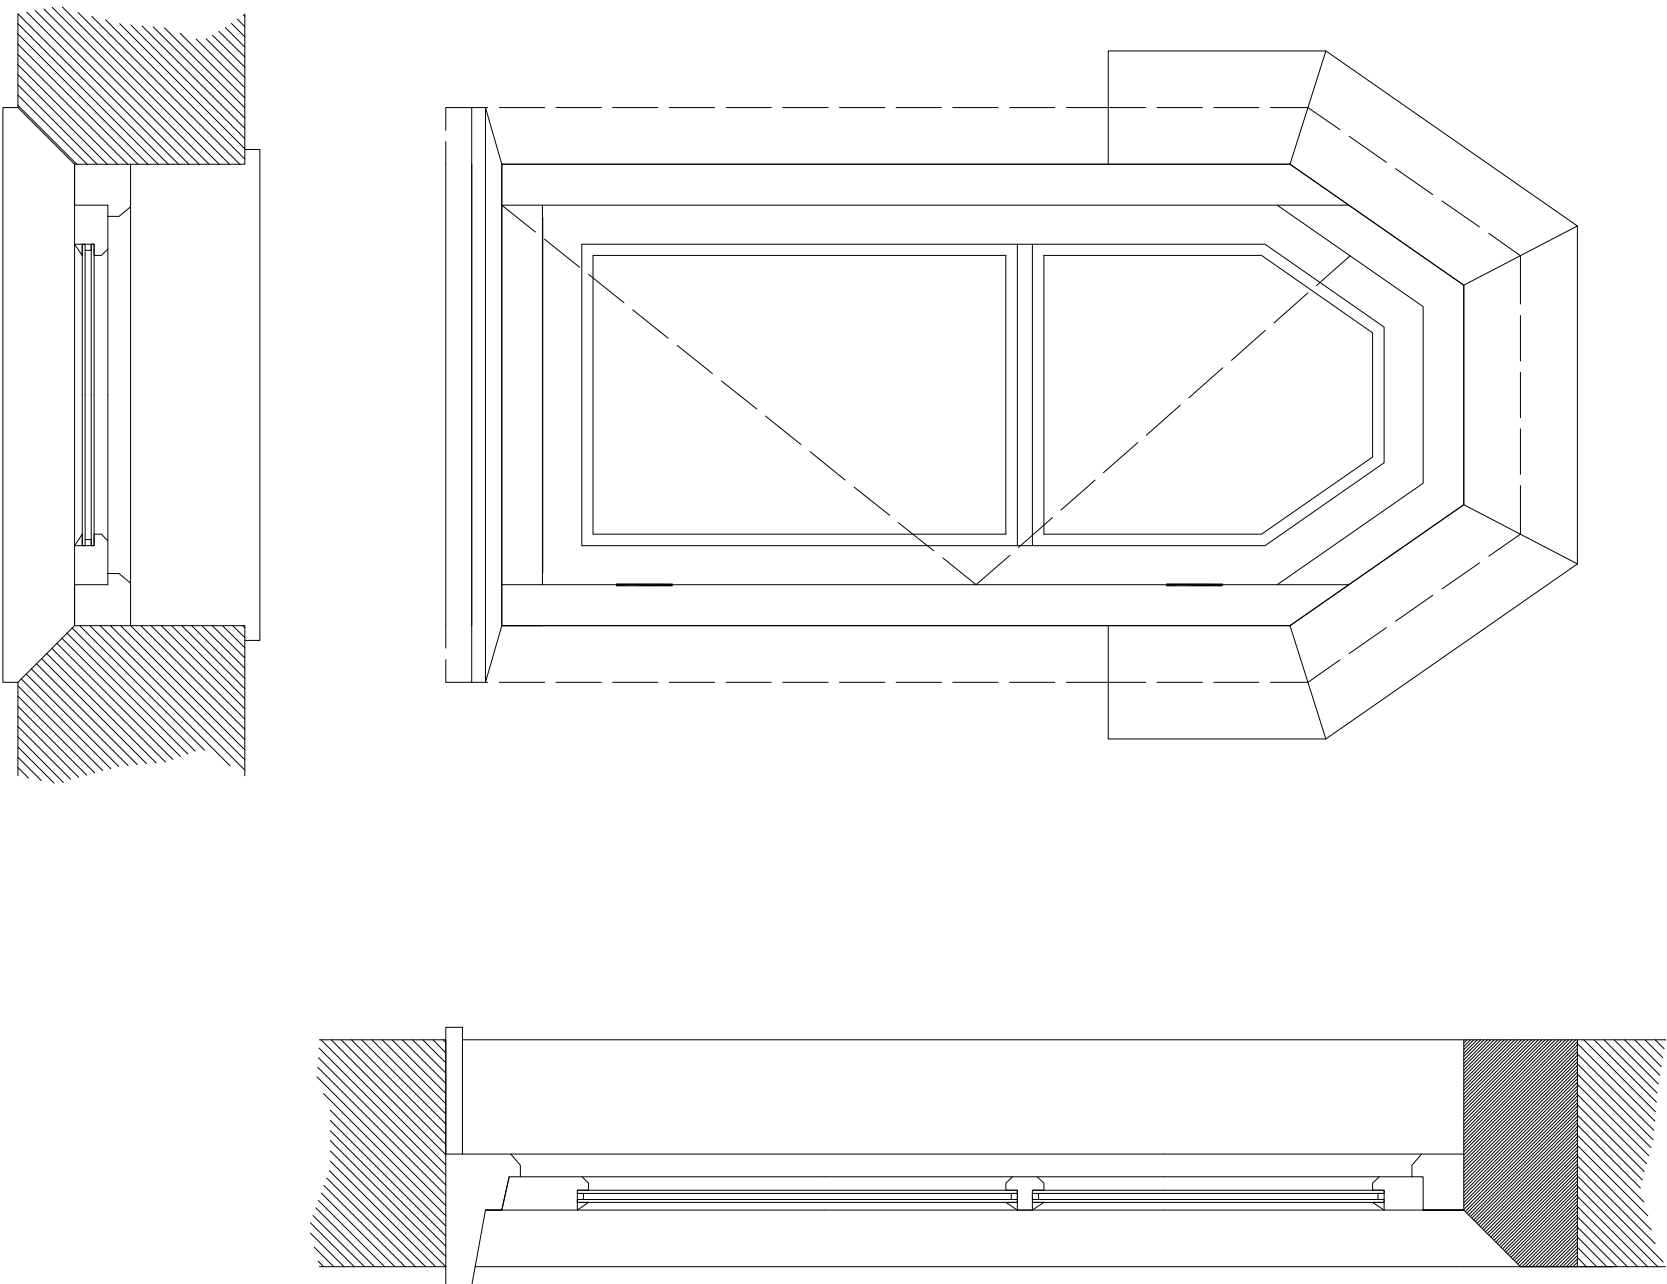

New boot room window details 1:20 : A3

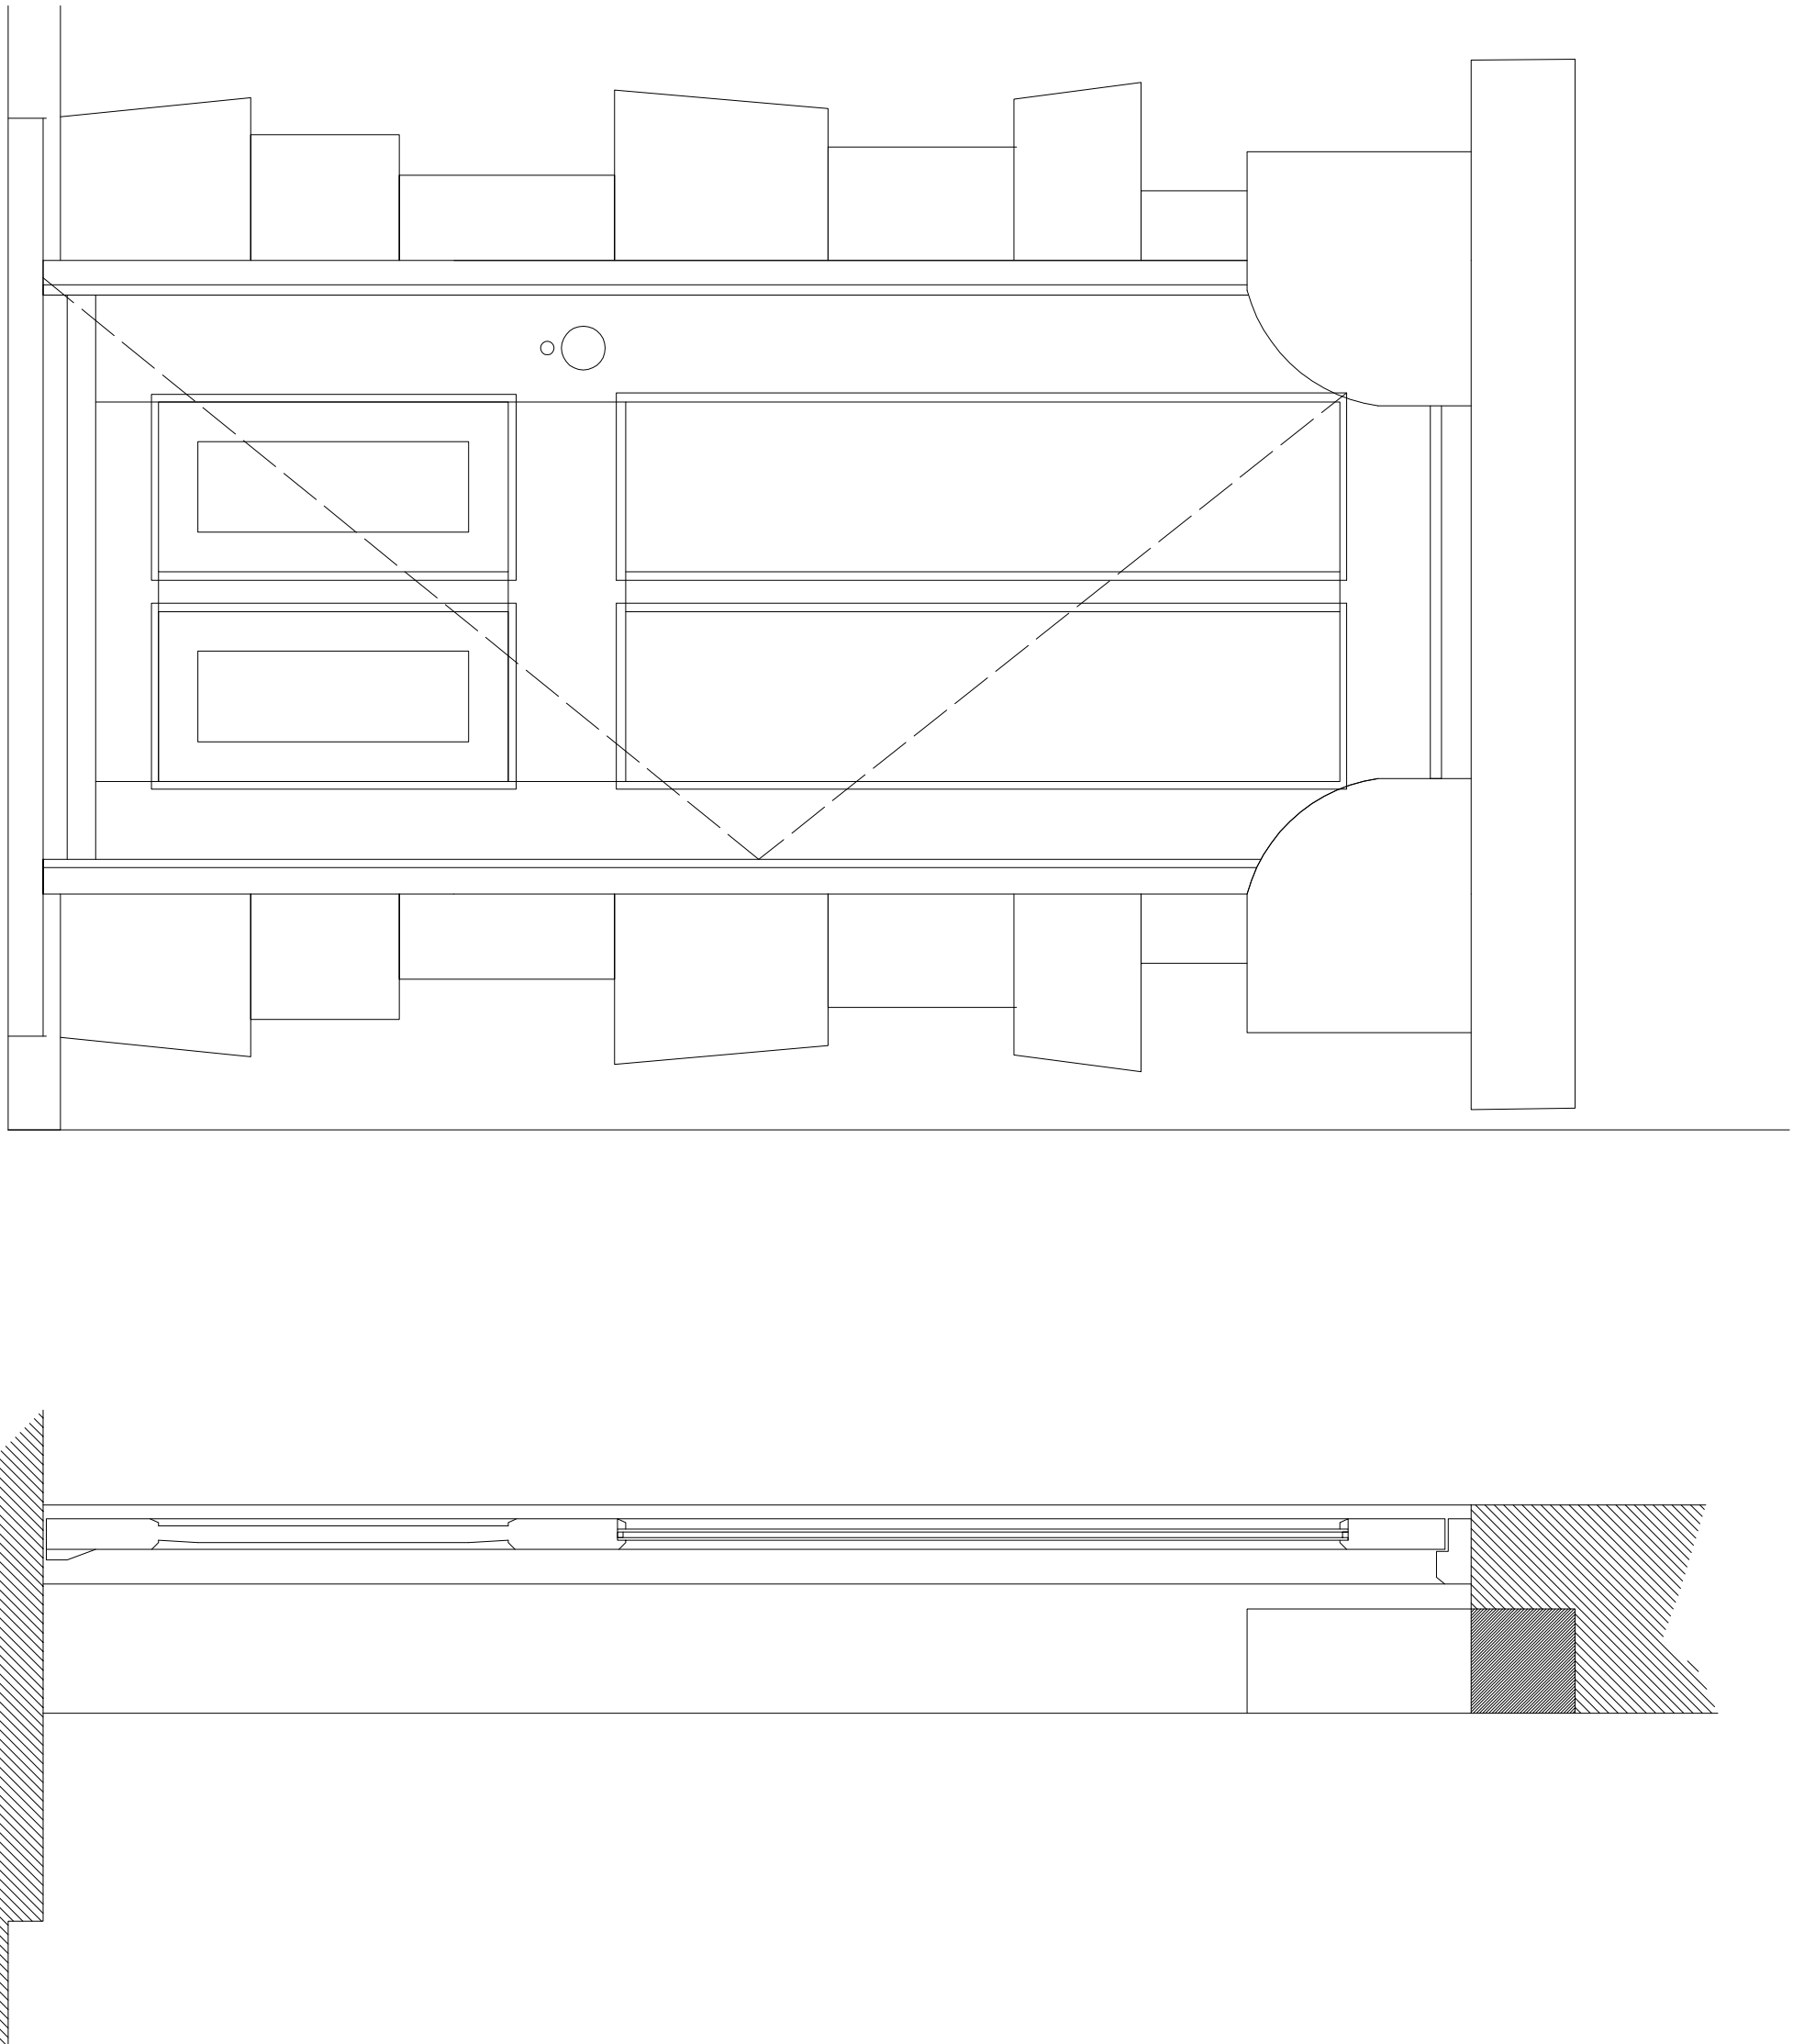

New boot room door details 1:20 : A3

For Planning & L.B.C
Scale 1:20 at A3
Please ensure all dimensions are confirmed on site prior to construction, do not scale!

Epworth Lodge, Grove Rd, Wrexham
For Mr & Mrs Thomas
Measured drawings as proposed
S. Pemble RIBA JULY. MMXVIII