


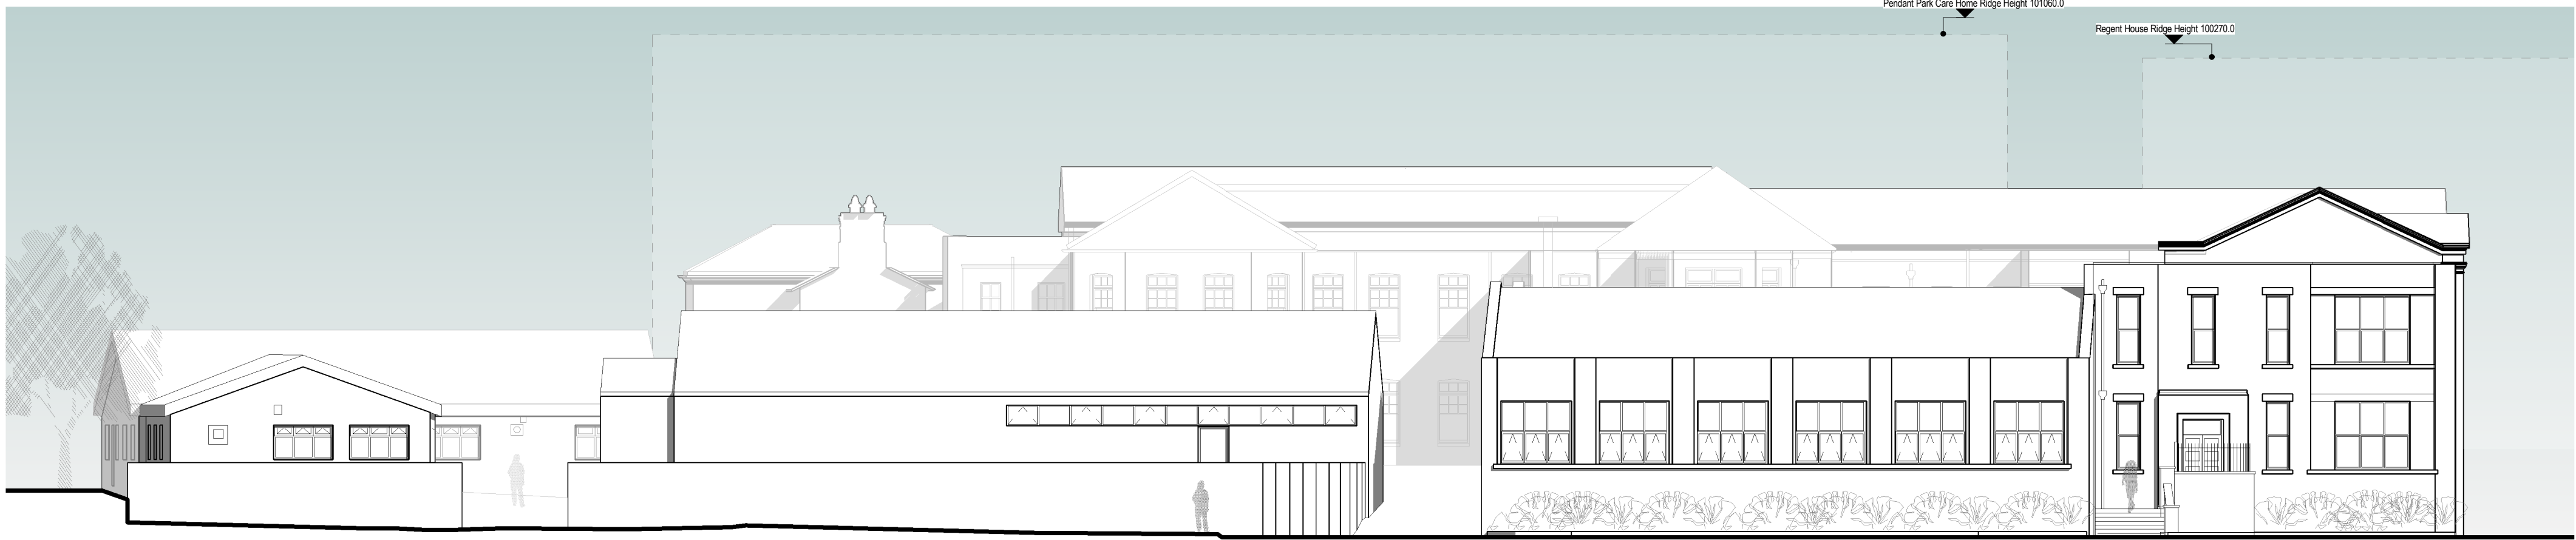

Existing Elevation 01 (Front - Central Road)

1:100




Existing Elevation 02 (Rear - Regent Street)

1:100



Existing Elevation 03 (Side - Bradley Road)

1:100

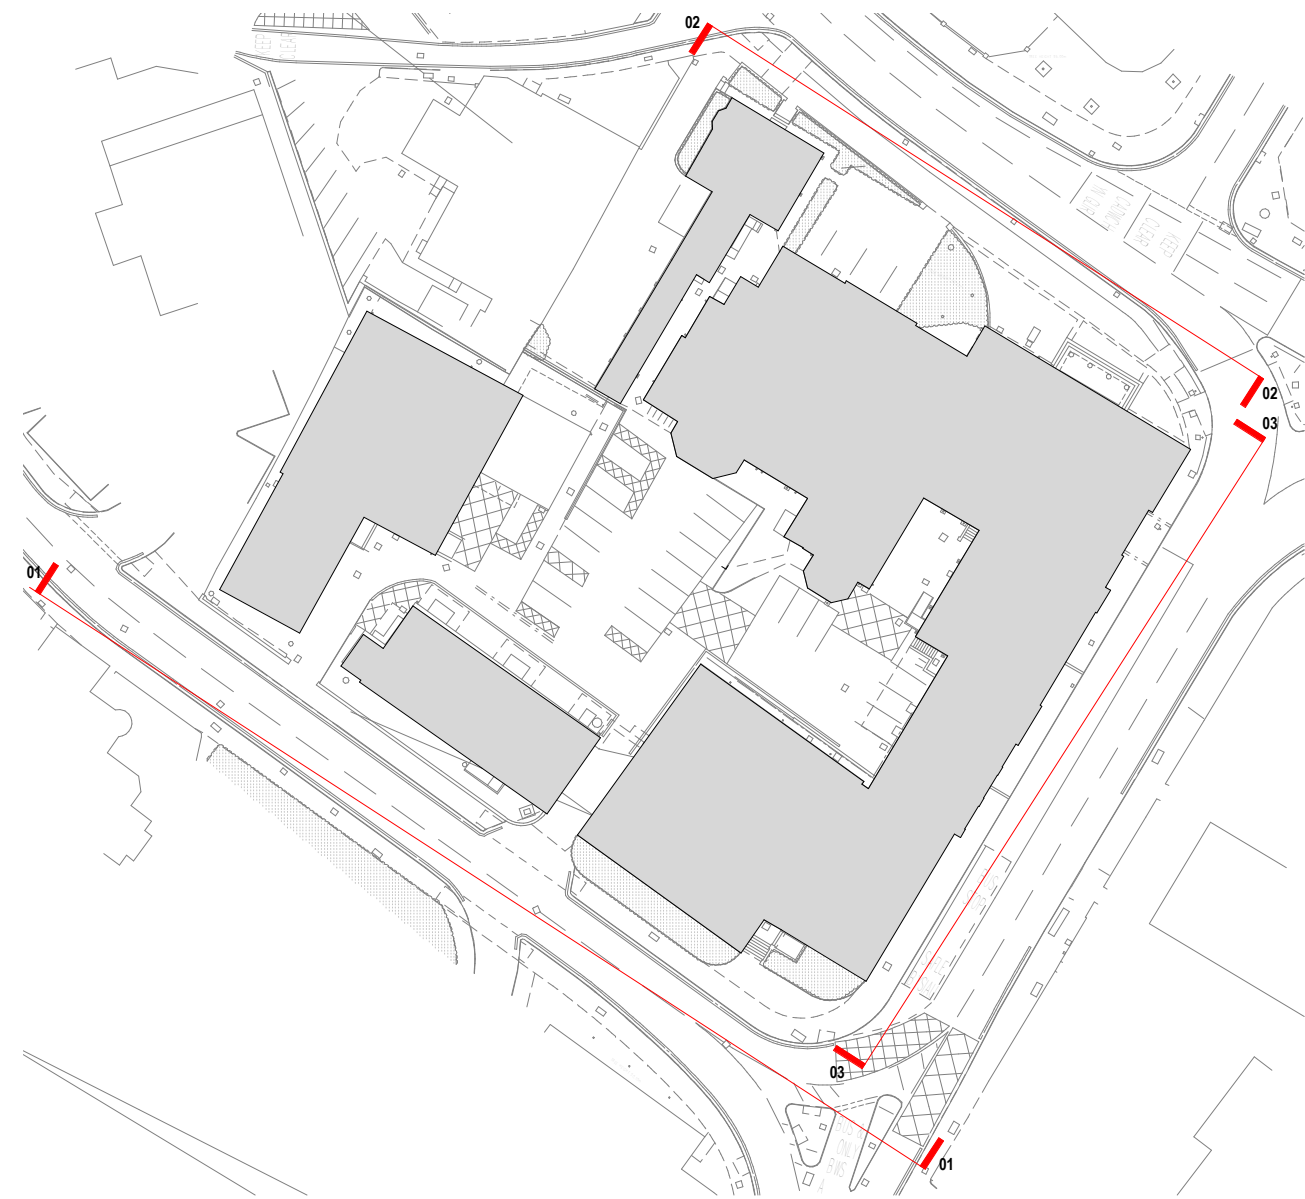

GENERAL NOTES
DAY Architectural Ltd accepts no responsibility for any costs, losses or claims whatsoever arising from these drawings, specifications and related documents unless there is a compliance with the Client's or any subcontractor's use of the drawings.
1. All boundaries, dimensions and levels are to be checked on site before construction and any discrepancies reported to the Architect/ Designer.
2. Further Service: Any discrepancies with site or other information is to be advised to the Architect/ Designer and/or approval is to be sought before the implementation of the plan.
3. All work shall be done in accordance with the relevant Building Regulations.
4. Do not scale this drawing.
5. For the purpose of construction, all relevant parties must check this information prior to implementation and report any discrepancies to the Architect/ Designer.

PL1	Issued for Planning	14.06.18	REF	TC
REV	DESCRIPTION	DATE	REV BY	CHKD BY

CLIENT
Wrexham Glyndwr University

PROJECT
Campus 2025 - Regent Street Campus

DRAWING
Existing Elevations / Street Views

SCALE
As indicated

DATE
09/12/18

DRAWN BY
RF

REVISION
PL1

PROJECT NO.
351-17-2

DRAWING STATUS
PLANNING

DAY
ARCHITECTURAL LTD
DAY ARCHITECTURAL LTD
2ND FLOOR LANCASTER BUILDINGS
177 BRANCOOTE
MANCHESTER
M2 2BN
T: 0161 848003
E: info@dayarchitectural.com
W: www.dayarchitectural.com