


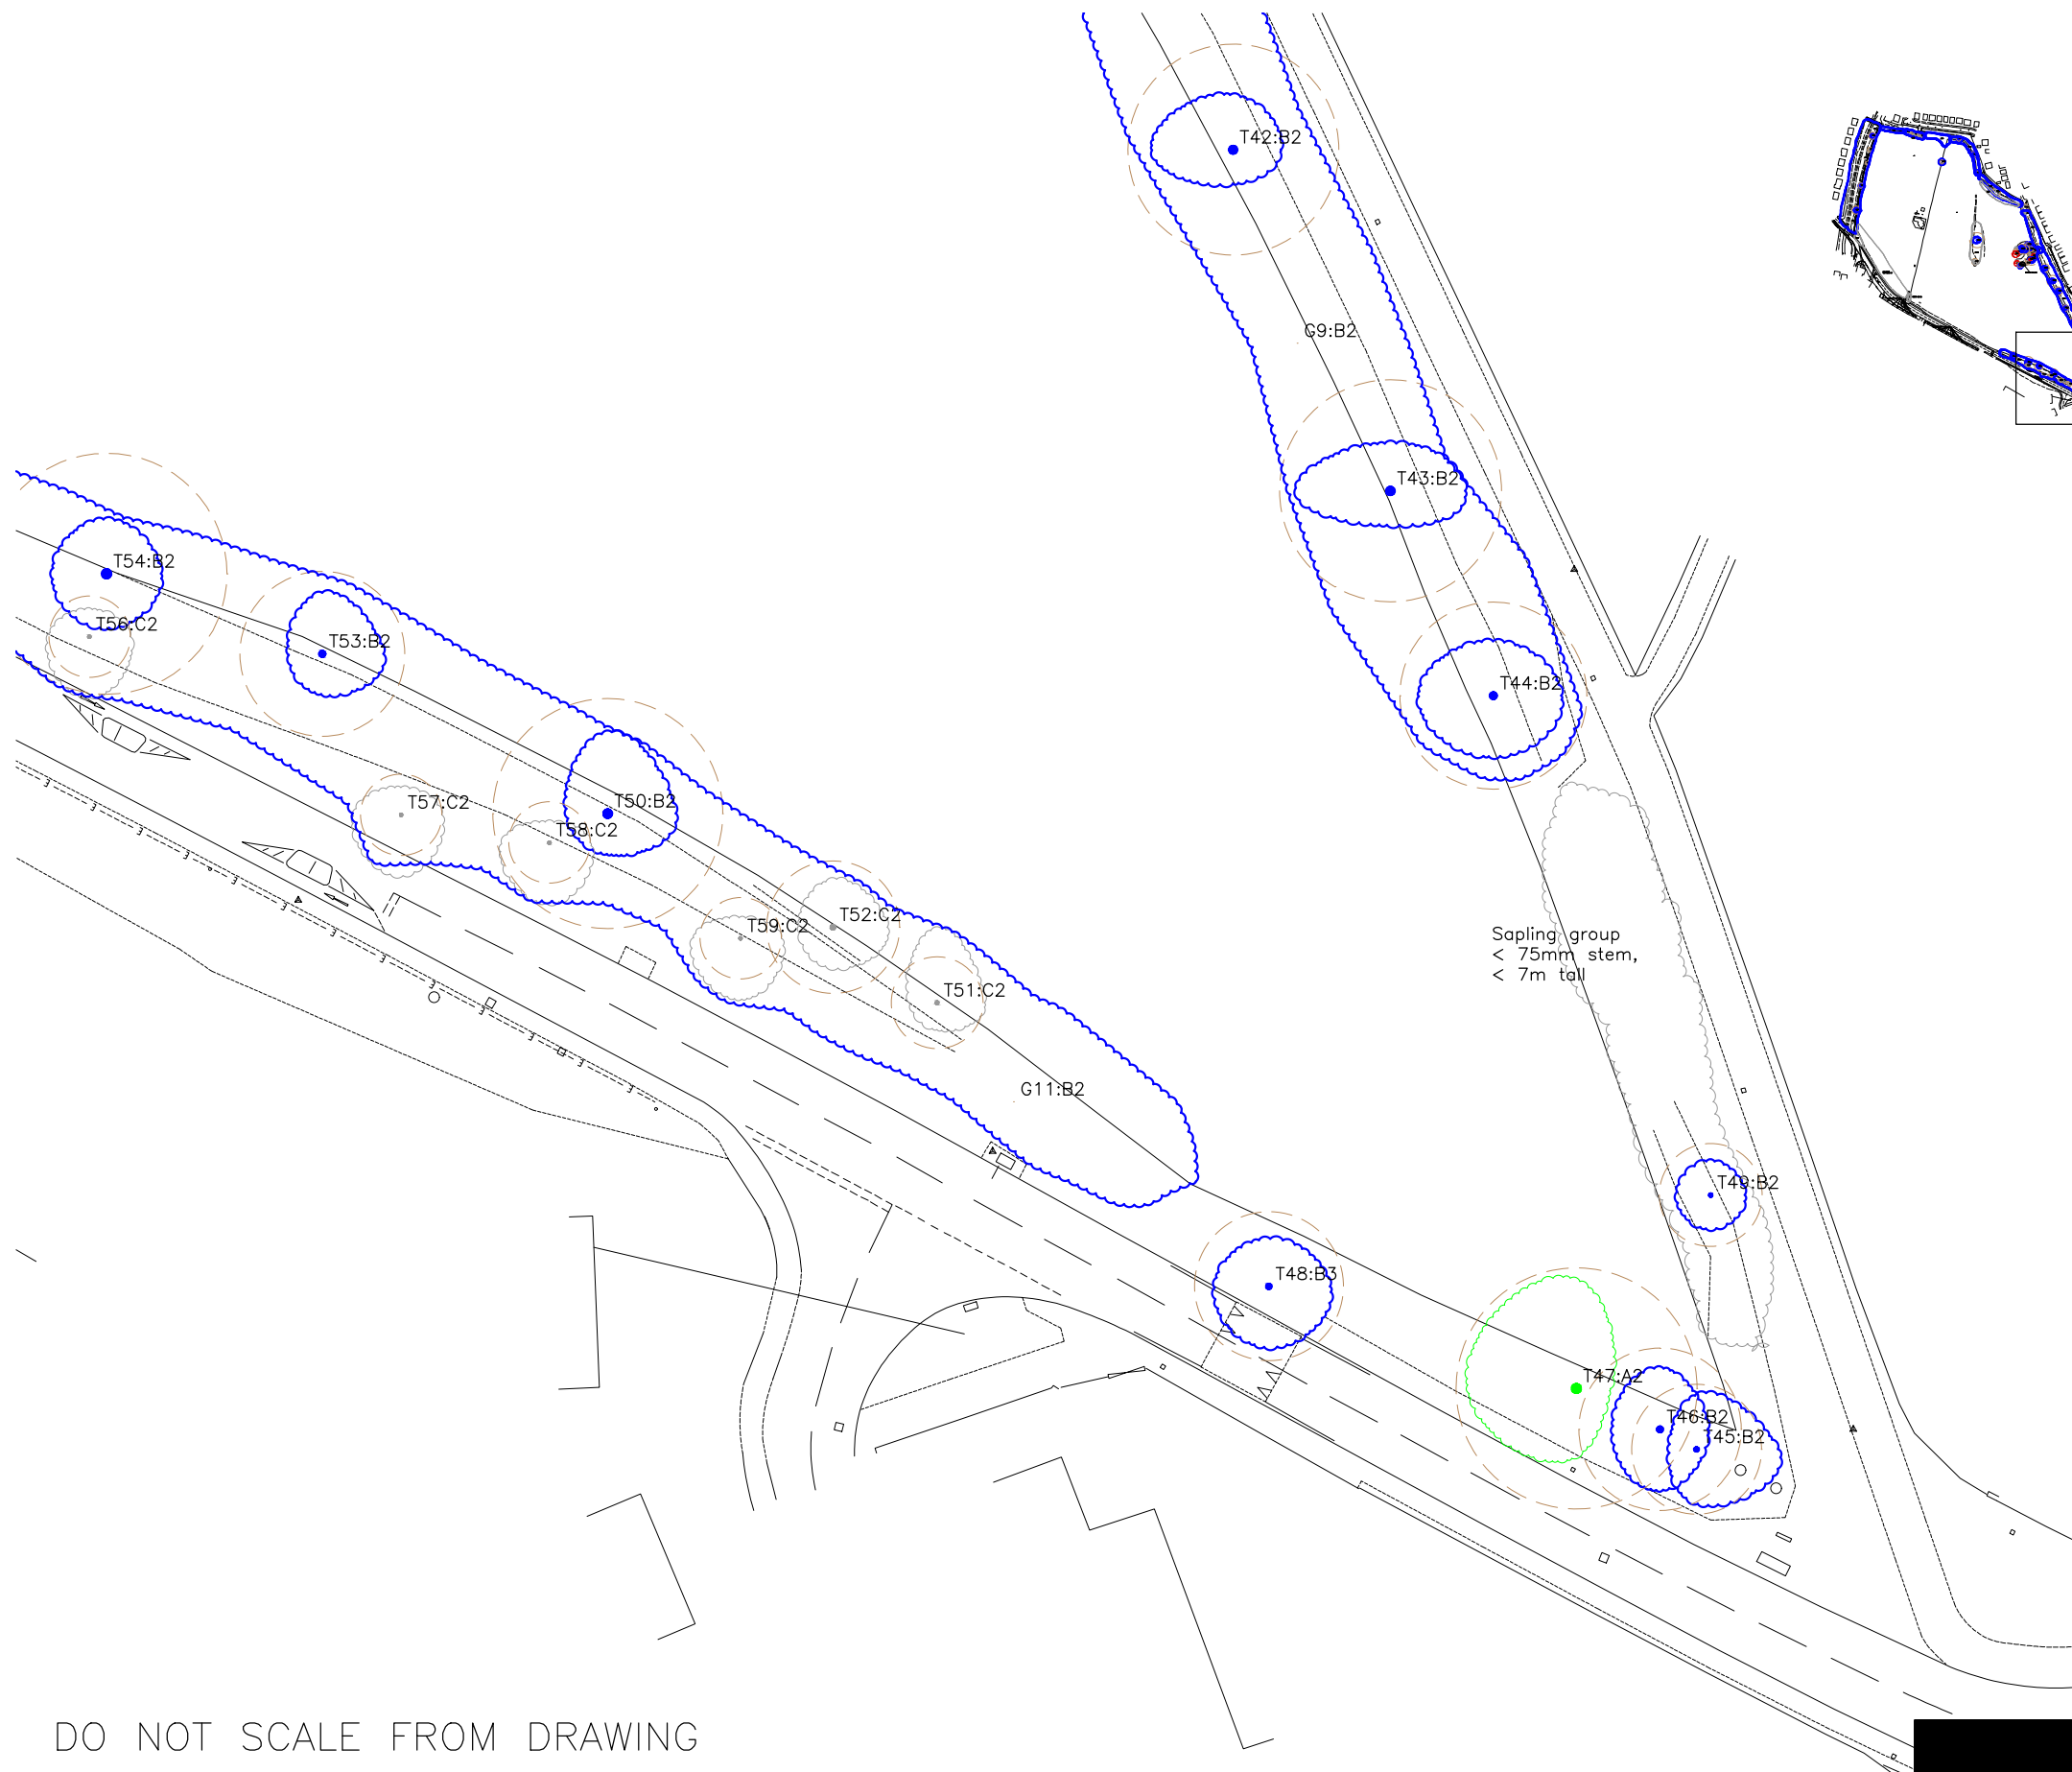

KEY

Tree Crown Spread

Root Protection Area (RPA)

Tree Stem

T1Tree No.

Tree Condition Category

A

B

C

U

The surveyed trees are illustrated on this Constraints Plan which is prepared in accordance with British Standard BS5837: 2012 'Trees in Relation to Design, Demolition and Construction – Recommendations'

REV.	DESCRIPTION	DWN	CHK'D	DATE
------	-------------	-----	-------	------

CLIENT

Wrexham Glydwr University

PROJECT

18164/S3
Site off Gatewen Road,
Wrexham, LL11 6UY

TITLE

Tree Constraints Plan 2of2

DWN	DATE	CHK'D	DATE	APP'D	DATE	SCALE
RCK	01/06/2018	TB	04/06/2018			1:500

Indigo-Logo.jpg

(Mail) Second Floor, 1 Hunter's Walk, Canal Street, Chester, CH1 4EB
Telephone: 0333 123 7080www.indigosurveys.co.uk

Drawing Number

A3

18164/S3/TCP/02

REV.

DO NOT SCALE FROM DRAWING

The original of this drawing was produced in colour – a monochrome copy should not be relied upon.

THIS DRAWING IS CONFIDENTIAL AND MUST NOT BE REPRODUCED WITHOUT THE CONSENT OF INDIGO SURVEYS LTD.