



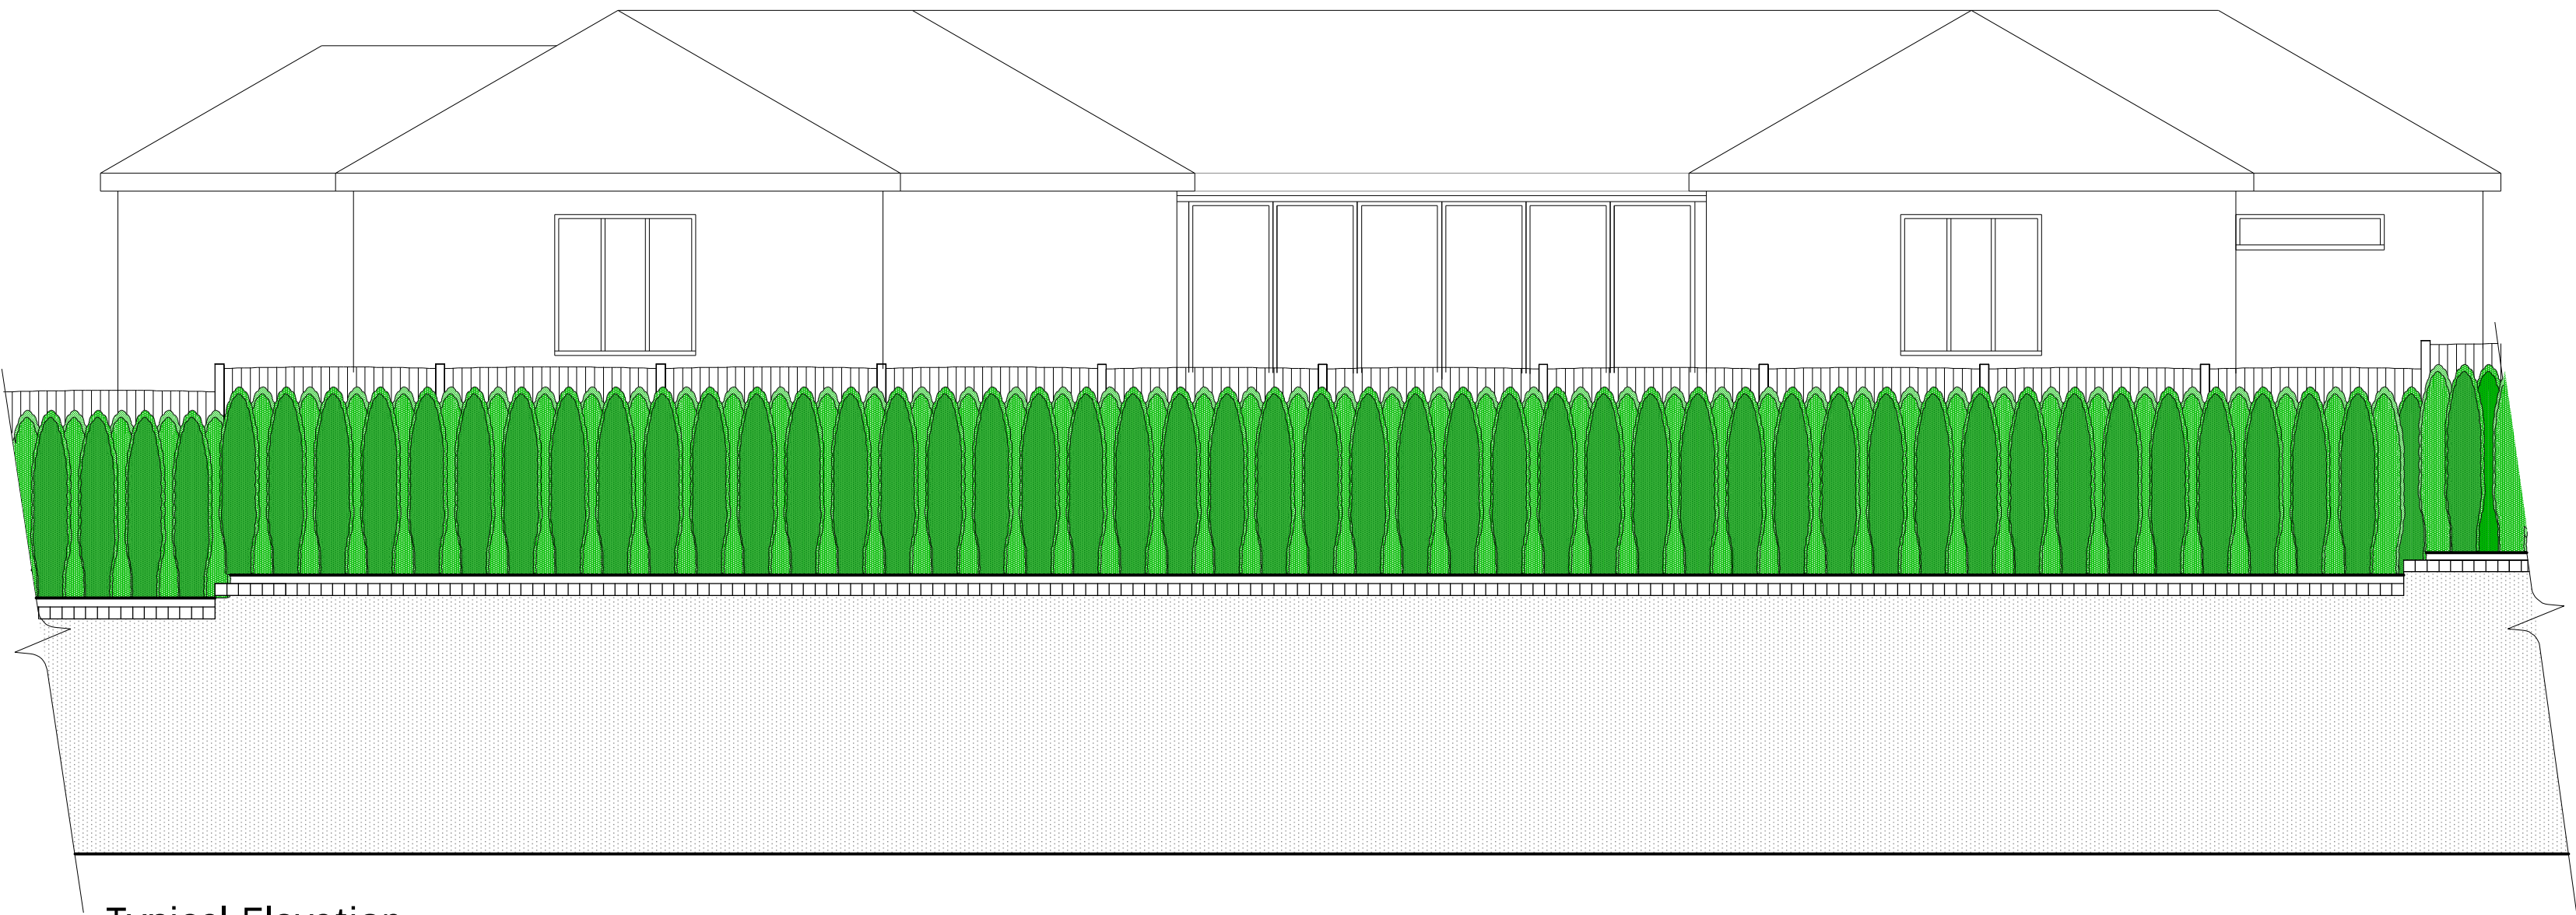

Typical Elevation

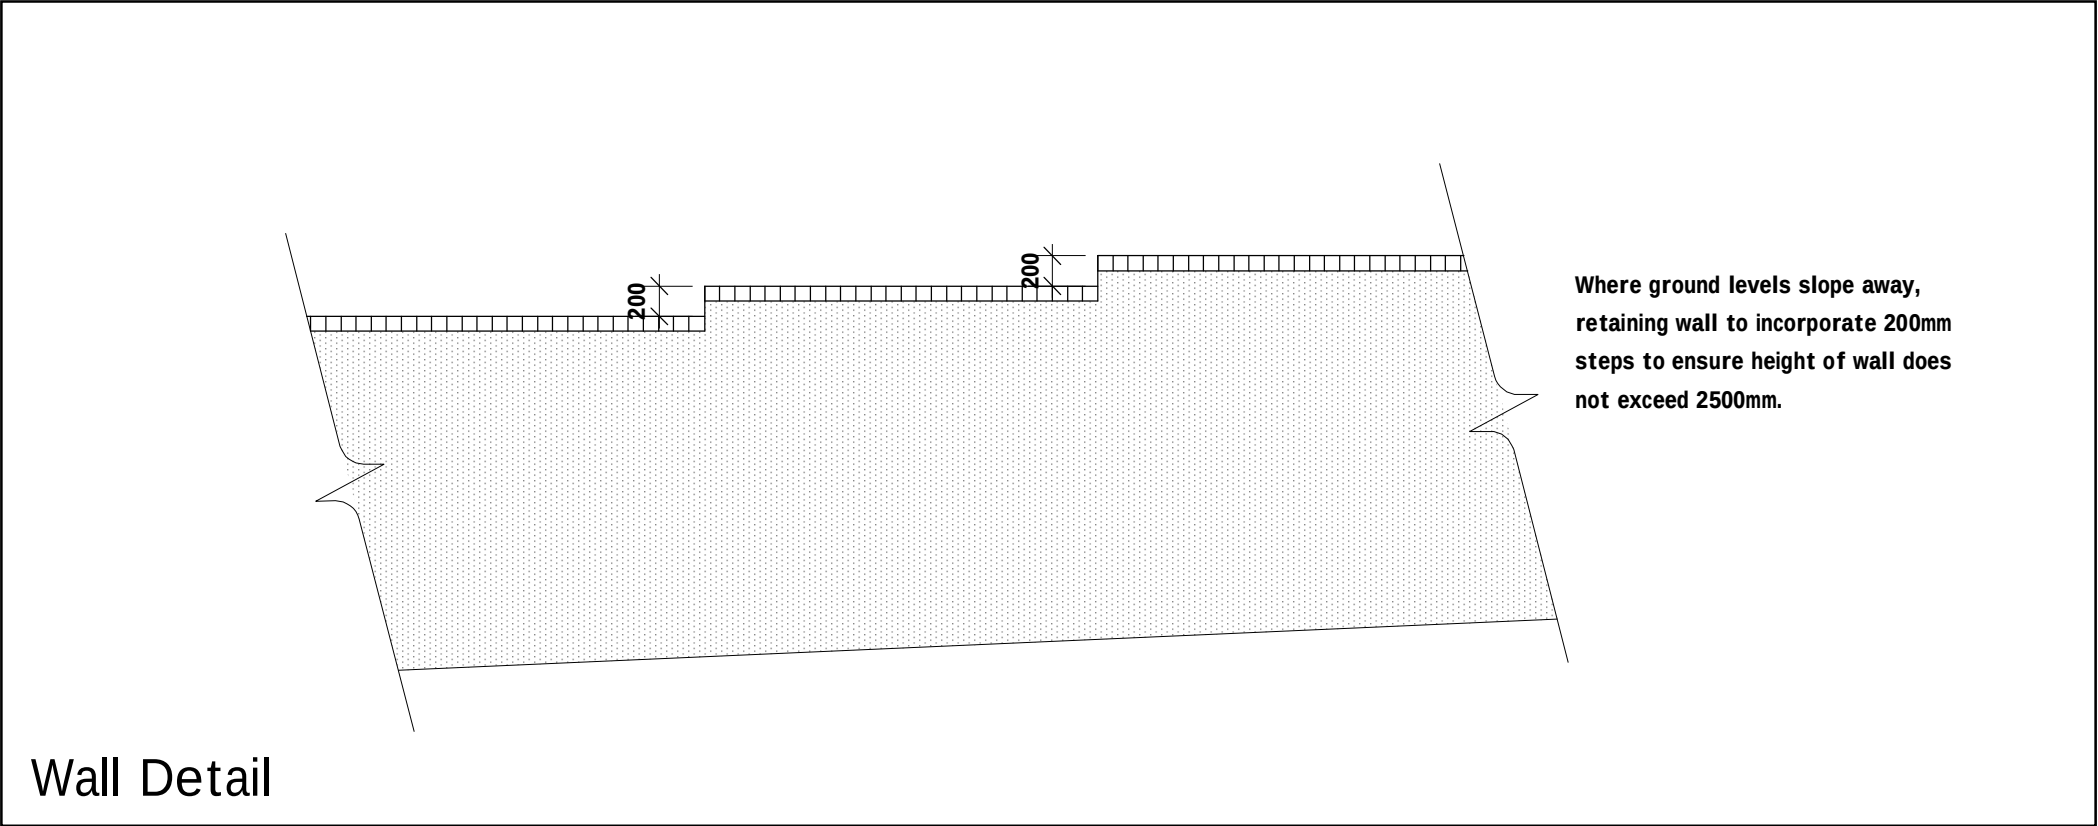

Wall Detail

This plan is for illustration purposes only

B	07/18	Fence illustrated	D.J.F.
A	07/18	Fence illustrated	D.J.E.
Rev	Date	Detail	Initial

Project:
Proposed retaining wall
at Pantwood,
Pantwood Lane,
Marford, LL12 8SE.

Title: Proposed: Elevation	Scale: (A2) 1:50
----------------------------------	---------------------

Drawn By: J Felgate	Date: June 2018
------------------------	--------------------

Drawing No: S068/003	Sheet: 1 of 1
-------------------------	------------------

blueprint
architectural services

LABC
partner

Office 3K4,
Redwither Business Tower,
Wrexham. LL13 9XT
Tel: 01978 356500
www.blueprintarchitectural.com
© copyright all rights reserved