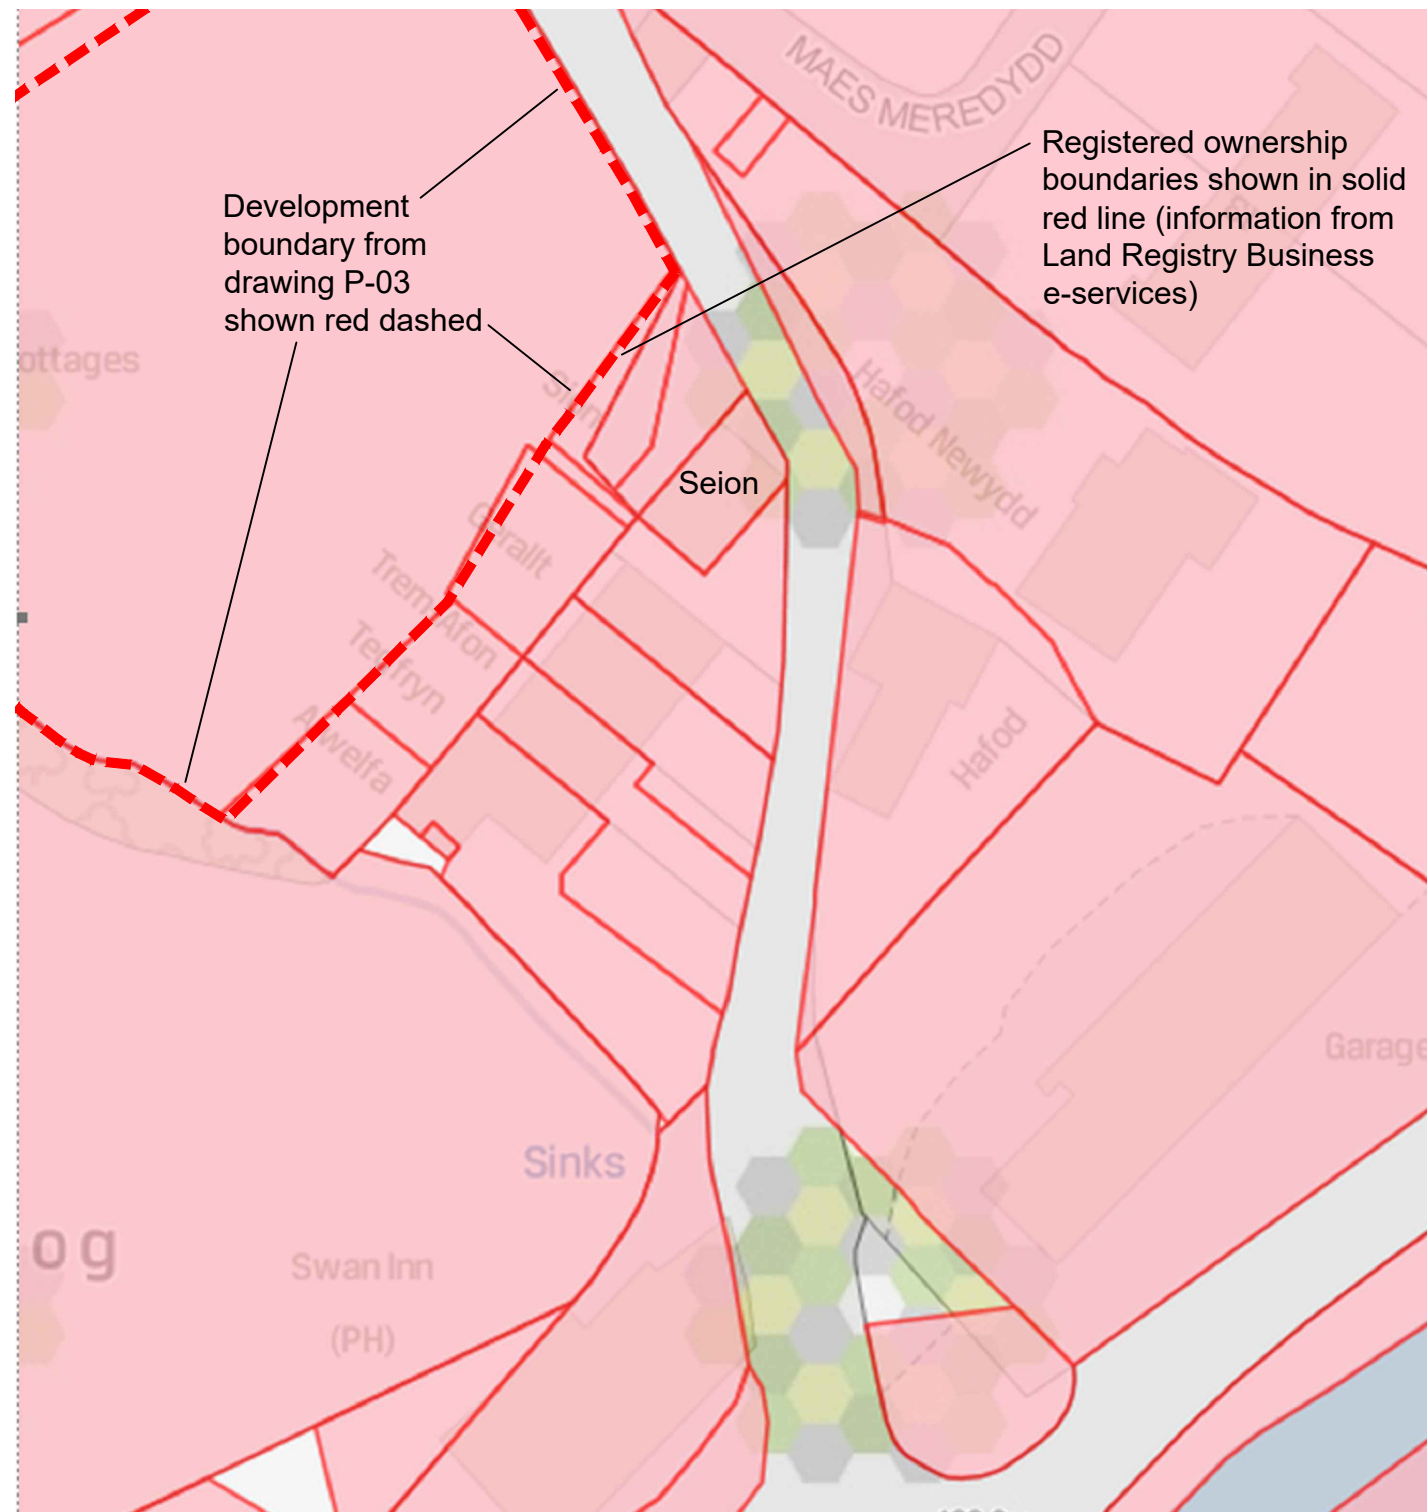


LEGAL BOUNDARIES

rev	description	date	author	checked
-----	-------------	------	--------	---------

PLANNING

client
GARETH MORRIS CONSTRUCTION

project
Residential Development on land
behind
SEION CHAPEL
Pontfadog

drawing
LEGAL BOUNDARIES

project no.
17101

date
07/18
drawn
GE

scale
1/500 @A3



Design and Planning Associates Ltd,
Salop House,
13 Salop Road,
Oswestry,
Shropshire,
SY11 2NR
Tel: 01691 659 595
E: info@dpadesign.co.uk
www.dpadesign.co.uk

drawing no.

P-05

SK=SKETCH/FEASIBILITY
P=PLANNING
T=TENDER
BR=BUILDING REGULATION
AB=AS BUILT

revision

-