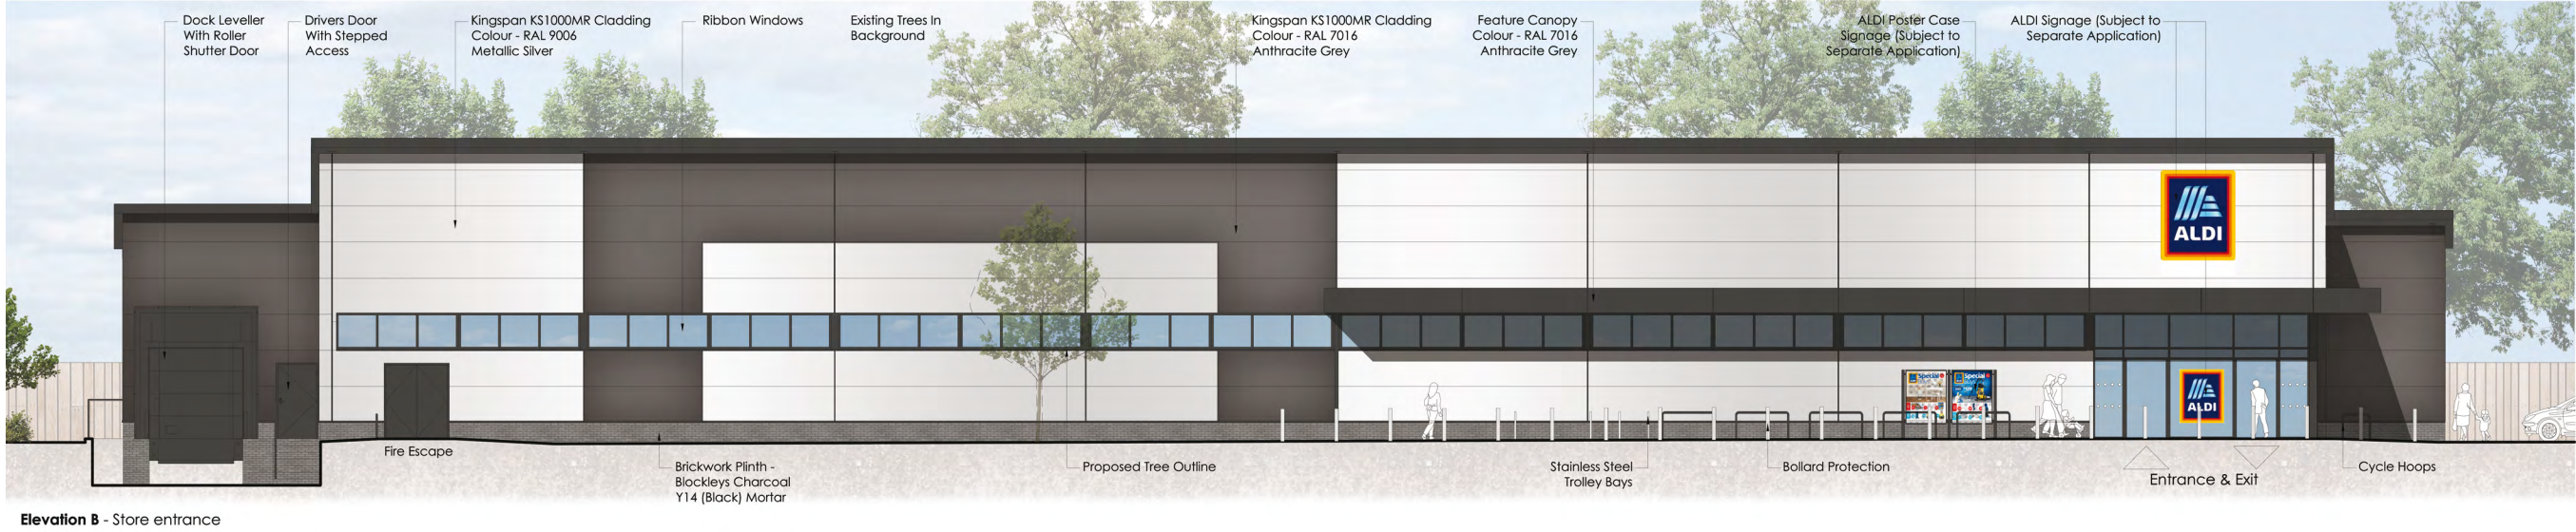
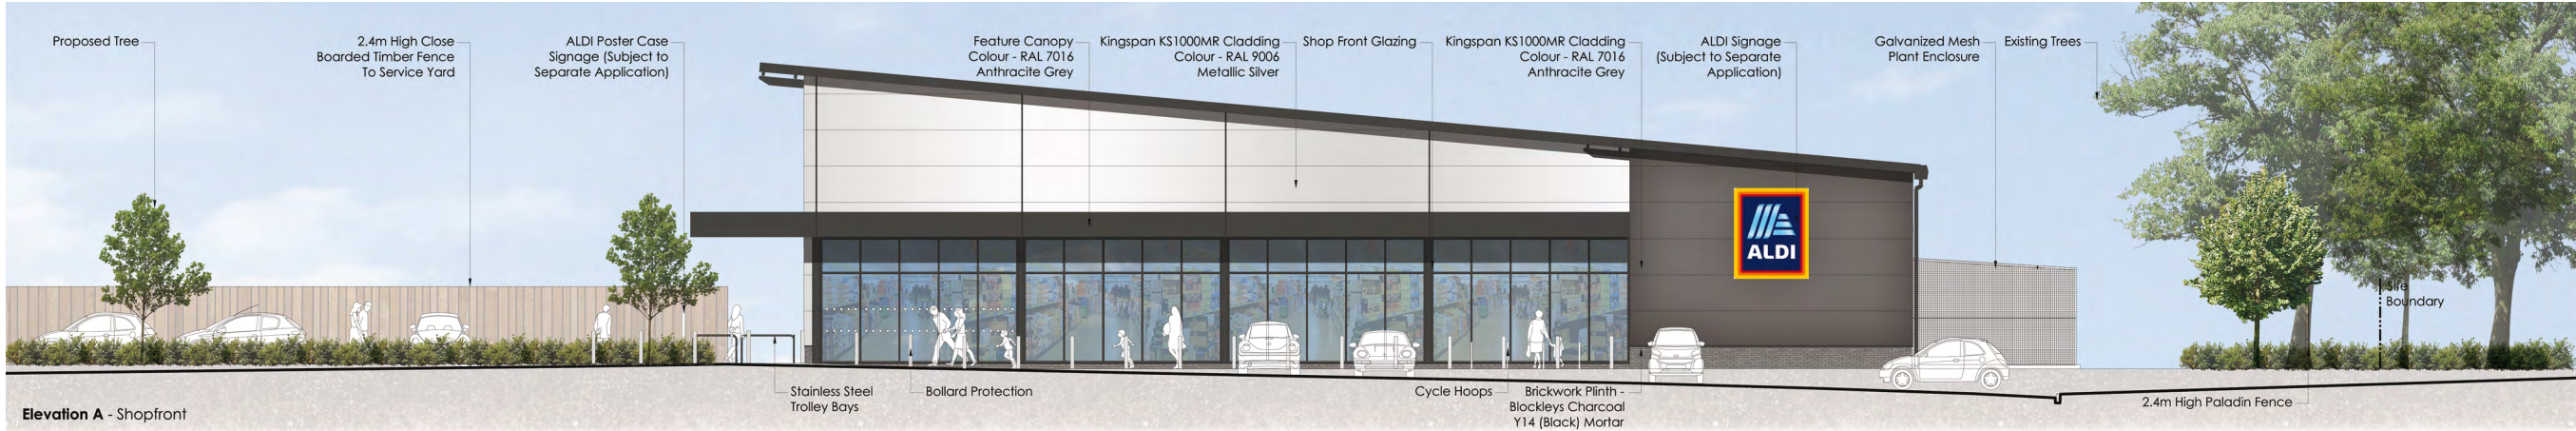


Proposed Development Park Road Ruabon

Client: Aldi Stores Limited
Date: 30/05/18
Job/Dwg: 1847NESW-V104C-Elevations
Scale 1:200@A3

THE HARRIS PARTNERSHIP
ARCHITECTS

2 St Johns North,
Wakefield, WF1 3QA
T: 01924 291 800
F: 01924 290 072

www.harrispartnership.com

THE
HARRIS
PARTNERSHIP