


BEDROOM
EXTENSION

marley eternit cedral cladding



Side

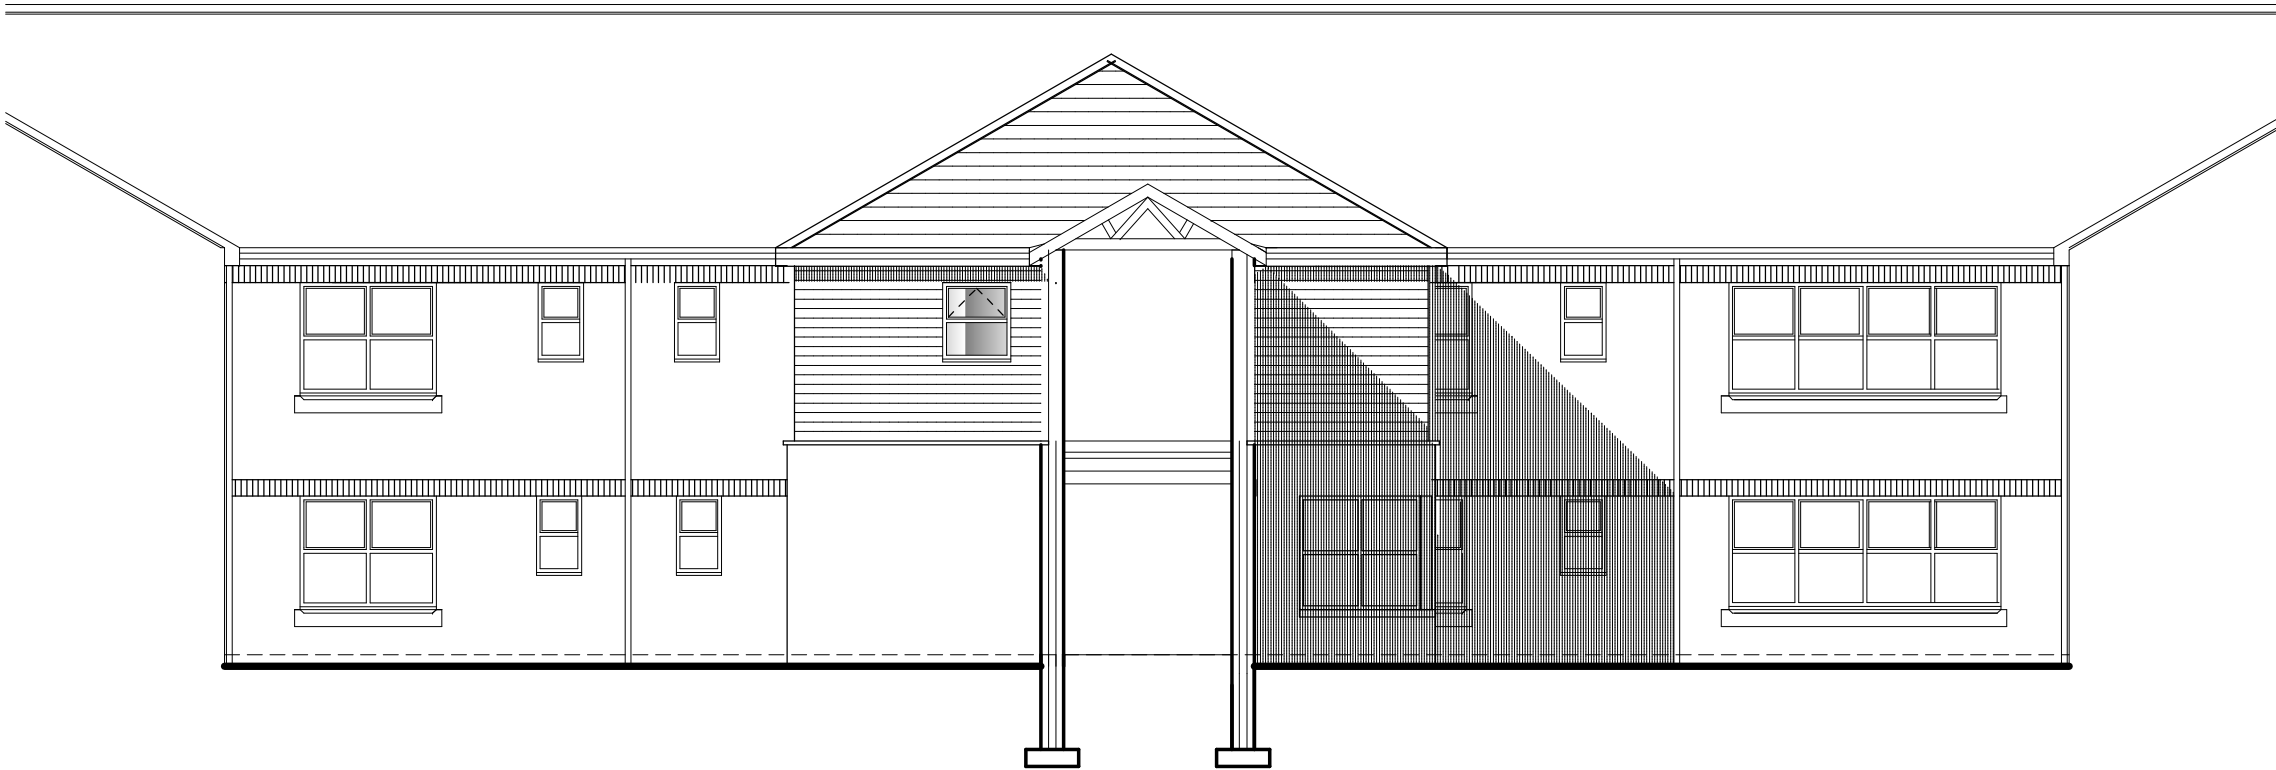

North Western Elevation

concrete tiles and ridge
tiles to match

white upvc windows to match



Side

NOTES:

CONTRACTORS MUST VERIFY ALL DIMENSIONS ON
SITE BEFORE COMMENCEMENT OF ANY WORK OR
THE PREPARATION OF MANUFACTURING DRAWINGS.
DO NOT SCALE FROM DRAWING
ANY DISCREPANCIES TO BE REPORTED
IMMEDIATELY TO WYNN ROGERS CYF
WYNN ROGERS CYF COPYRIGHT

REVISION	

WYNN ROGERS
Architectural Services
The Hollies, Vale Street, Denbigh, LL16 3TT
01745 812100 E-mail: consult@wynn-rogers.co.uk
www.wynn-rogers.co.uk

PROJECT
BODLONDEB PENDINE PARK
WREXHAM
DRAWING TITLE
ELEVATIONS as proposed
CLIENT
Mr and Mrs M F KREFT

PROJECT NO.
DRAWN
SCALE
DATE
PAPER
DRAWING NO.
6.
1:100
aug18
A2