



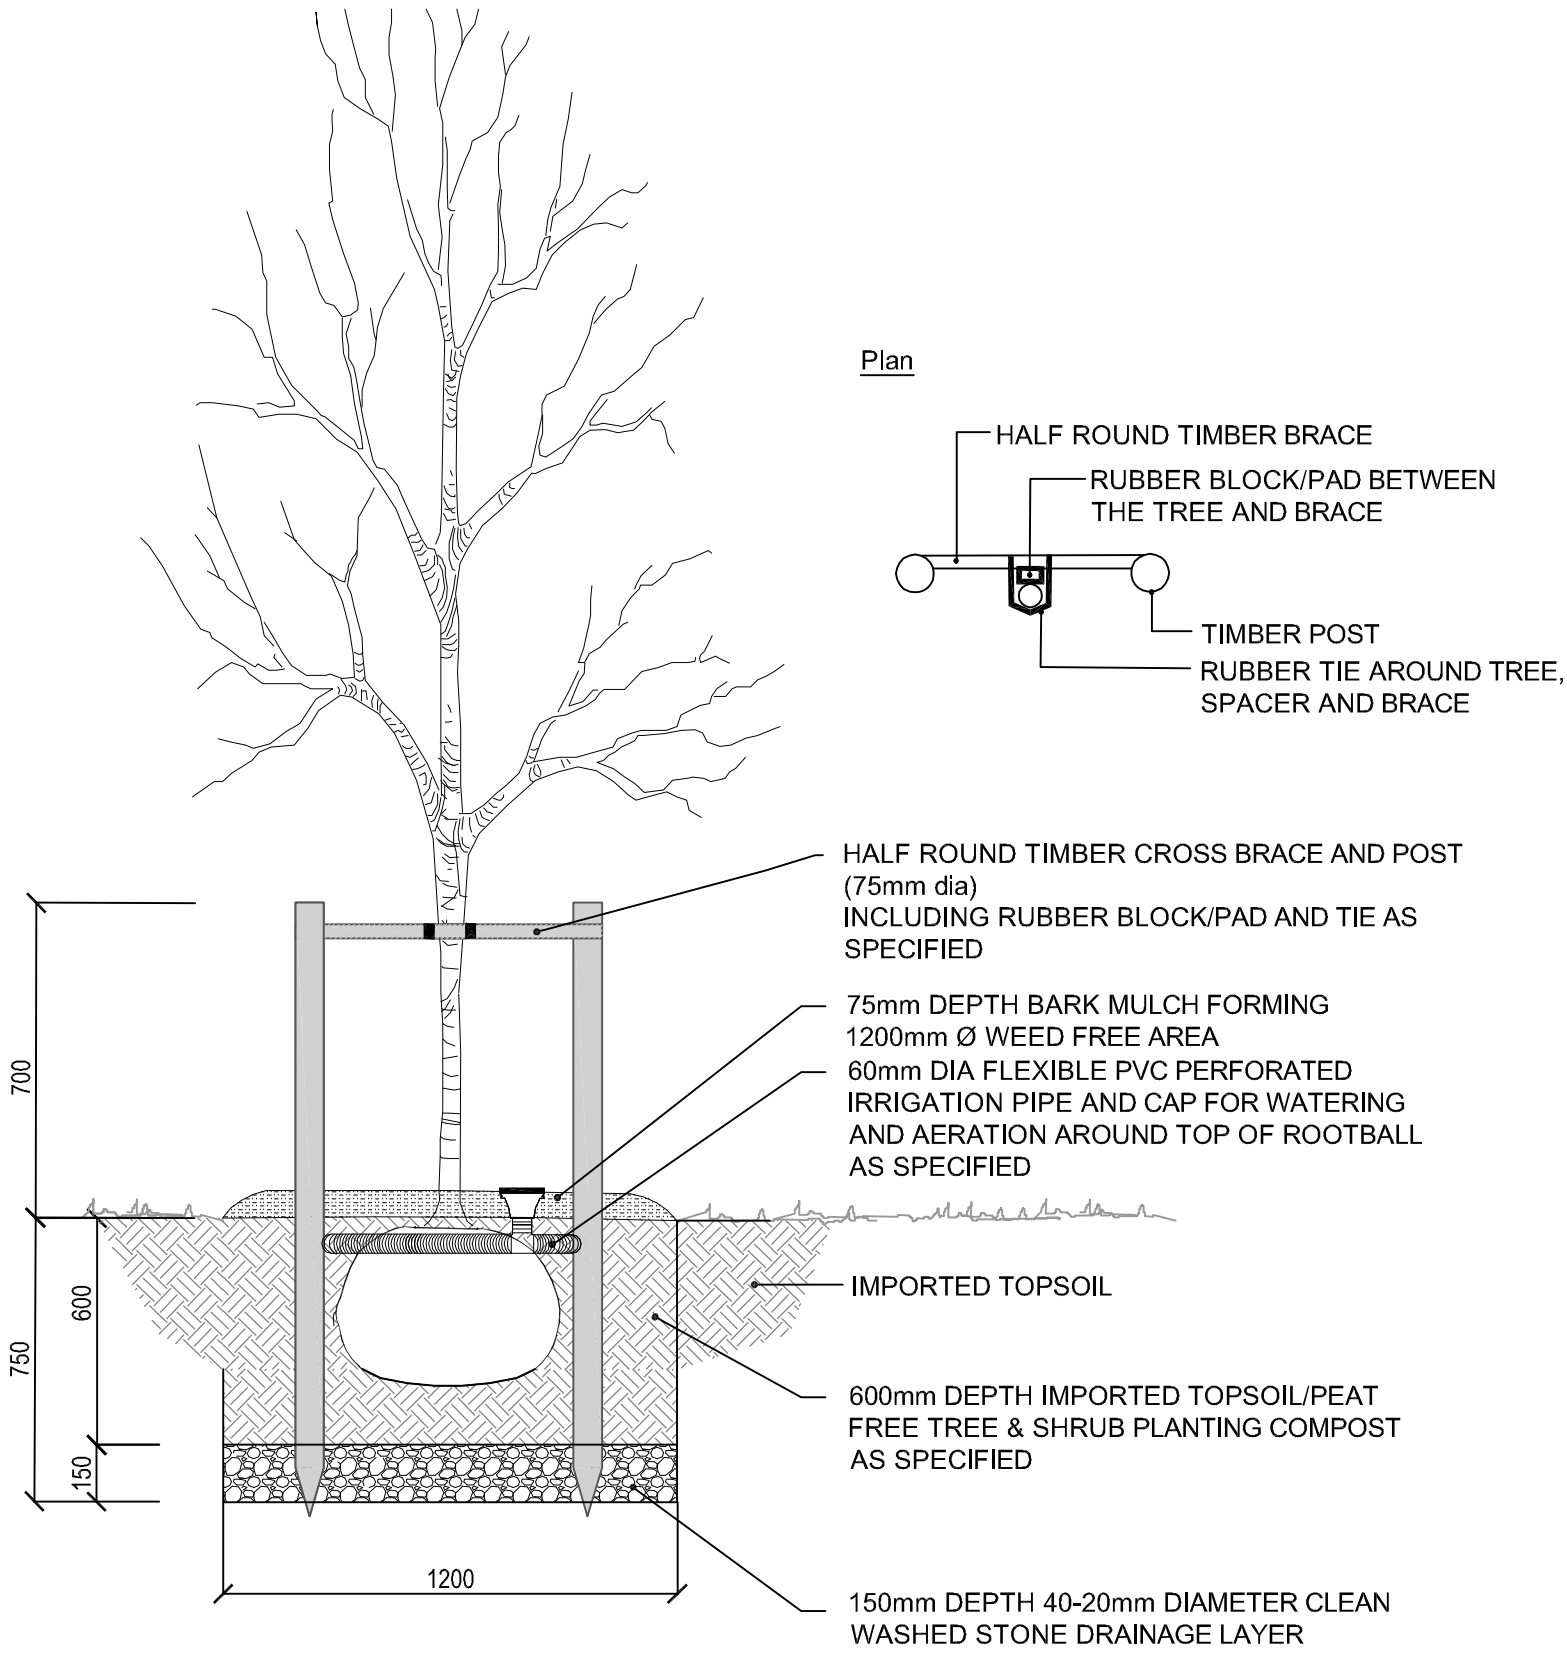

B EXTRA HEAVY STANDARD / HEAVY STANDARD TREE

14 - 16cm / 12 - 14cm Girth

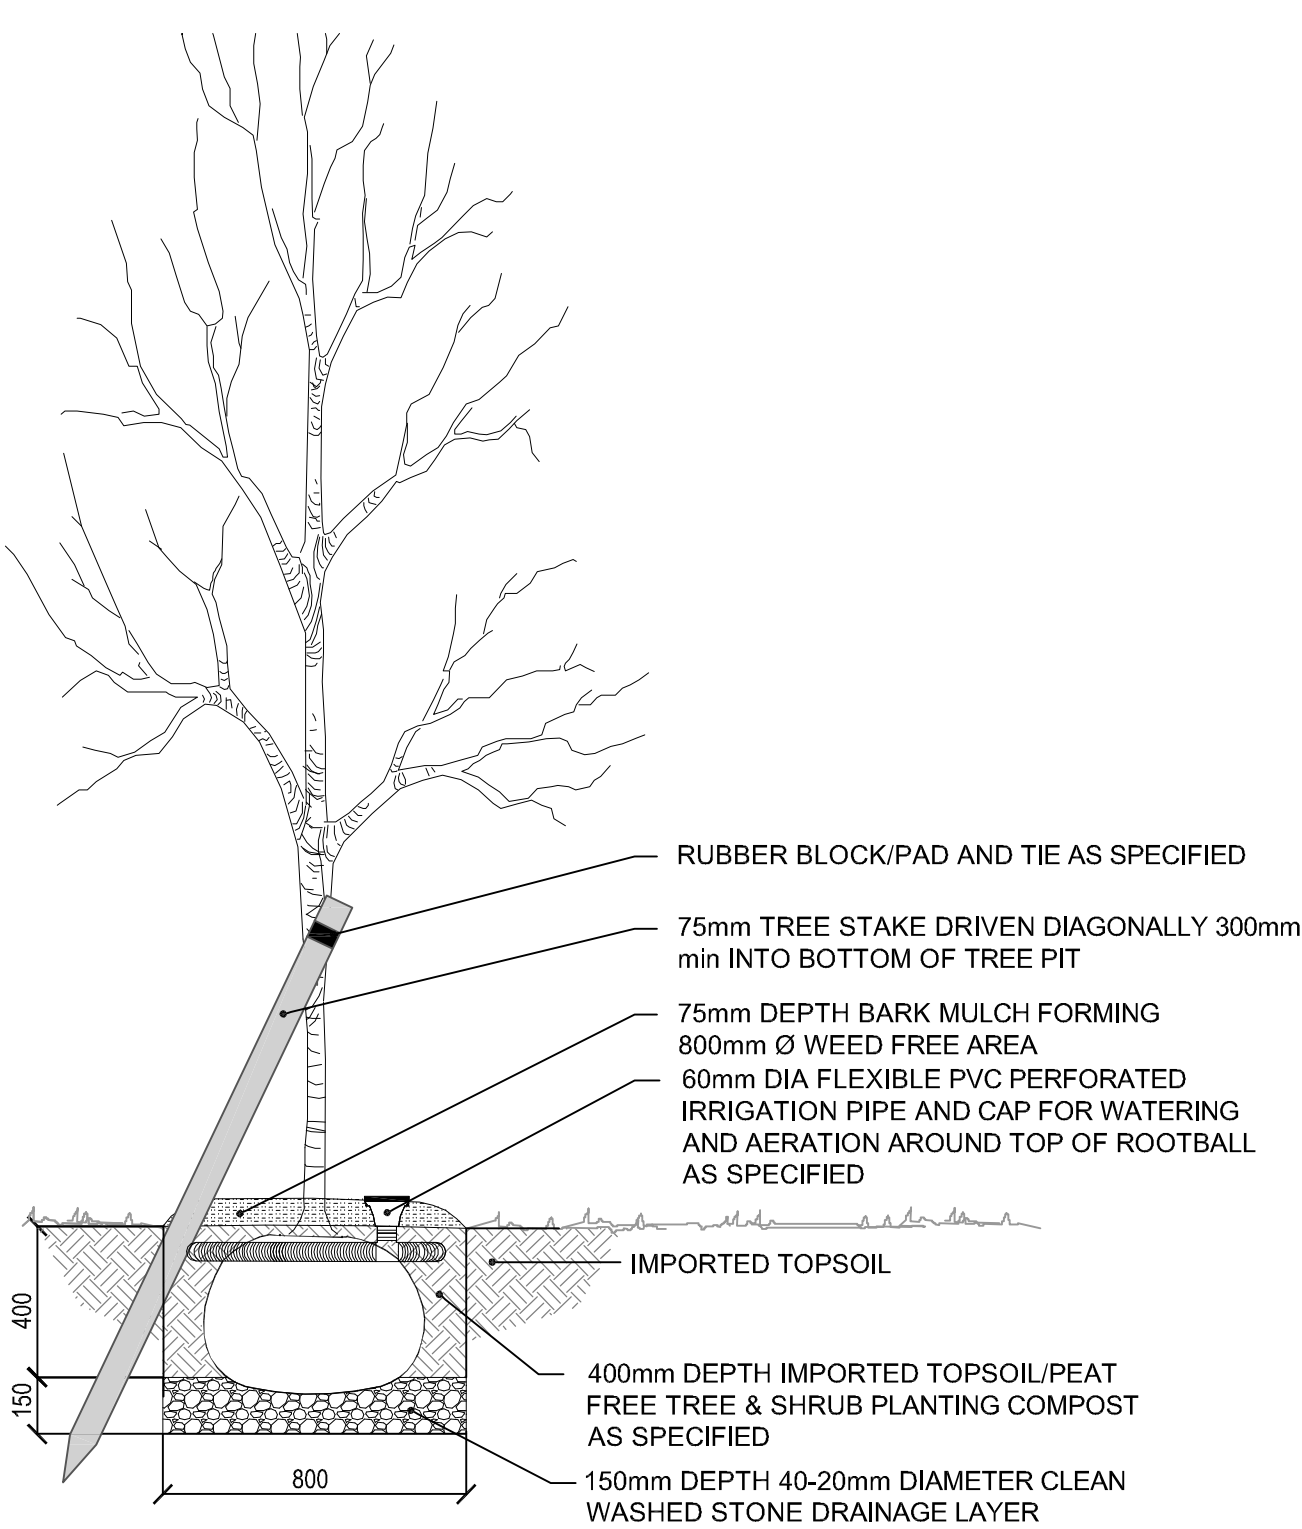

C STANDARD TREE

10 - 12cm Girth

Rev	Description	Date	Initial	Checked
RPS Lakesbury House, Hillingbury Road, Chandlers Ford, Hampshire. SO53 5SS T: +44(0)2380 810 440 E: rpsso@rpsgroup.com F: +44(0)2380 810 449				
Client John Brookshaw				
Project The Plassey Eyton Entrance Road / Recycling Centre				
Title Landscape Construction Details Tree Pits				
Status	Drawn By	PM/Checked by		
Tender	CP	DC		
Job Ref	Scale @ A2	Date Created		
JSL2868	1:20	August 2017		
Drawing Number		Rev		
450		-		
rpsgroup.com				