
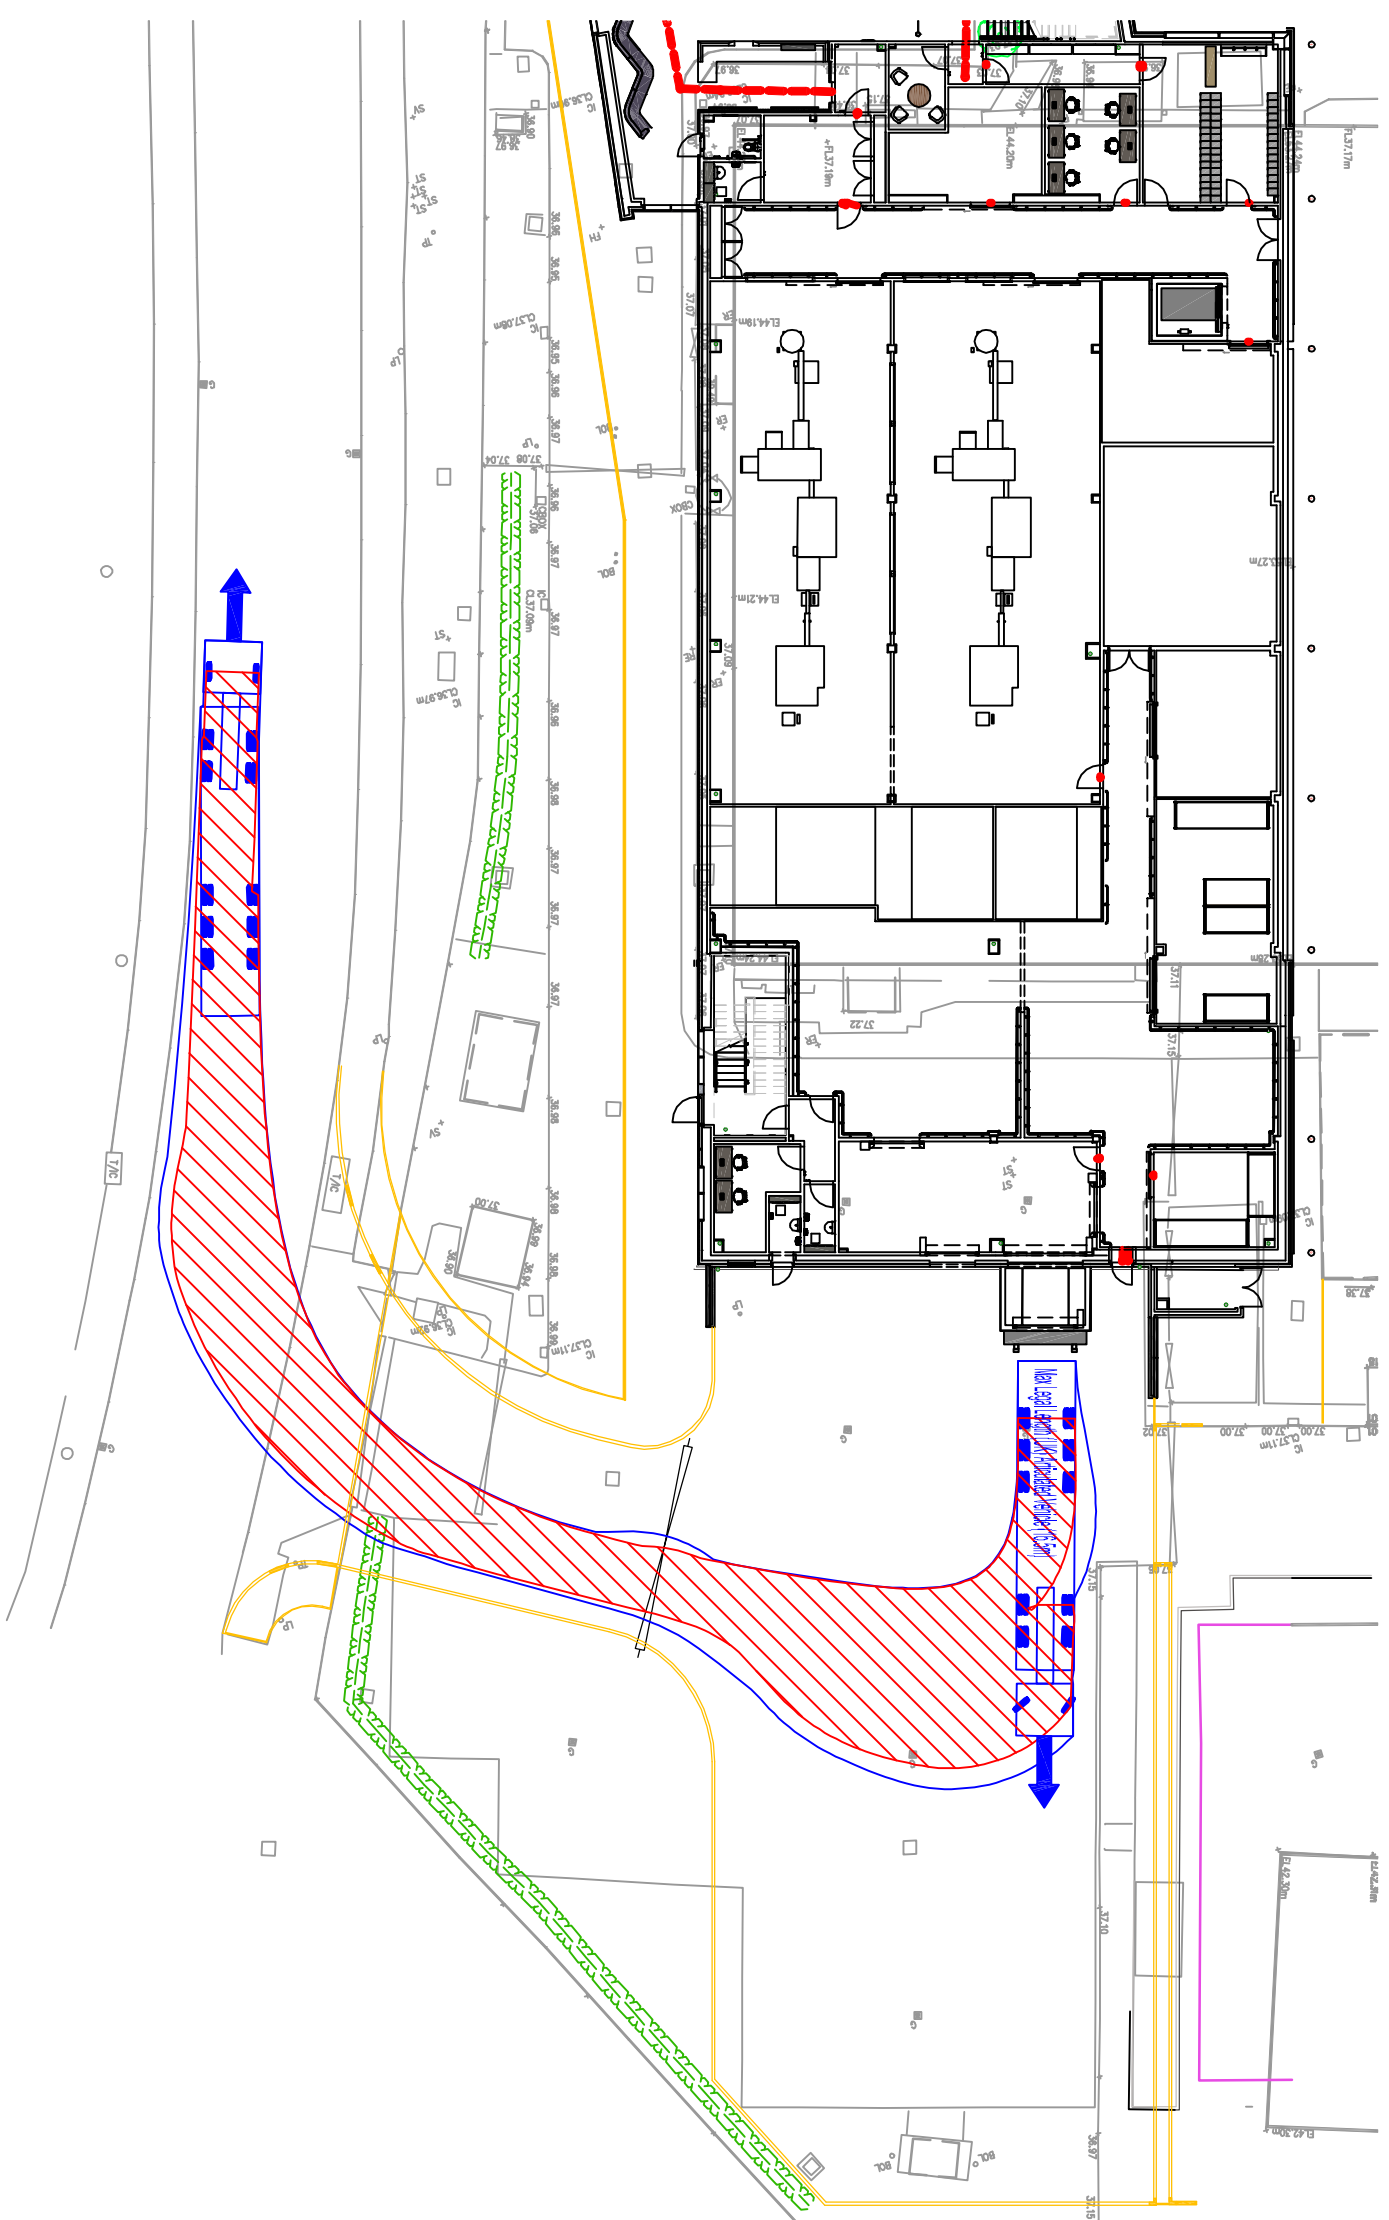
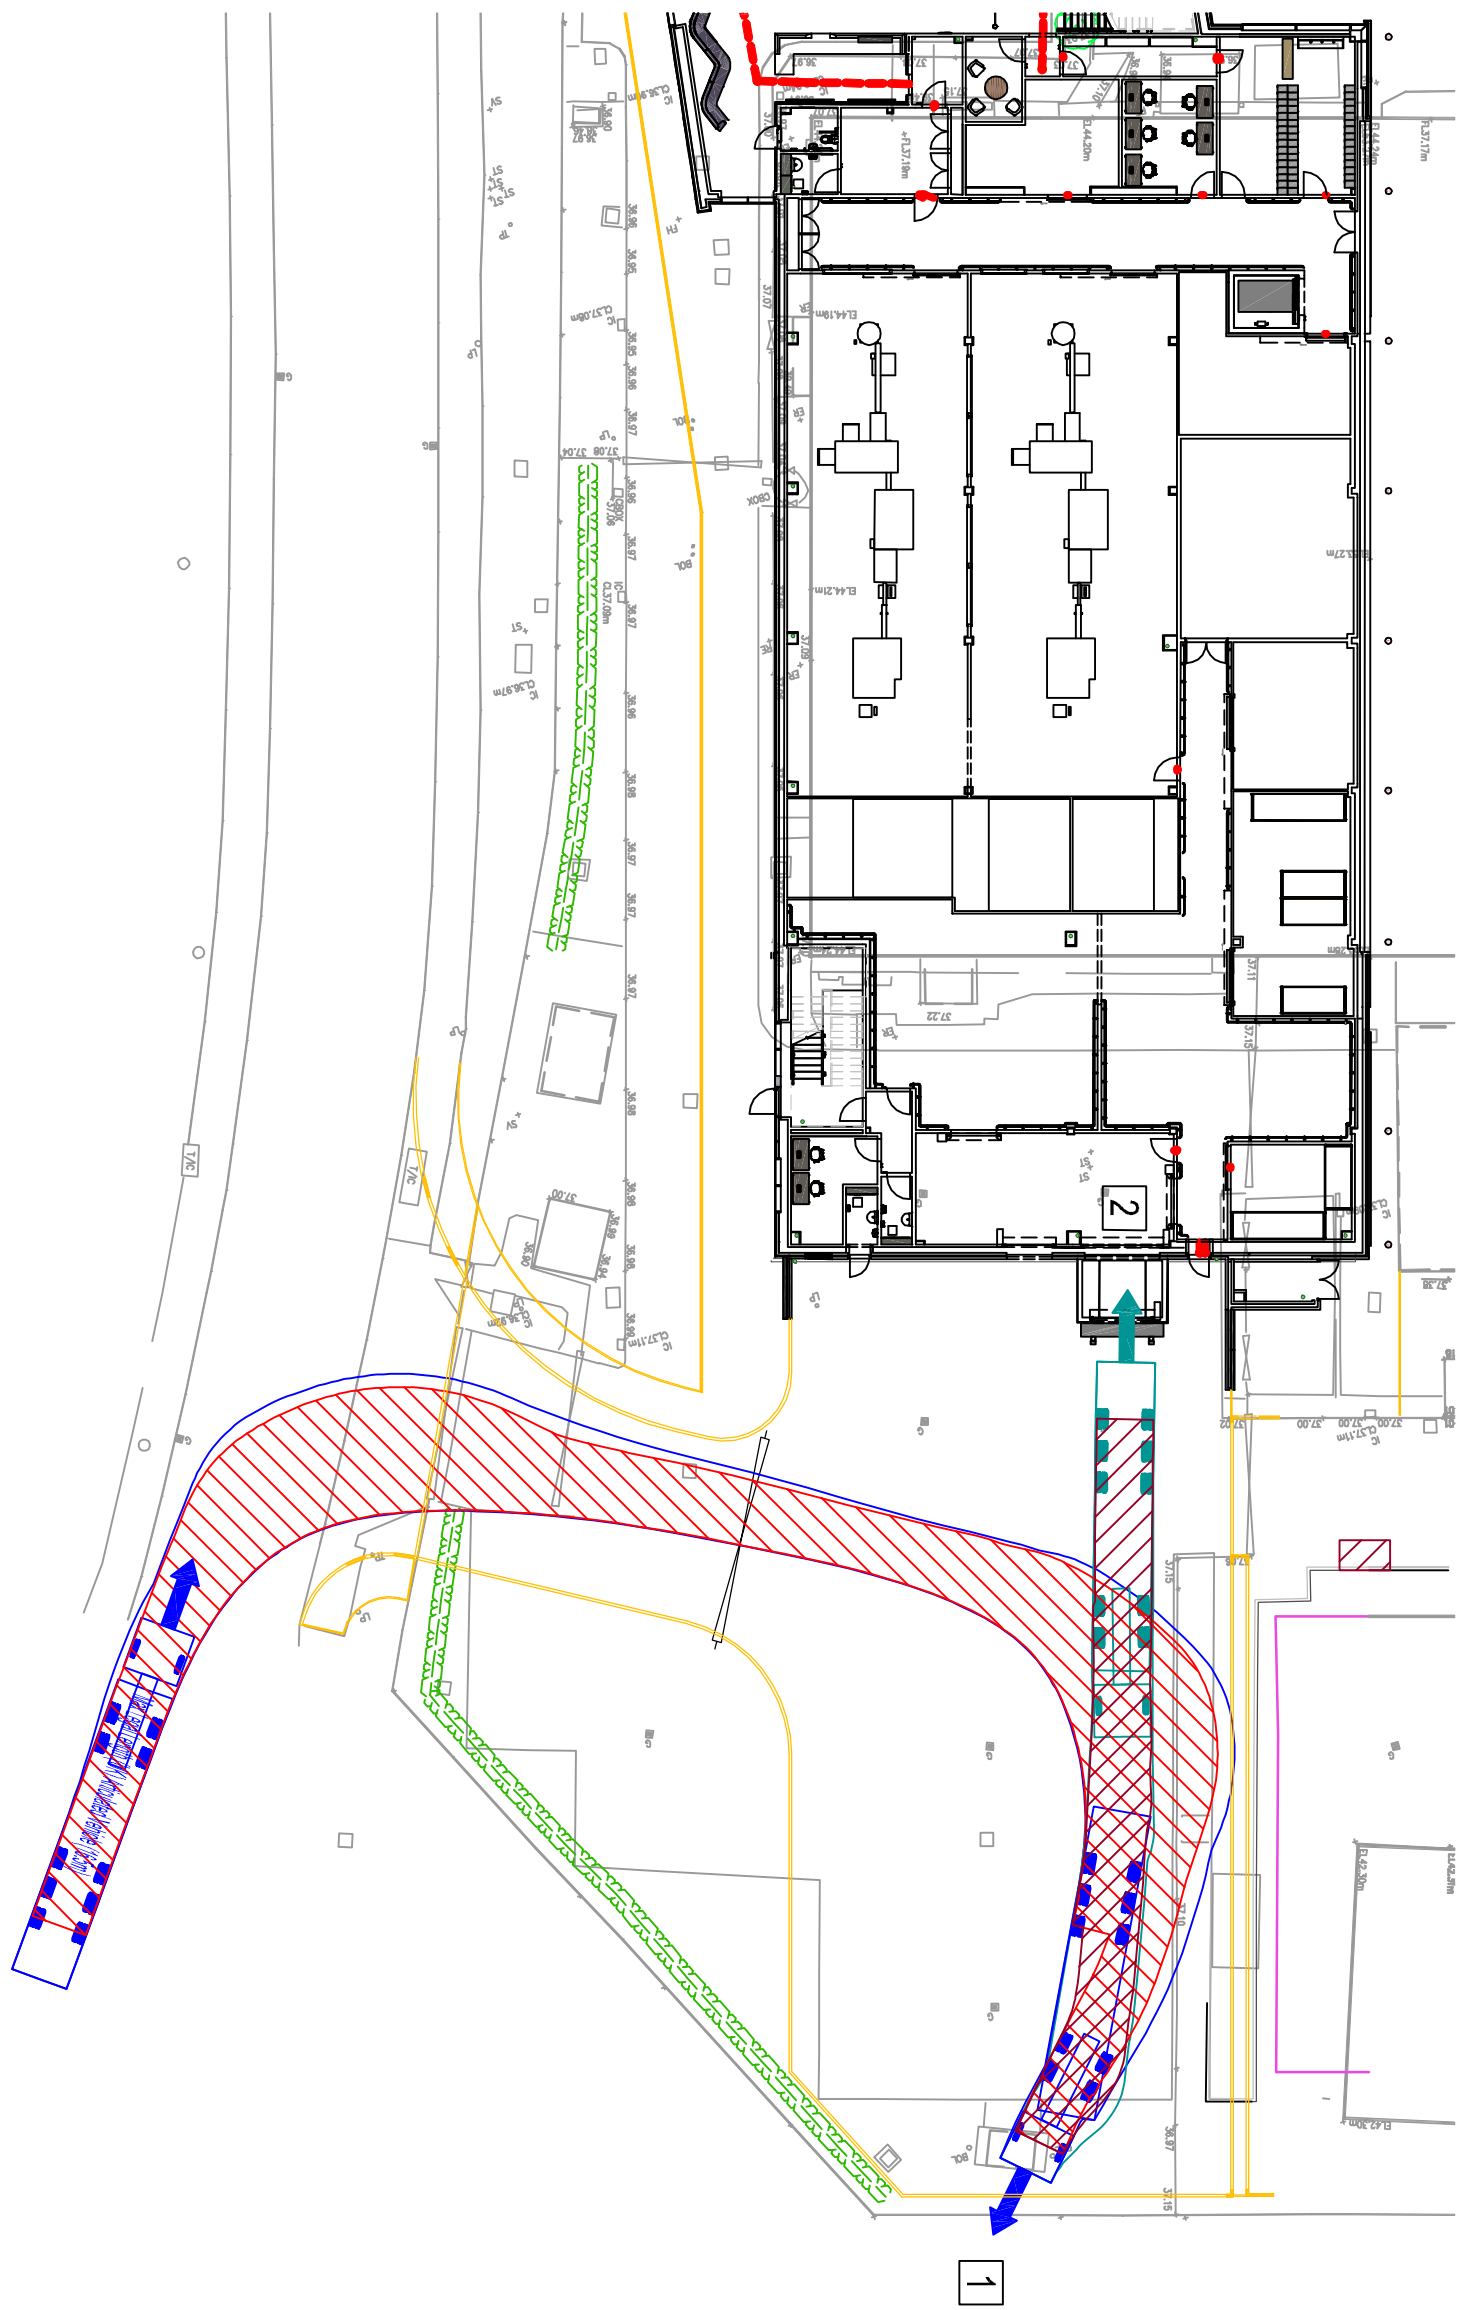
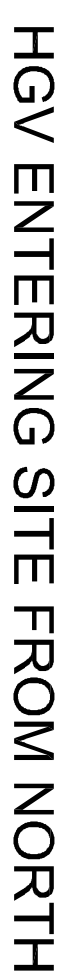
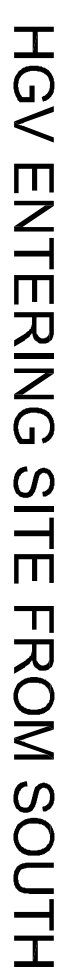
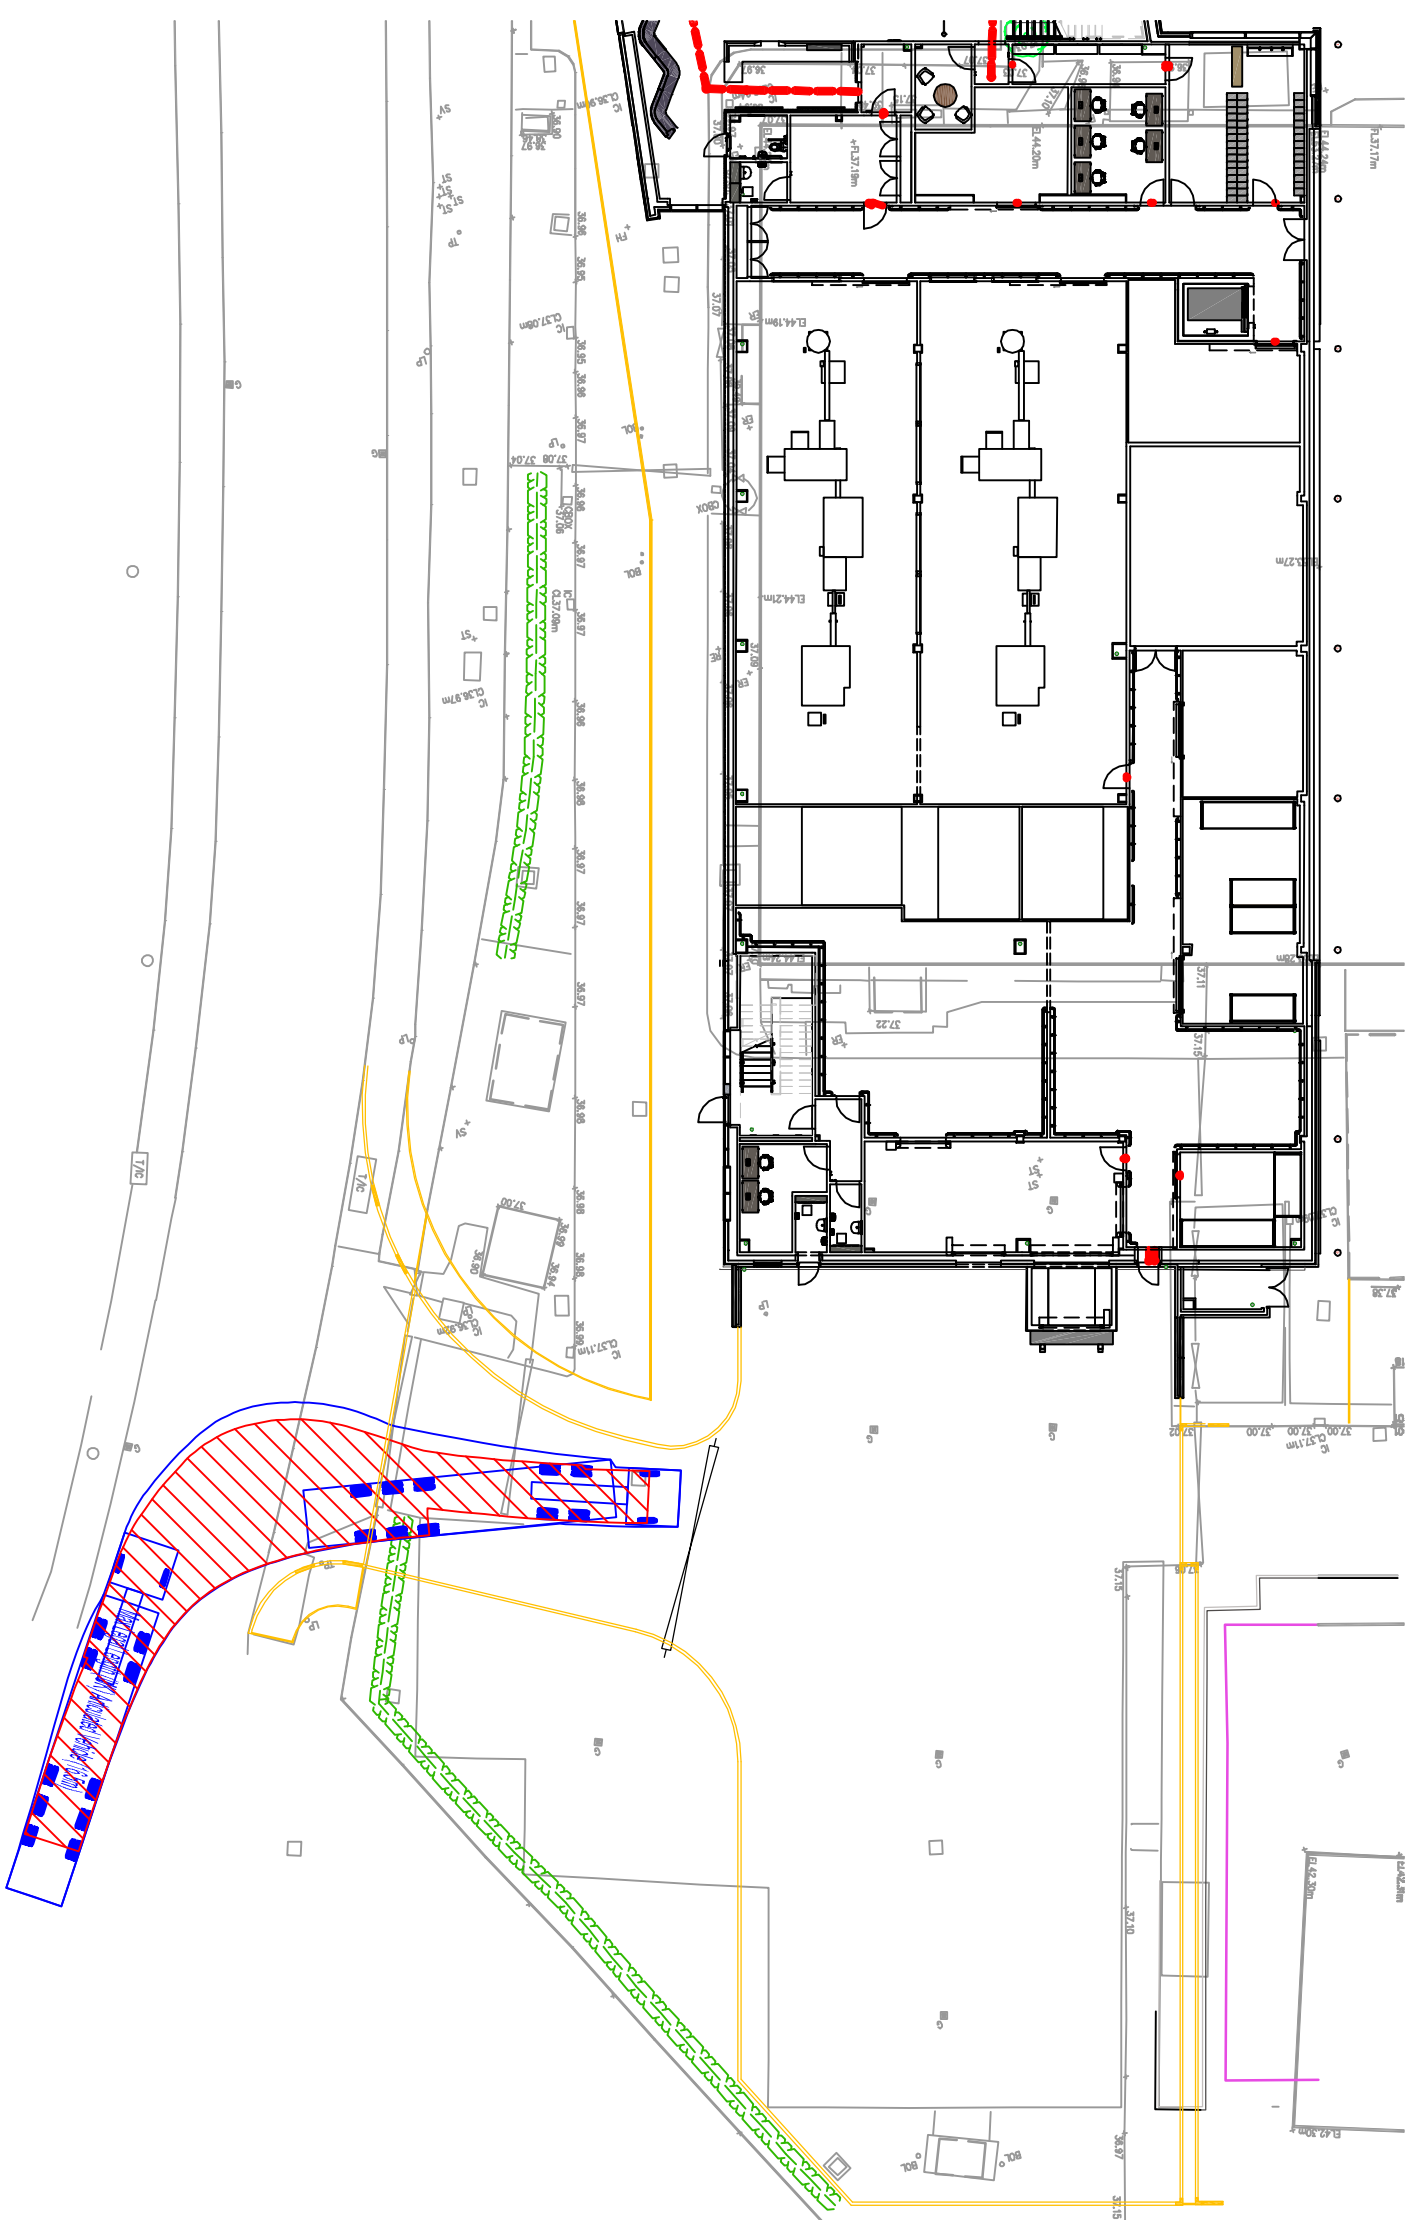


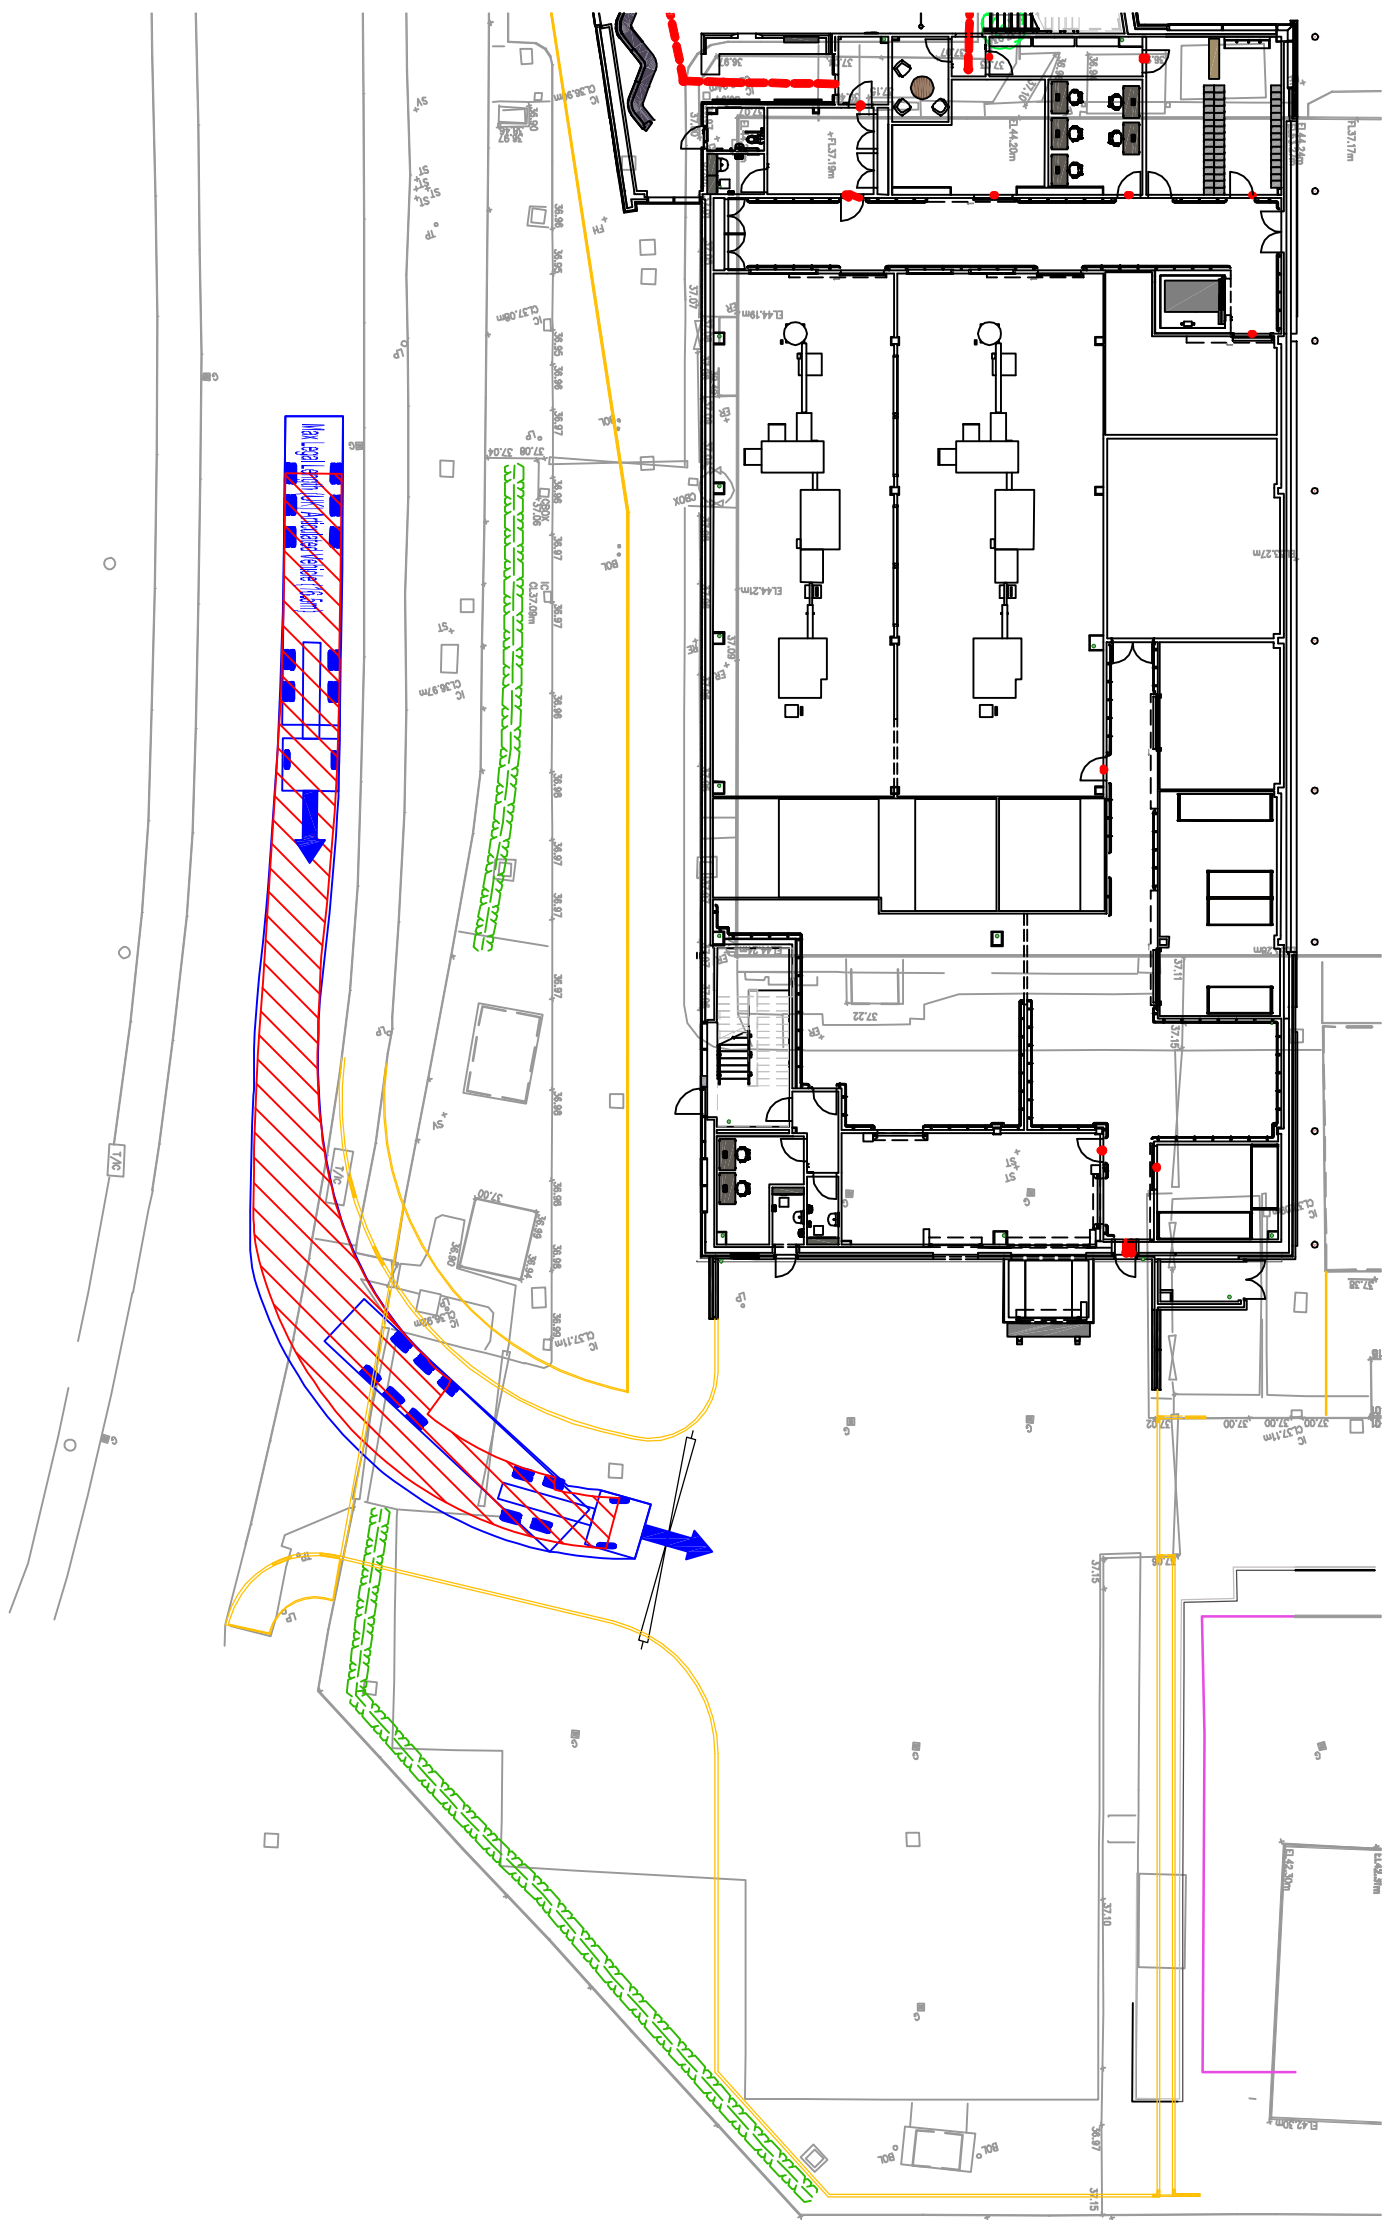

REVISED				Client	Drawing Title	Project Title
P2	02/07/18	Issued as per Wrexham comments	RA1			
P1	20/07/18	First Issue	RA1			
By		Issued by				
1. THIS DRAWING IS TO BE READ IN CONJUNCTION WITH ALL SCHEME DRAWINGS AND 2. JUNCTIONS NOT TO BE OPENED UNTIL ALL DIMENSIONS ARE IN FULL AGREEMENT WITH ALL RELEVANT 3. CONTRACTOR TO OPEN ALL DIMENSIONS ON SITE PRIOR TO CONSTRUCTION AND PROCEEDING AND ANY DISCREPANCIES TO BE REPORTED BACK TO DASH BEFORE						
 Innovation for patient care						
				 Wrexham Office	Opus House, Yale Business Village, Wrexham Techn. Park, Wrexham LL13 7YL +44 1978 3689100	IPSEN BUILDING ONE WREXHAM INDUSTRIAL ESTATE
				FOR THE ORIGINAL SIZE OF A1		
				Drawing SizeDrawing SizeDrawing SizeDrawing SizeDrawing SizeDrawing Size RA1RELMFEB '181 : 150		
				SO - WORK IN PROGRESS		
				Do not scale this drawing Refer to Architects drawings for building layouts		
				Drawing No.Drawing No.Drawing No.Drawing No.Drawing No.Drawing No 6428IP101CXXF1DR C5K06		
				HIGHWAY PROPOSALS SWEPT PATH ANALYSIS OPTION B		
				Revision:		
				P2		