


© This drawing, its contents, and all information contained therein is protected by copyright. It may be used once only for its intended purpose under a contract with Arboreta, but specifically not for any other use or purpose.

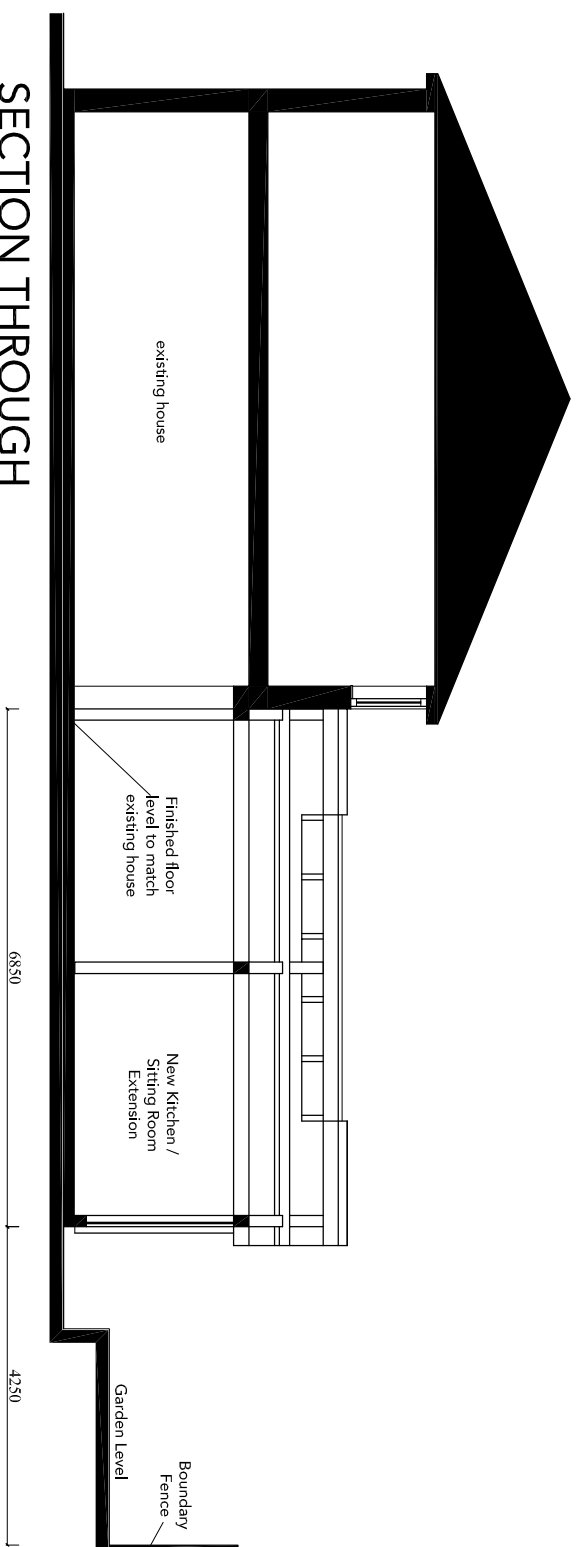

SECTION THROUGH
CENTRE OF EXTENSION



A	Amendments to boundary position	6/6/18	Proposed Section			
			Mr & Mrs Brown Y Bellan Llangollen Road Acrefair Wrexham LL14 3RY			
			Scale: 1:100@A3	Drawn by: GE	Date: MAY 18	Rev: A
Rev:	Comments:	Date:	Job No:	Drawing No:	Rev:	 Arboreta™ oak frame living w: arboreta-oak.com t: 0800 288 8333 Belmont Yard, Station Road, Caersws, SY17 5EQ.