


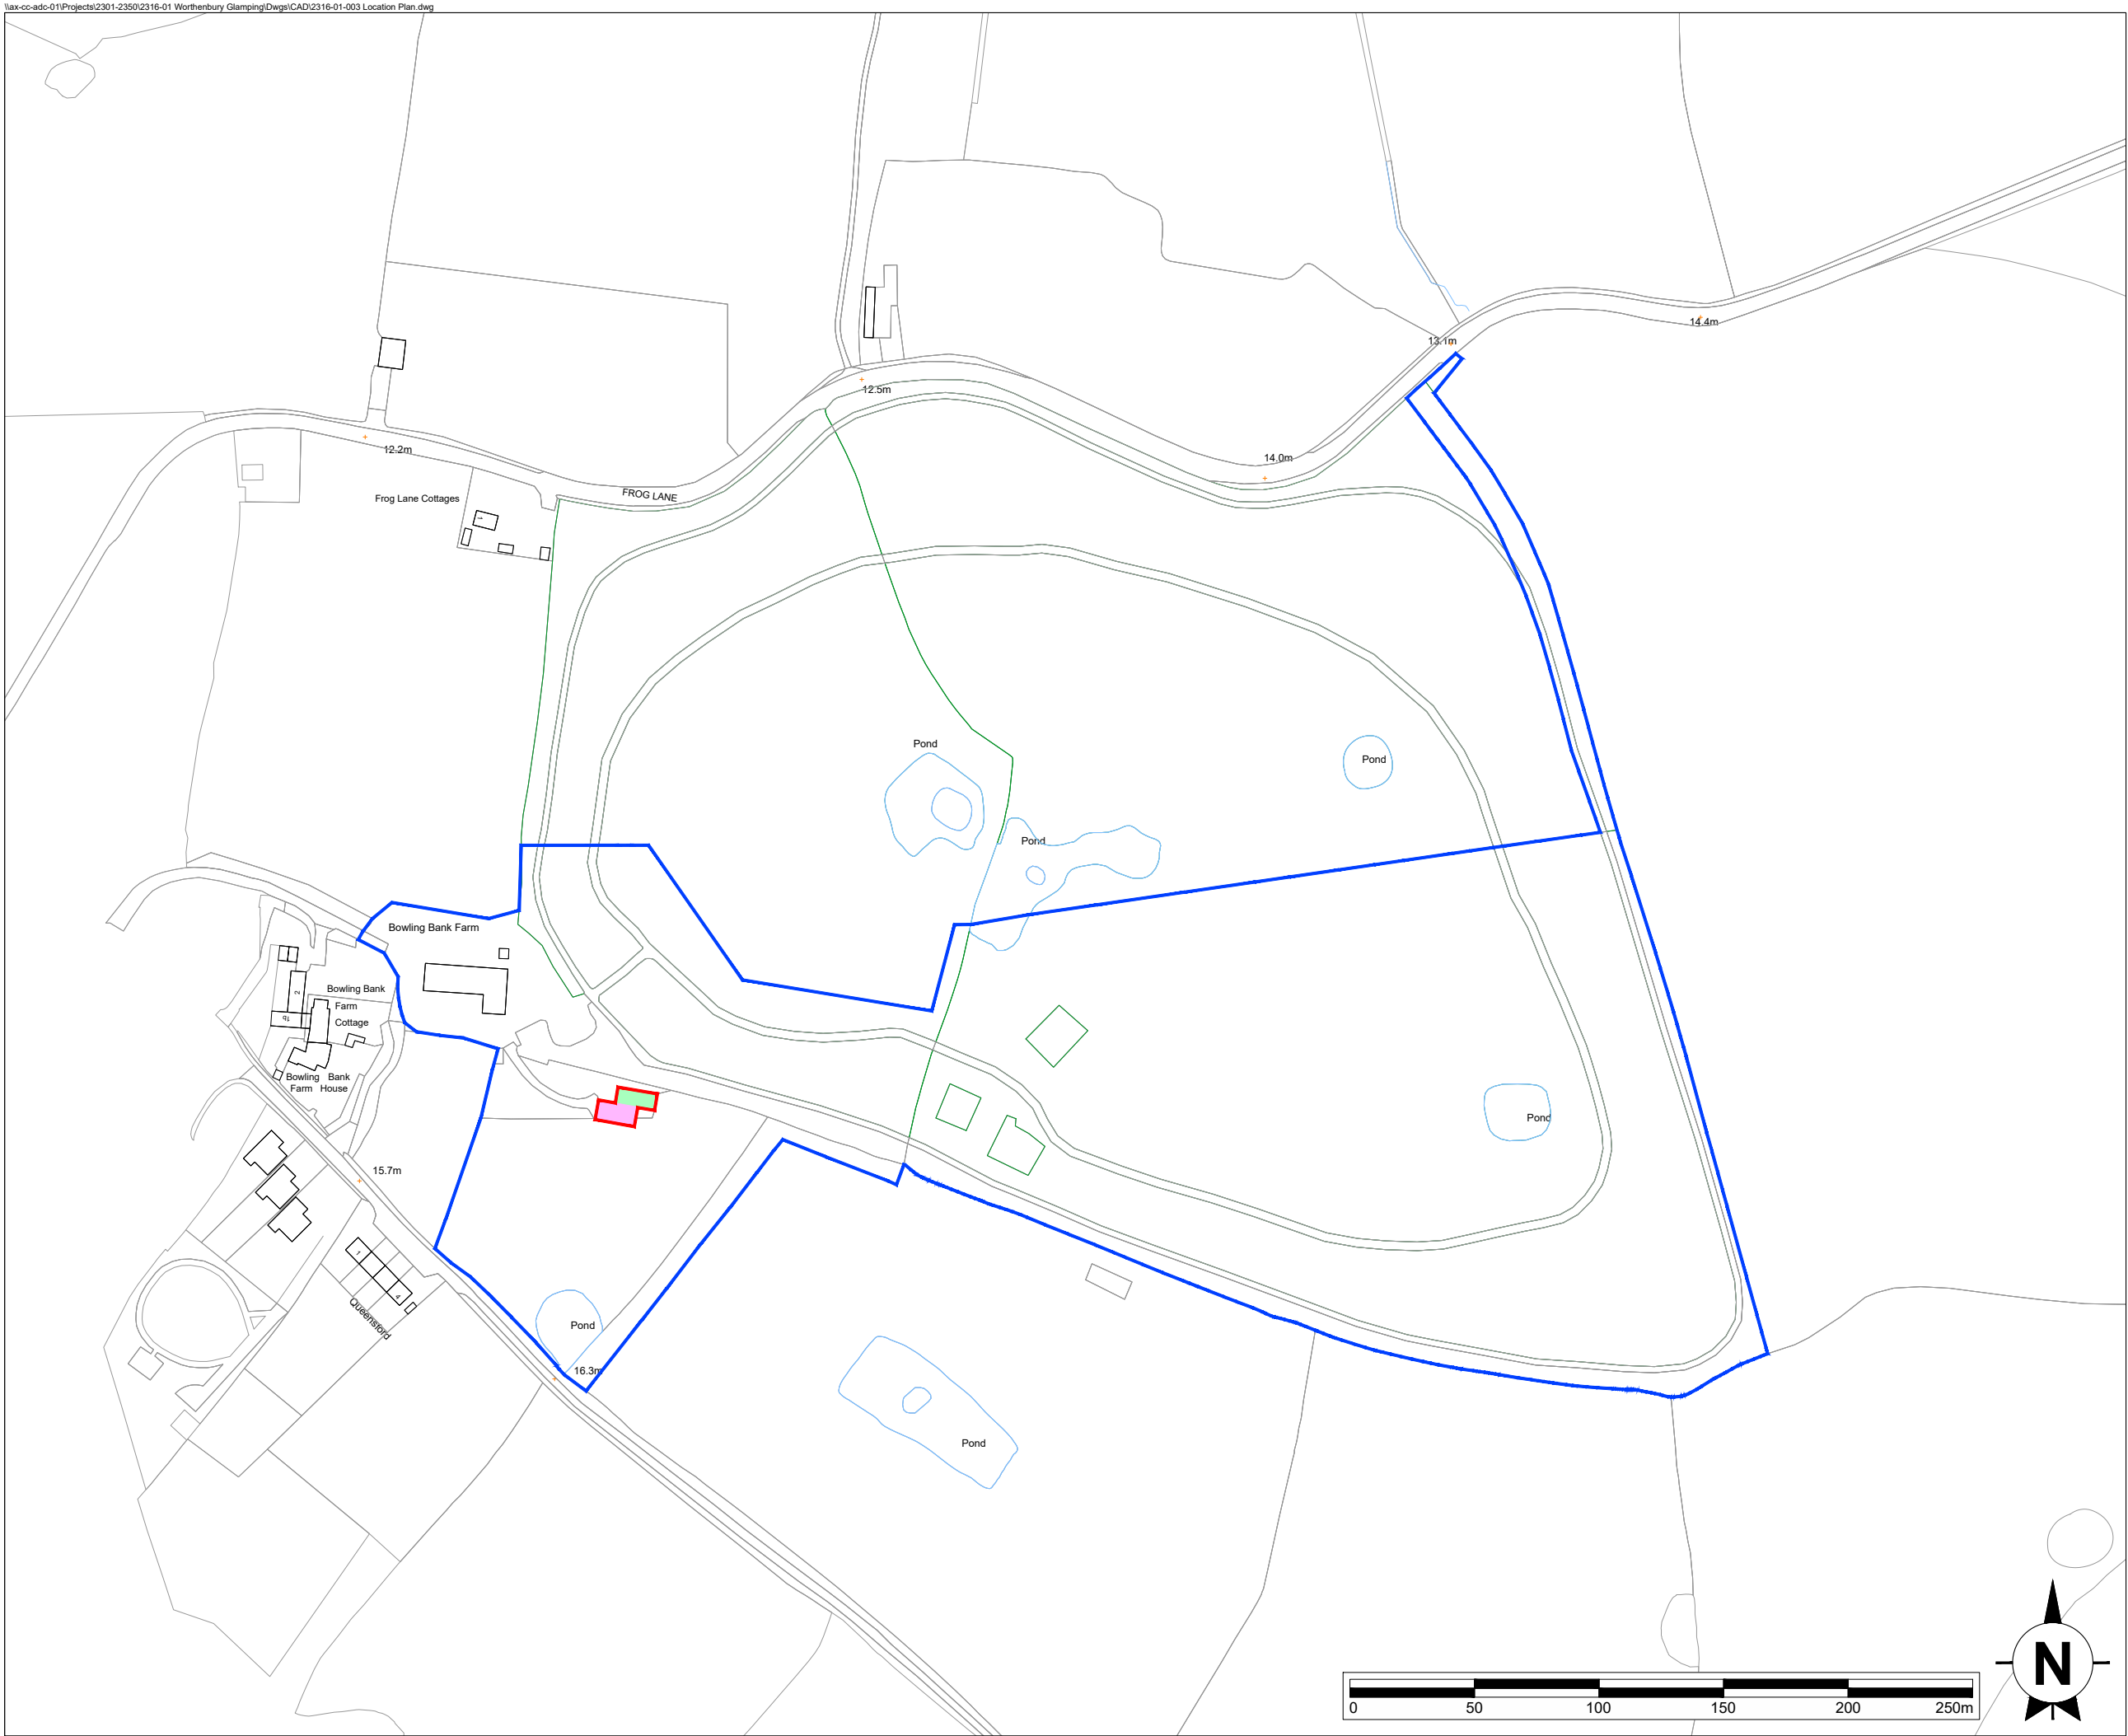

This drawing is the copyright of AXIS P.E.D Limited and may not be loaned, copied or reproduced in any way -or used for any offer, quote, tender or construction purposes without written consent of the company to do so

Follow any figured dimensions - do not scale for construction purposes. IF IN DOUBT ASK.

Revision History		Date

Application Boundary

Ownership Boundary

Existing Shed

Proposed Shed

Chester Office: Well House Barns Bretton Chester CH4 8DH		South Manchester Office: Canella House 76 Water Lane Wilmslow SK9 6BB		axis
0844 8700 007 - www.axisped.co.uk				
client: ---				
project: WORTHENBURY GLAMPING				
drawing title: LOCATION PLAN				
date: August 2018		drawn by:	checked:	
drawing number: 2316-01-003		SM	LM	
scale(s): 1:2500@A3		status:	rev:	
		---	---	
planning environment design				