




SECTION A - A

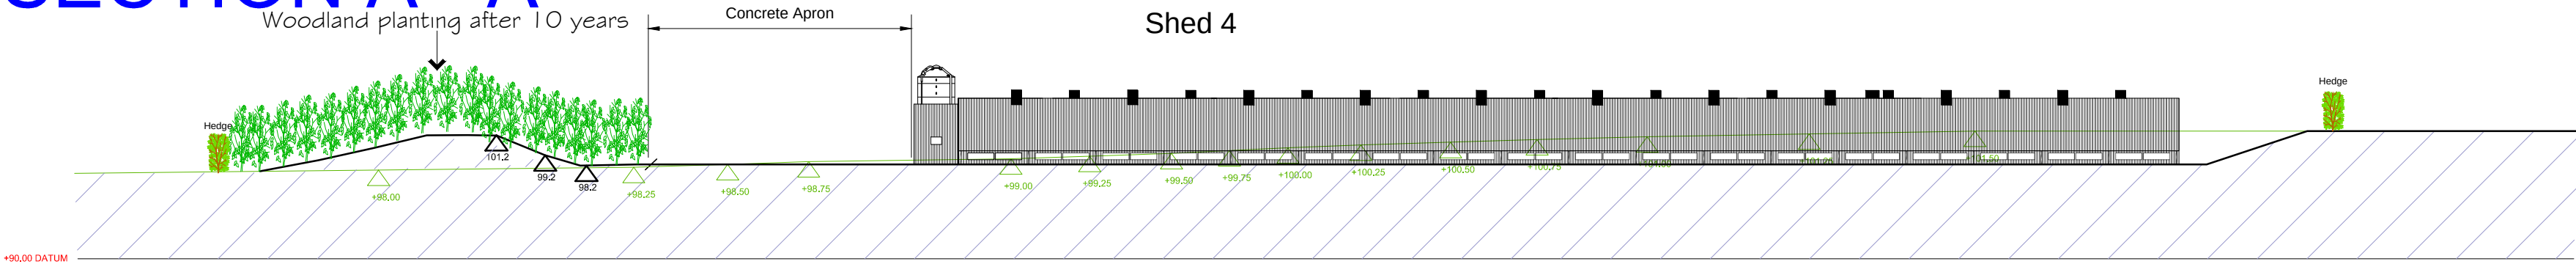


SECTION B - B

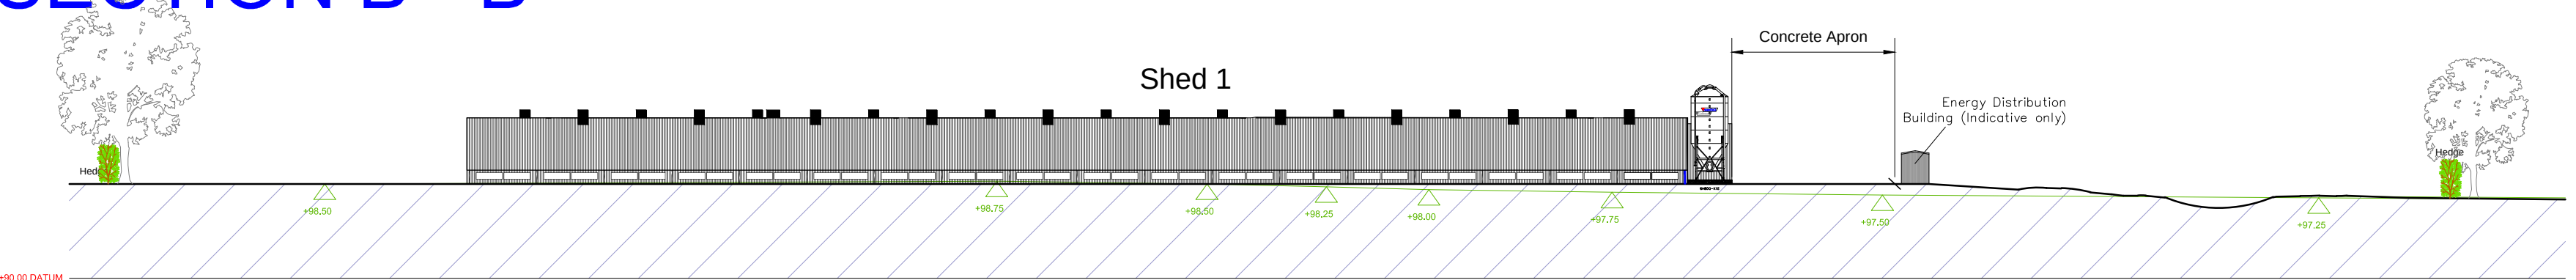


SECTION C - C

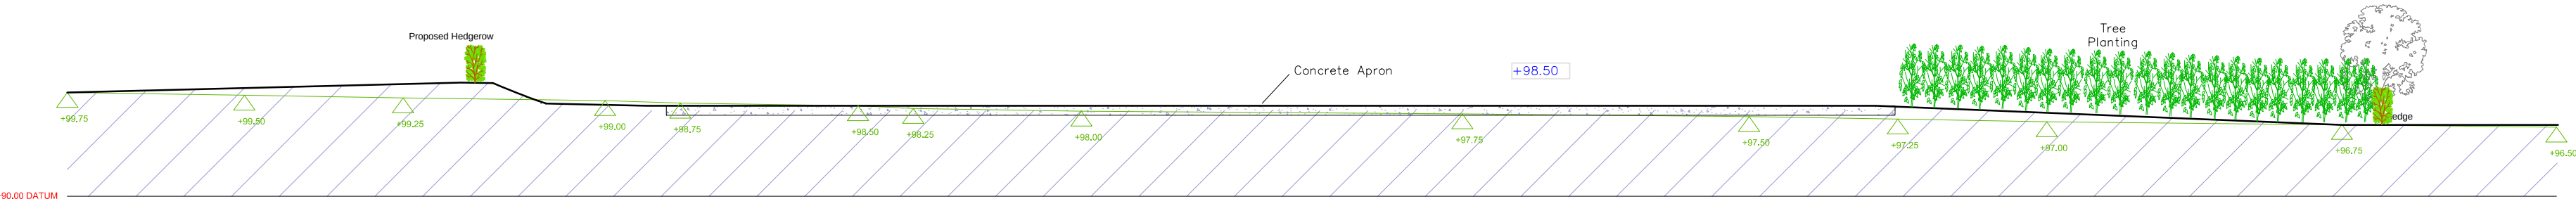



SECTION D - D

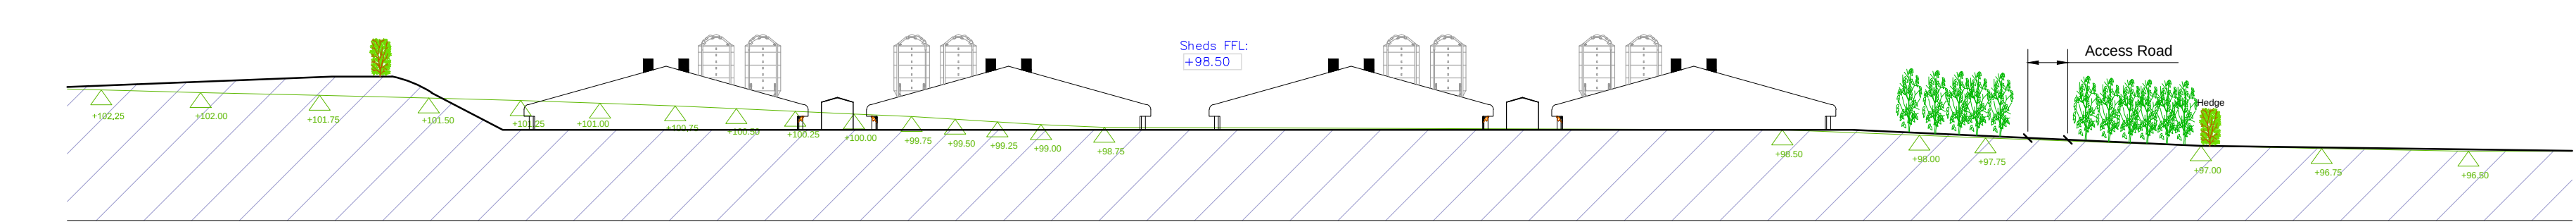

SECTION E - E

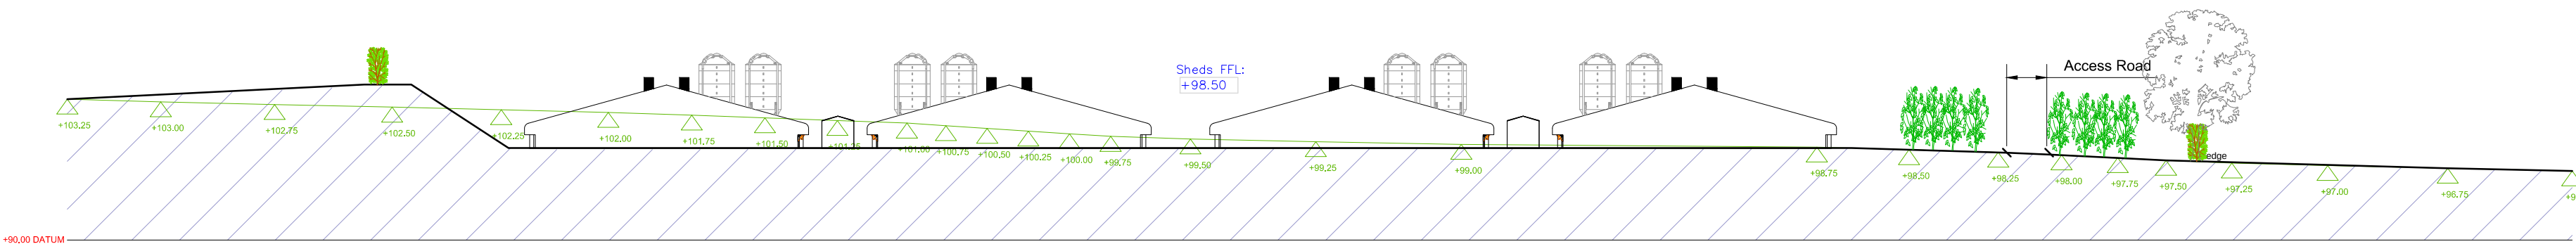

SECTION F - F

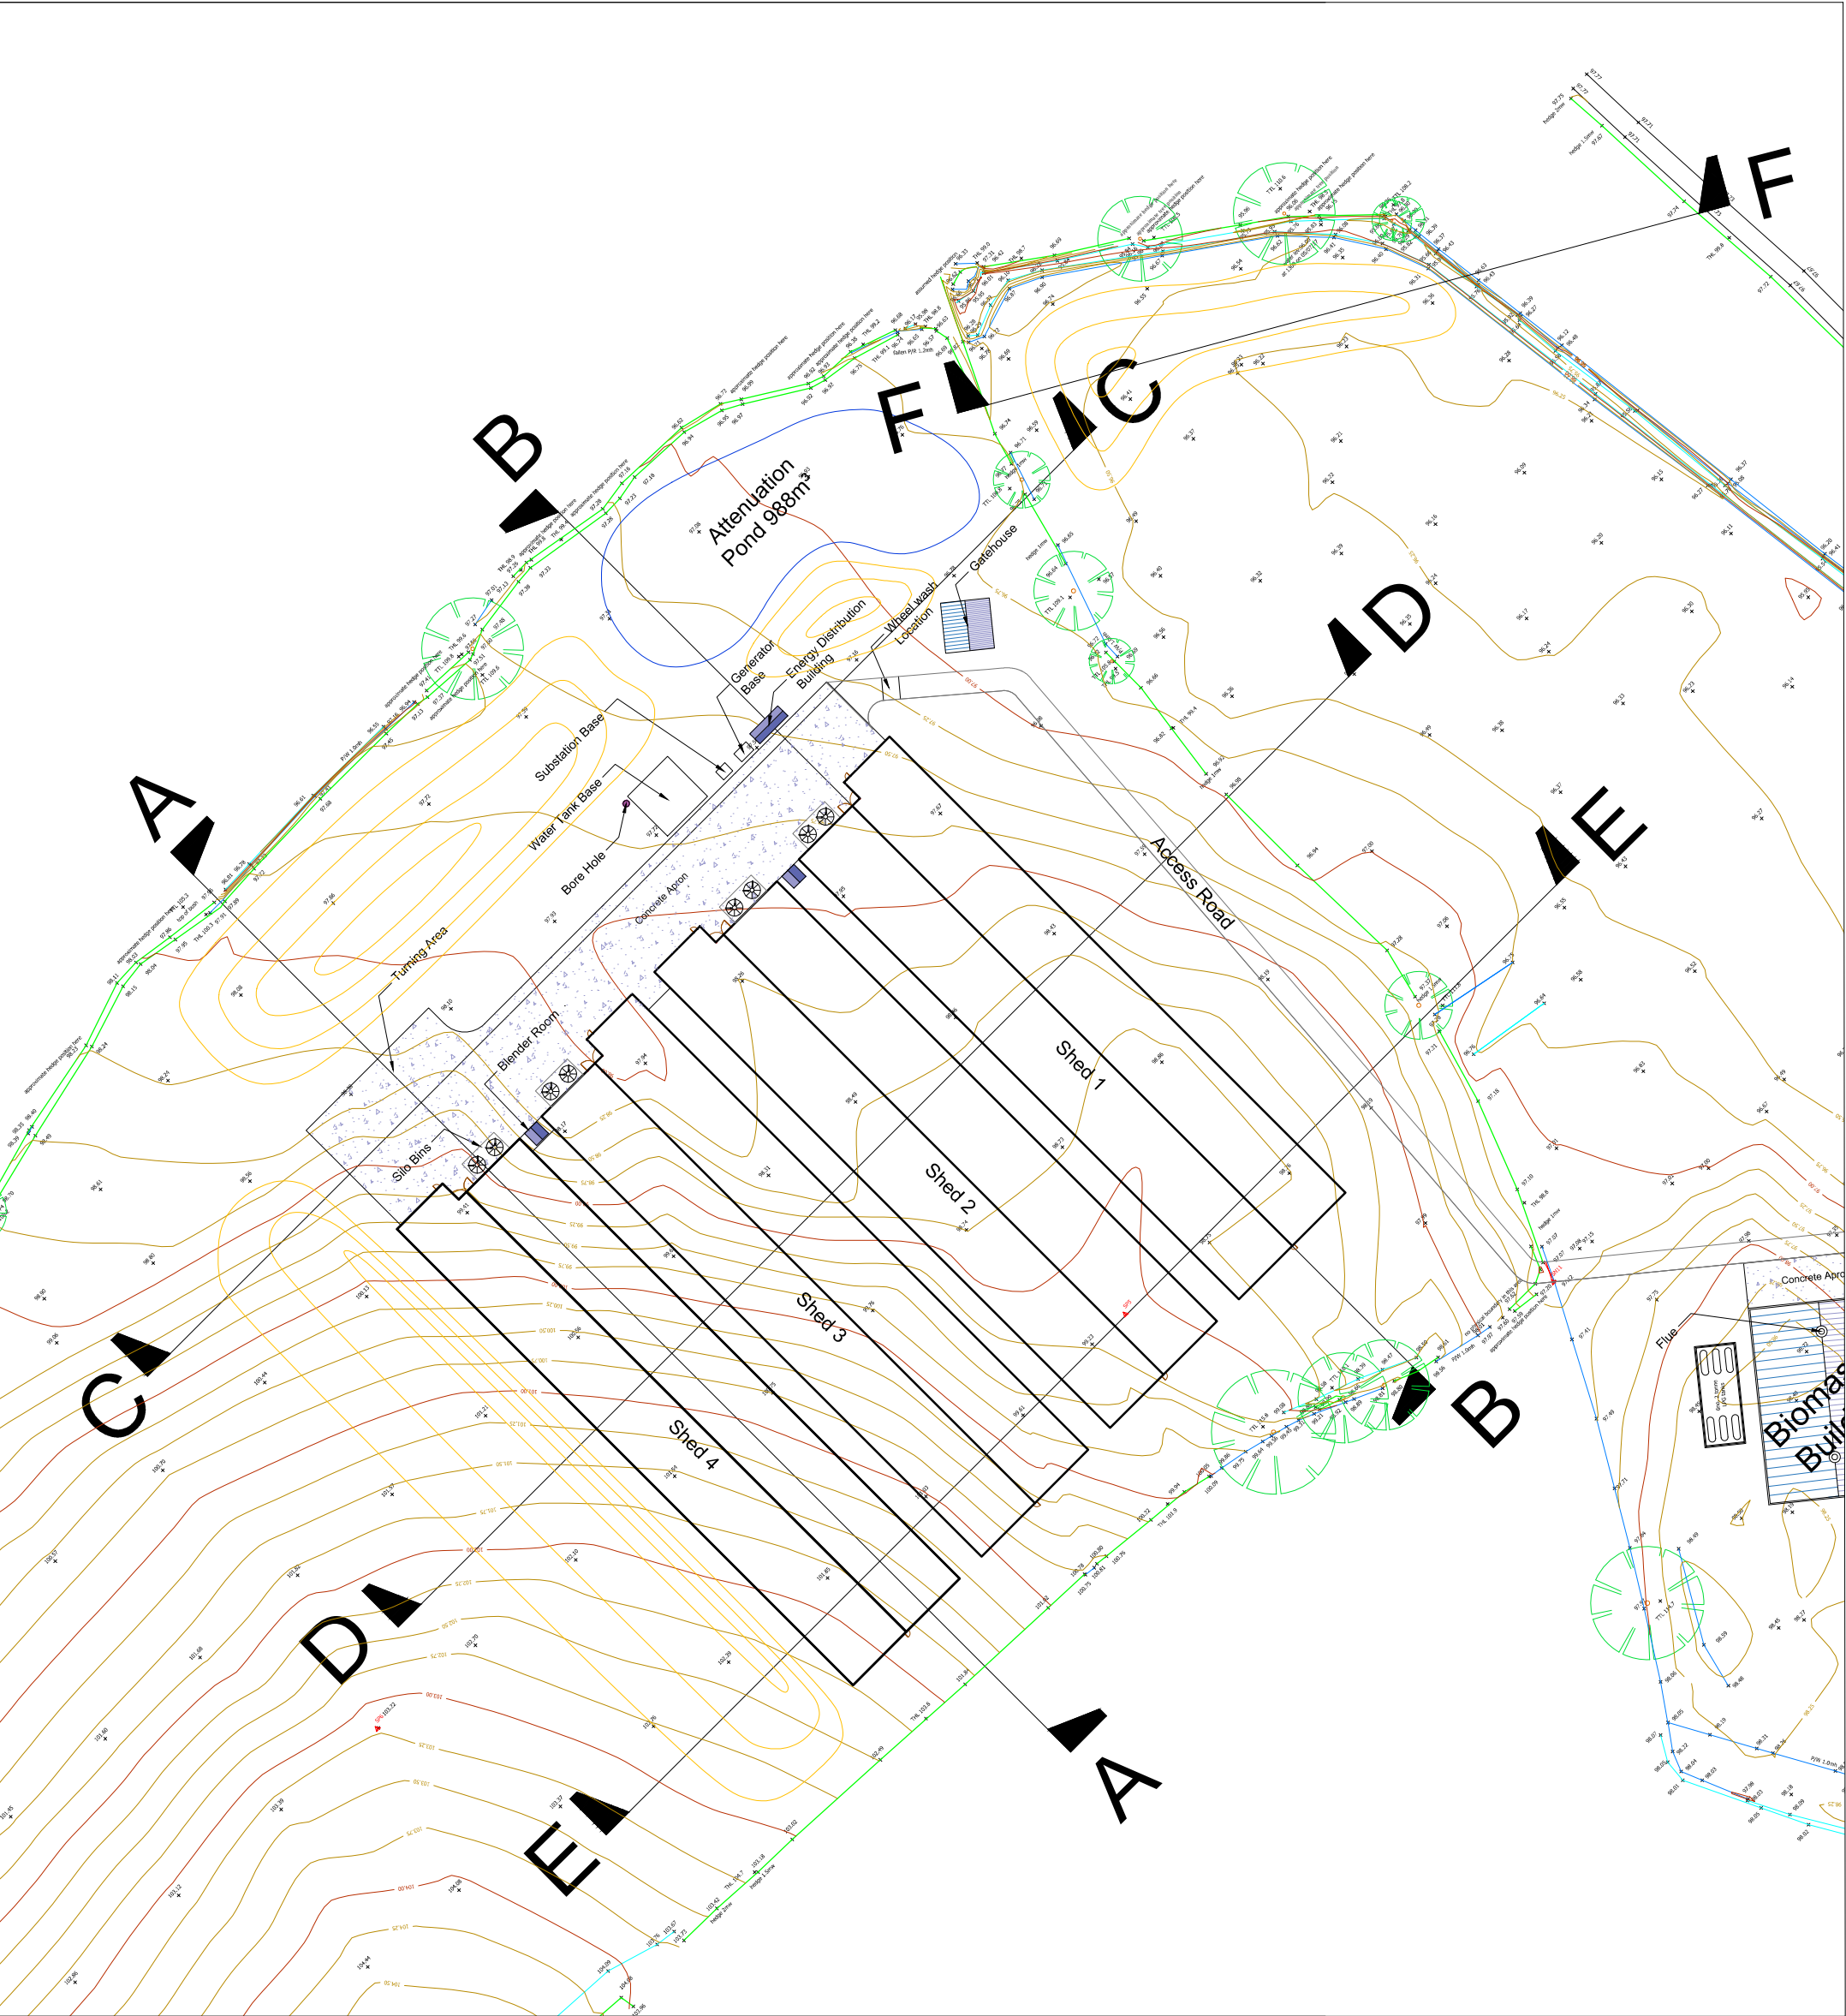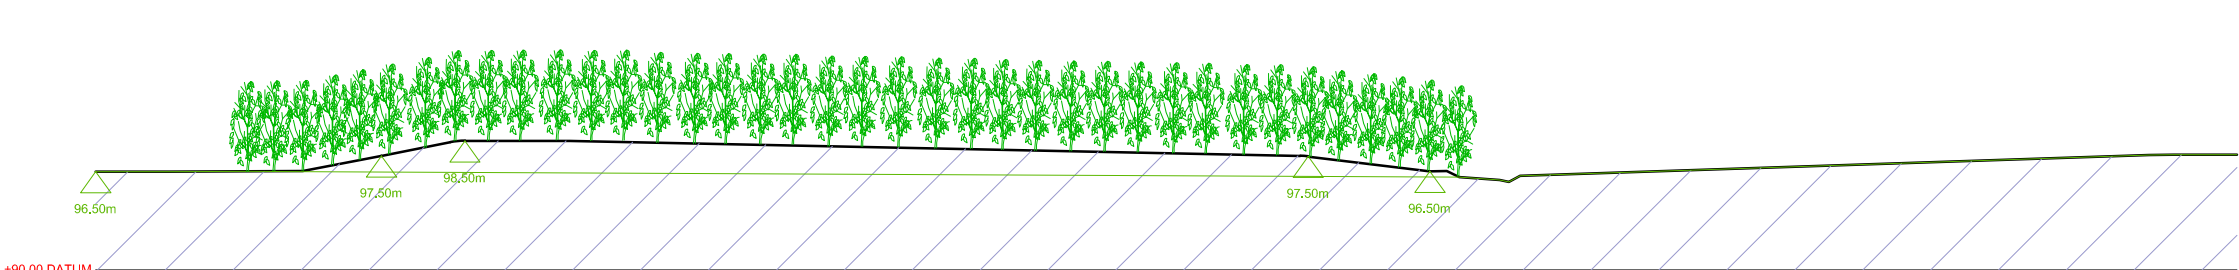

Knights Construction Ltd.
Hafod Y Bwch Farm
Middle Sontely
Wrexham
LL13 0YP
United Kingdom
Tel: 01978 846 841

Client:
Soaltar Limited

Project Address:
Cinders Farm,
Ruabon,
Wrexham

Scale A1:	Date:
1:500	25/01/2018
Drawn By:	AZ
Sheet Number:	Revision:
1 of 1	Drawing number: GM-MZZ28-301

Drawing Title:
Site Sections