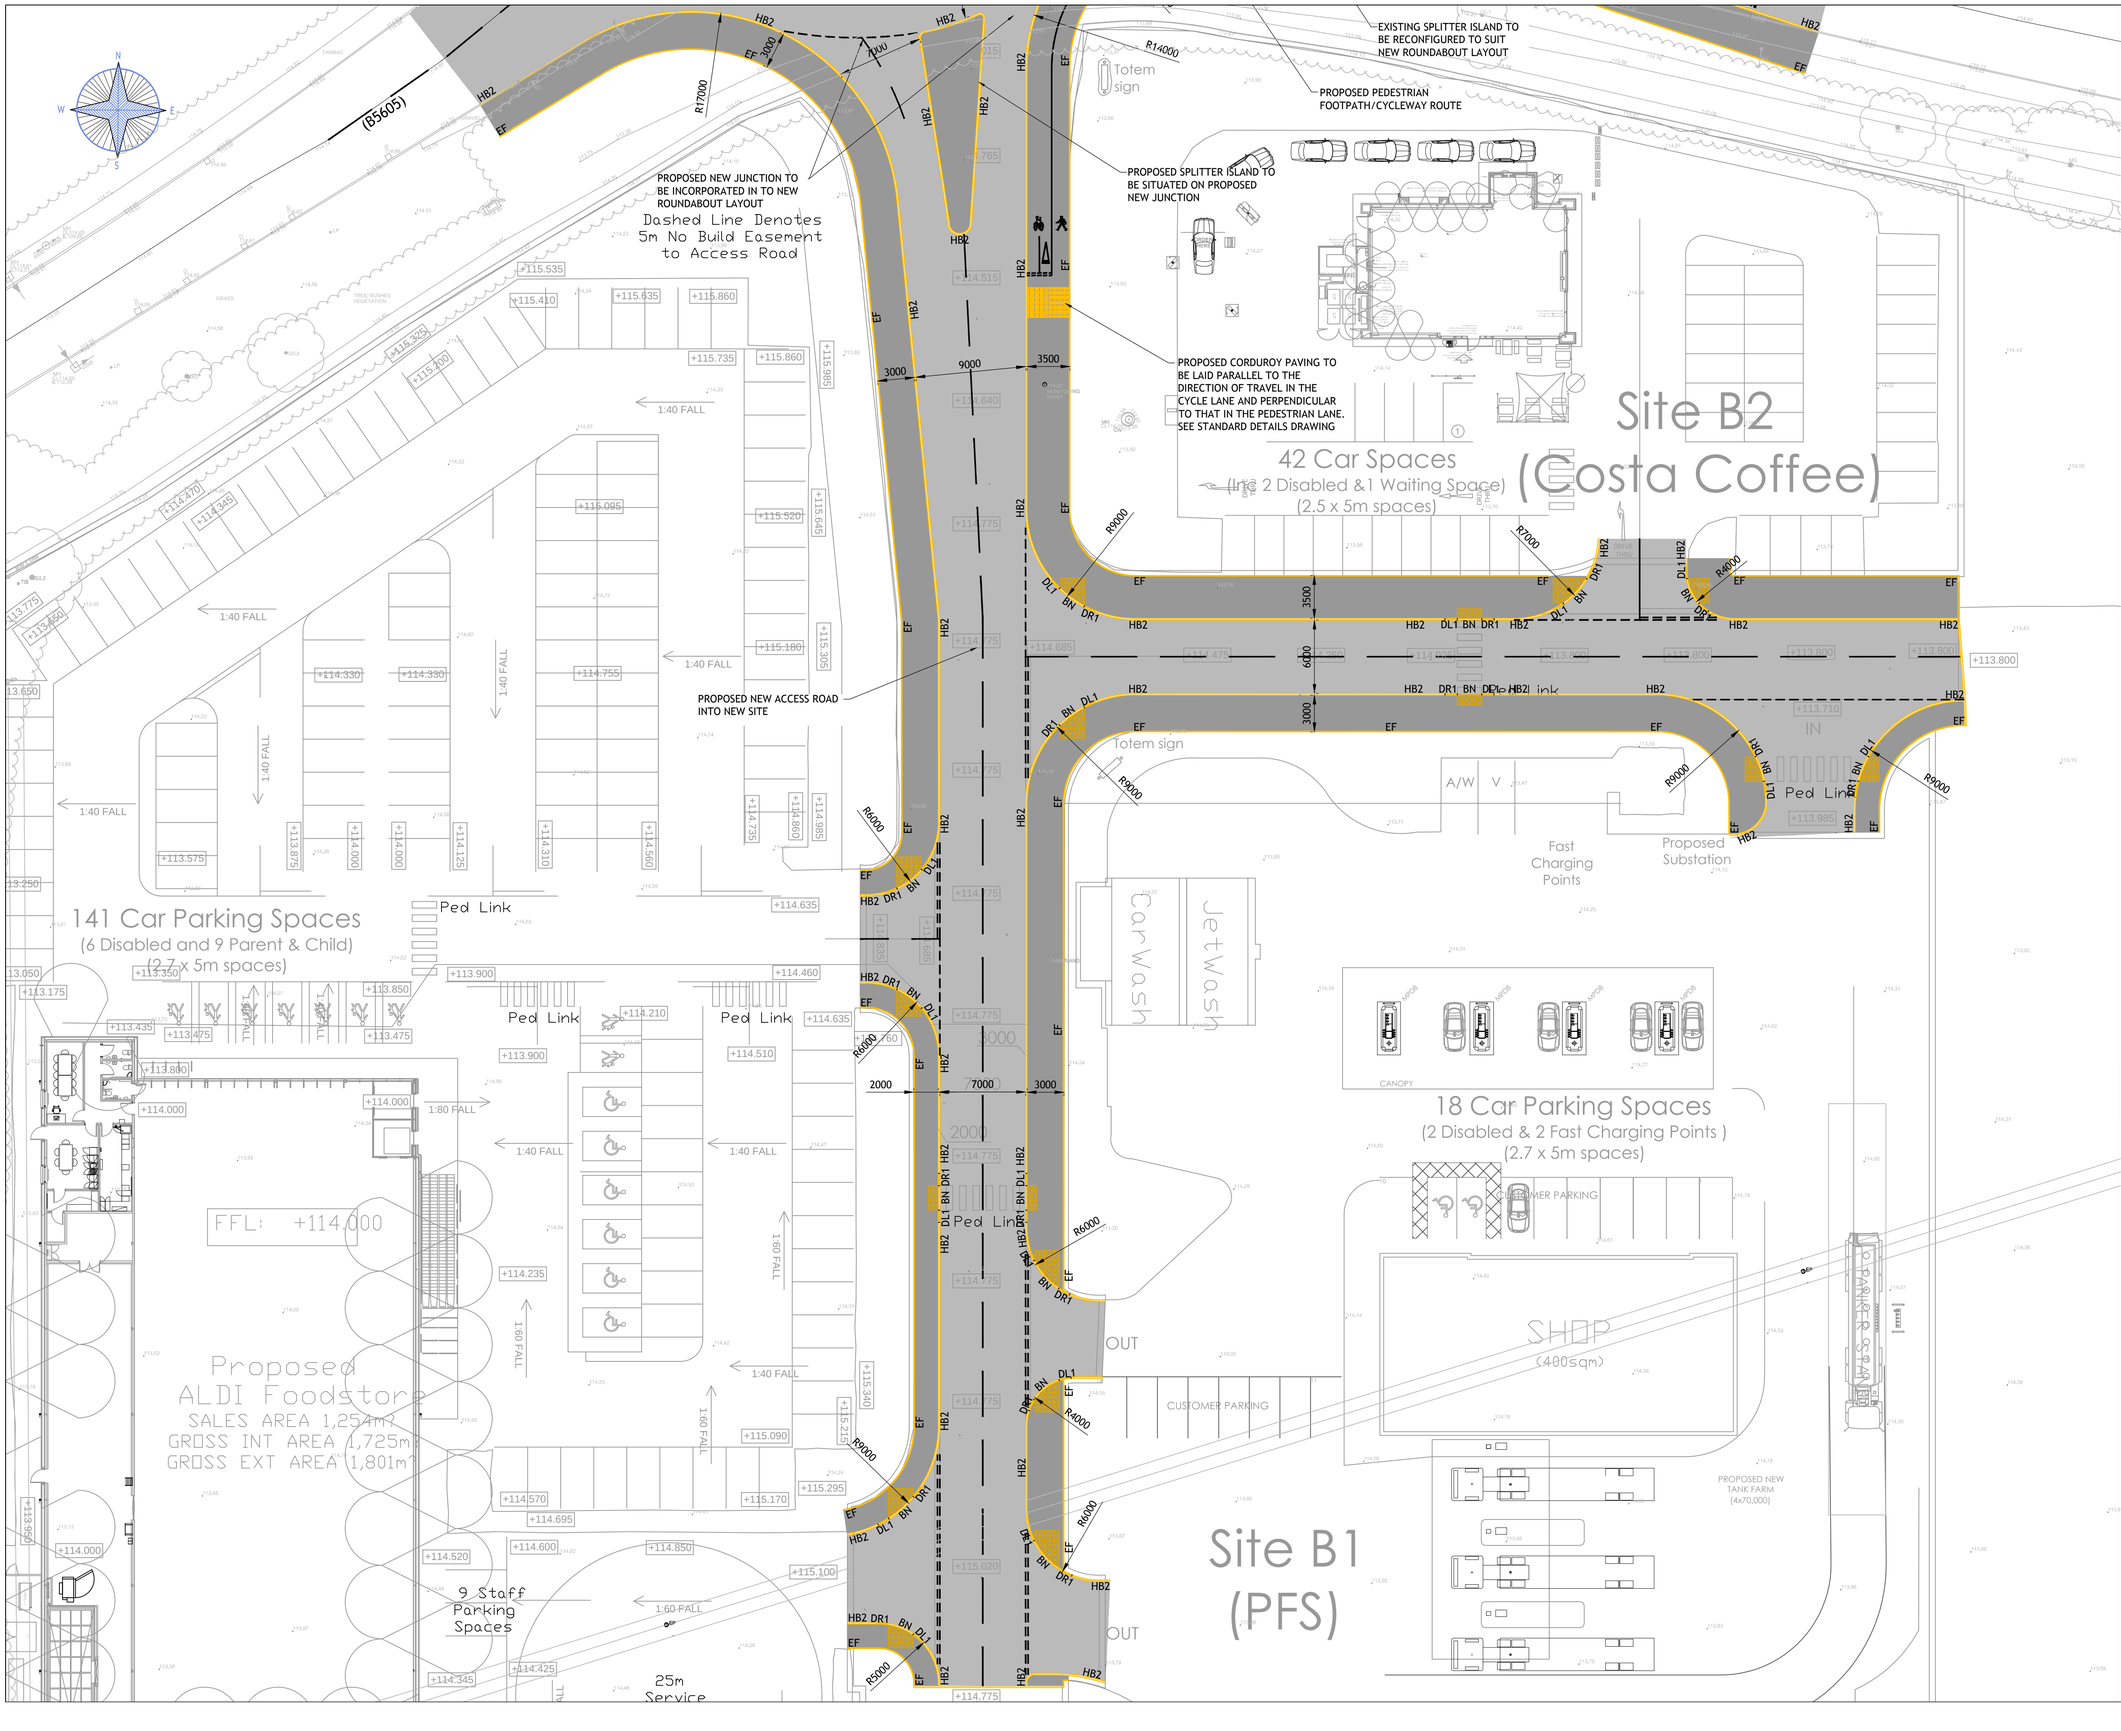

DO NOT SCALE

THIS DRAWING IS TO BE READ IN CONJUNCTION WITH ALL OTHER RELEVANT ARCHITECT'S, ENGINEER'S AND SPECIALIST'S DRAWINGS TOGETHER WITH THE APPROPRIATE SPECIFICATION.

IT IS THE CONTRACTOR'S RESPONSIBILITY TO CHECK ALL DIMENSIONS ON SITE. DIMENSIONS MUST NOT BE SCALED FROM THIS DRAWING. ANY DISCREPANCIES TO BE BROUGHT TO THE IMMEDIATE ATTENTION OF THE ARCHITECT IN WRITING.

ALL DIMENSIONS ARE IN MILLIMETRES, UNLESS NOTED OTHERWISE. ALL LEVELS ARE IN METRES, UNLESS NOTED OTHERWISE.

THE CONTRACTOR SHALL IMPLEMENT AND MAINTAIN THROUGHOUT THE DURATION OF THE CONTRACT A FULL TRAFFIC MANAGEMENT SYSTEM TO ENSURE SAFE PASSAGE OF VEHICLES/PEDESTRIANS IN THE VICINITY OF THE WORKS. ALL TRAFFIC SIGNS, SIGNALS, BARRIERS ETC. SHALL BE IN ACCORDANCE WITH CHAPTER 8 OF THE TRAFFIC SIGNS MANUAL.

ALL KERBS TO BE INSTALLED WITH 125mm FACE TO ACCESS ROADS UNLESS NOTED OTHERWISE

LEGEND

	PROPOSED KERB LINE
HB2	125x255 HALF BATTERED KERB
DR1	125x255 HALF BATTERED DROP KERB (RIGHT)
DL1	125x255 HALF BATTERED DROP KERB (LEFT)
BN	125x150 BULLNOSED KERB
EF	50x150 EDGING KERB
	TACTILE BLISTER PAVING (BUFF COLOUR)
	TACTILE BLISTER PAVING (RED COLOUR)

REV	DATE	BY	DESCRIPTION	CHK	APD
P1	02.03.18	LAD	ISSUED FOR INFORMATION	MCH	PJB

DRAWING STATUS: PRELIMINARY

Tier Consult Ltd.
Richmond House,
Sandpiper Court,
Chester Business Park,
Chester,
CH4 9QZ

Telephone: 01244 684900
Fax: 01244 684901
Email: info@tieruk.com

CLIENT: ALDI / CAMERON ROSE ASSOCIATES

ARCHITECT: THE HARRIS PARTNERSHIP

PROJECT: PROPOSED STORE RUABON

TITLE: GENERAL ARRANGEMENT 2 OF 2

SCALE @ SIZE:	CHECKED:	APPROVED:
1:250 on A1	MCH	PJB
CAD FILE: -	DESIGN/DRAWN: LAD	DATE: FEB'18
PROJECT No: T/18/2007	DRAWING No: 65-02.2	REV: P1