



South east

1 : 50

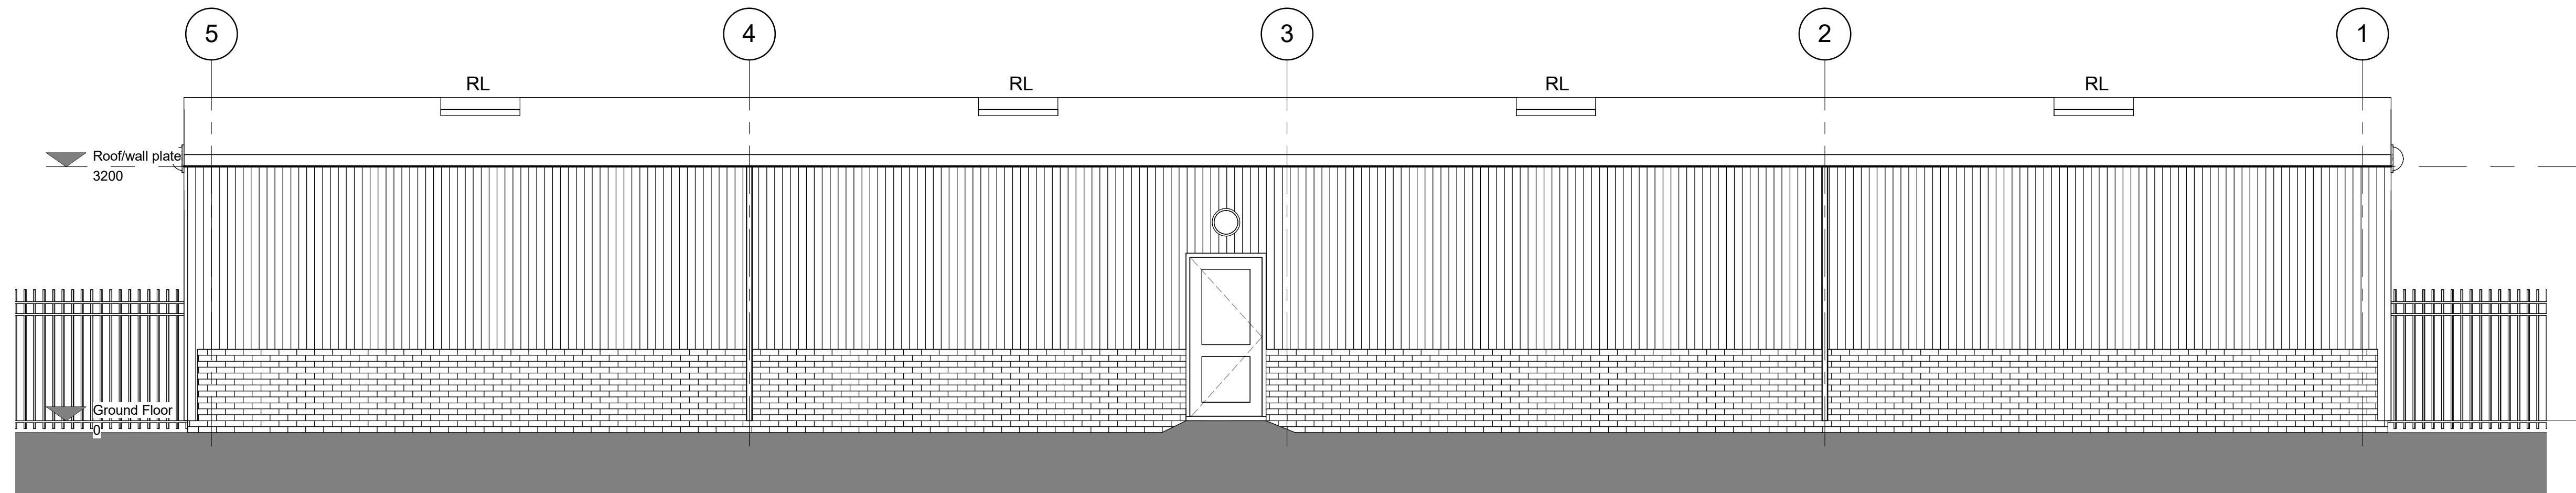


North east
1 : 50

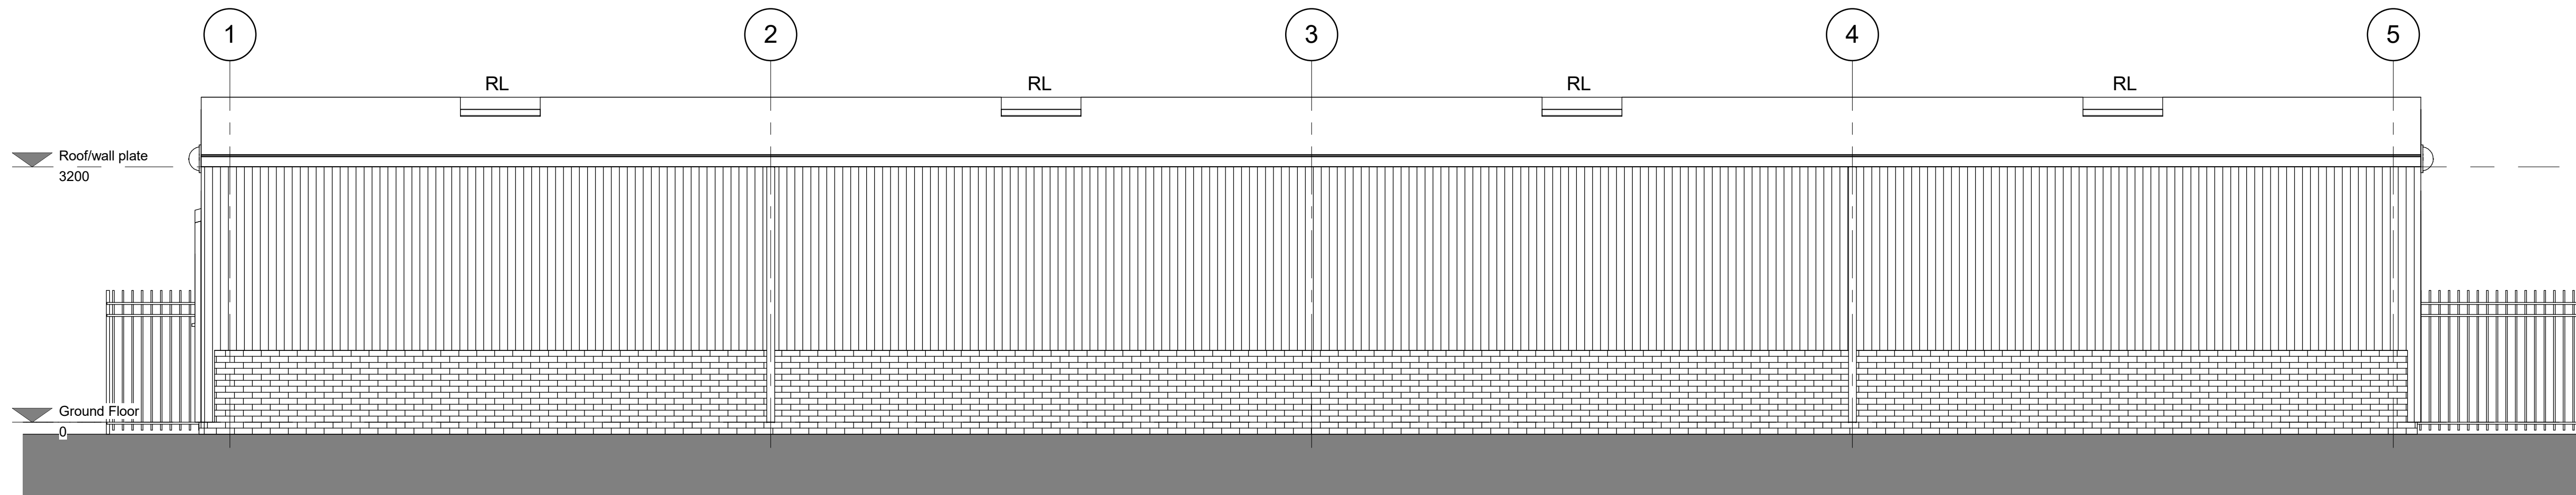

South west

1 : 50

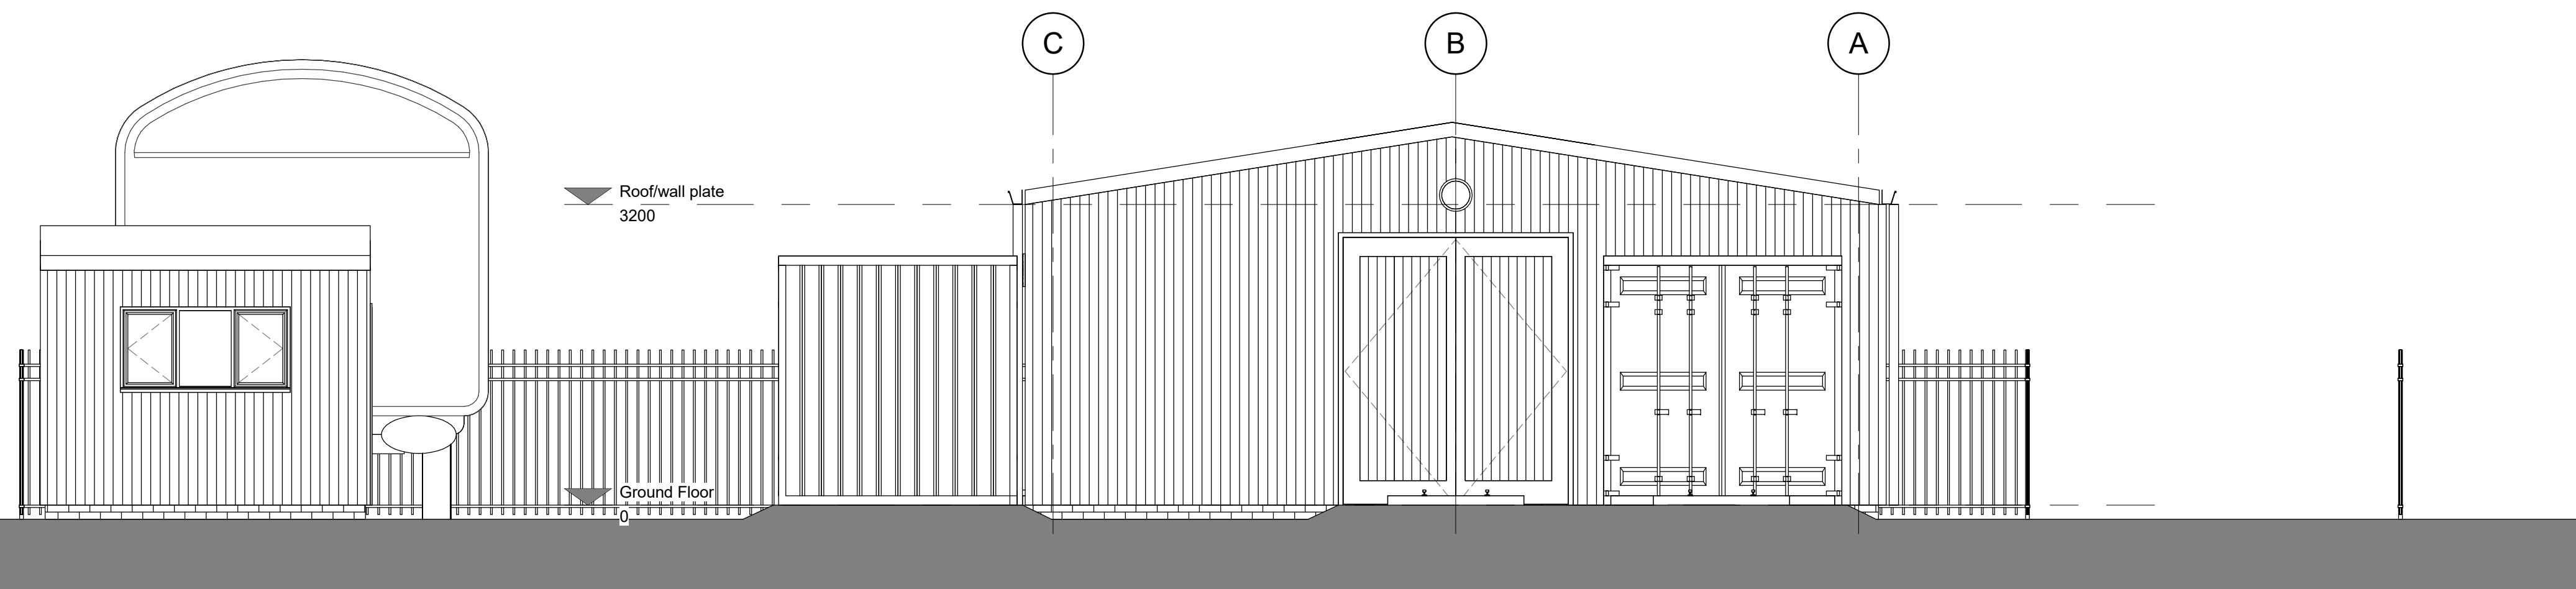

North west
1 : 50

General Notes

1. Contractor to verify all dimensions and check level datums on site
2. All of the designs are the sole property of TACP Architects Ltd and may not be used without their written agreement
3. All prints, specifications and their copyright are the property of TACP Architects Ltd
4. Do not scale off drawings
5. All dimensions shall be checked on site before commencement of shop drawings, manufacture and all discrepancies must be reported to TACP Architects Ltd

Risk Assessments

Revisions

[illegible]

Consultants

Client

Brymbo Heritage Trust

Project Title

Brymbo - Railway Maintenance site

Drawing Title

Proposed Elevations

Scale 1 : 50@A1	Date 29/06/18	Drawn By KL	Checked By MG	Office Wrexham
Job Number 17003-4		Drawing Number GA-02		Revision A

TACP Architects Ltd
Pembroke House
Ellice Way, Wrexham Technology Park
Wrexham, LL13 7YT
01978 291161

admin@tacparchitects.co.uk

www.tacparchitects.co.uk

Architecture • Interior Design • Healthcare Planning • Conservation • Masterplanning • Sustainable Design

