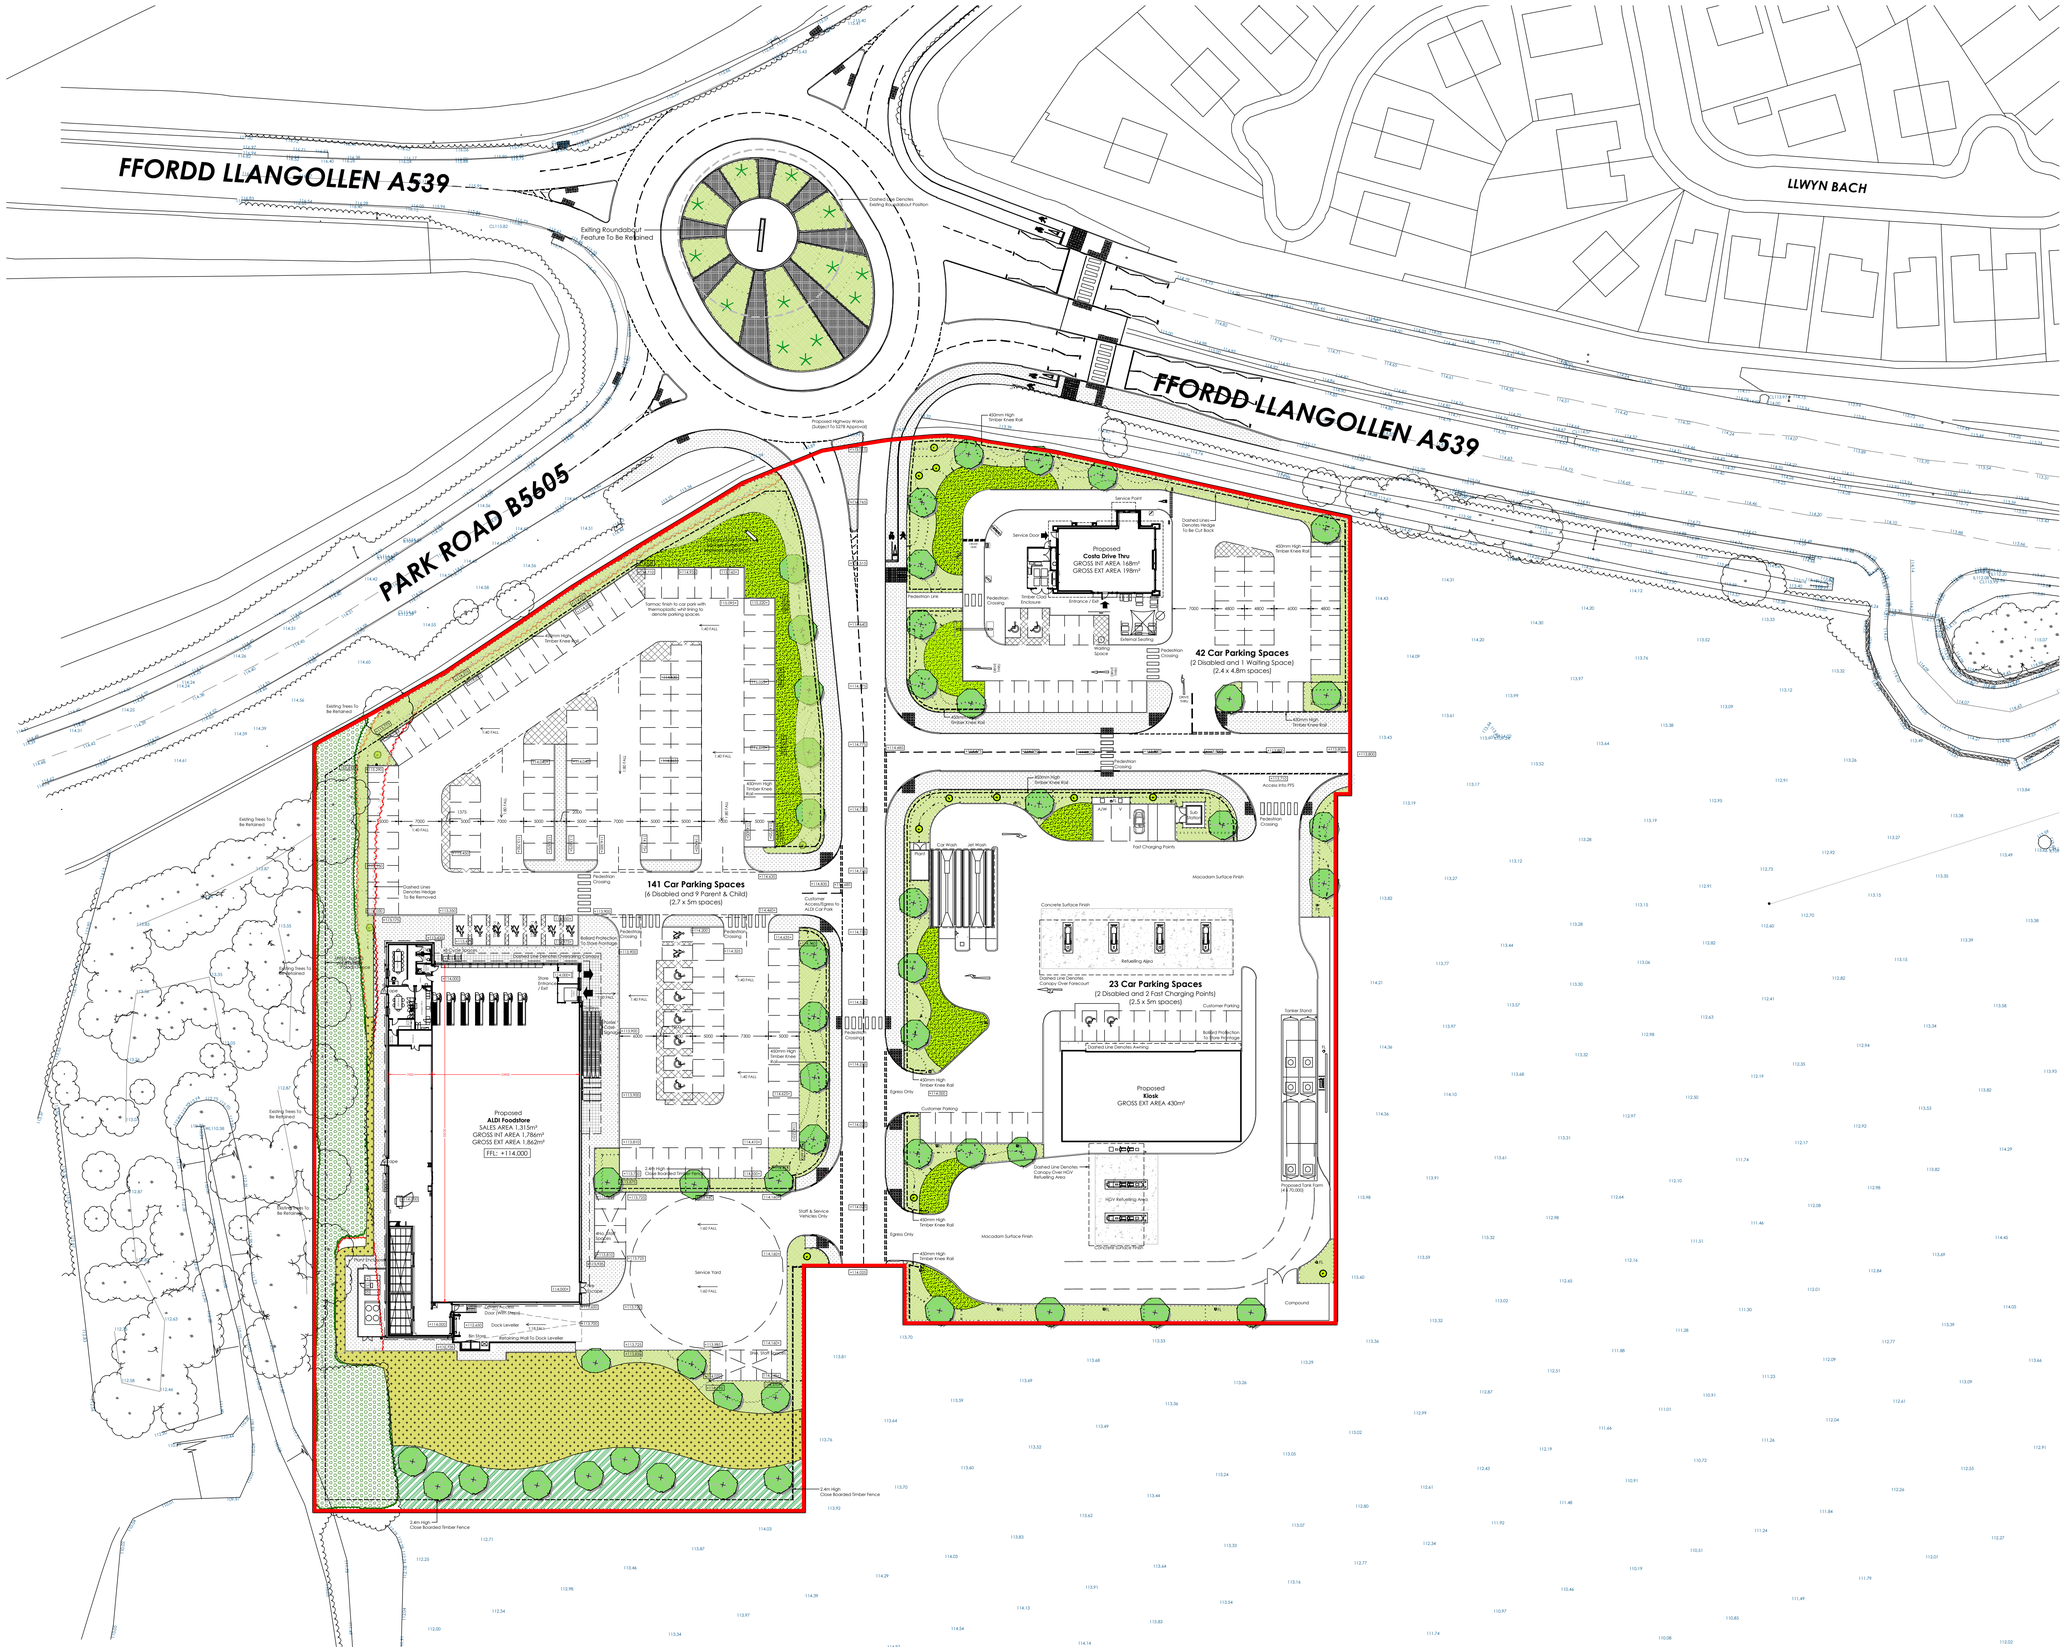

Proposed Site Plan - Scale 1:500

SCALE 1 : 500 — 0m 10m 20m 30m 40m 50m

SCALE 1 : 1 — 0m 10mm 20mm 40mm 60mm 80mm 100mm

CAD file reference J:\1847NESW - Ruabon\17.0 - DWG & I.S.\100 Series Planning

FOR DETAILED HIGHWAYS WORKS SEE SPECIALIST DRAWINGS

Drawing Key:

Existing Levels	113.91
Proposed Levels	+113.725
Tarmac Footpath	
Entrance / Trolley Bay Tiling	
Concrete Surface Finish	

Application Site Area = **24,162 m²** / 2.4162 Ha

Rev	Date	Description	Rev By	Chk'd By
C	19/06/18	ALDI UPDATED TO NEW BIW STANDARD	EA	MS
B	21/05/18	ALDI PLANT UPDATED	MS	SSR
A	09/05/18	GENERAL UPDATE	MS	SSR

Project Title	PROPOSED DEVELOPMENT RUABON PARK PARK ROAD RUABON WALES
Client	ALDI STORES LTD
Status	PLANNING
Scale	1:500 — Drawing Size A1
Date	March 2018 — Drawn By MM — Checked SSR
Drawing Title	PROPOSED SITE PLAN
Job-Dwg No	1847NESW-102 — Rev C

☐ 2 St. Johns North, Wakefield, WF1 3QA t. 01924 291800

■ Carvers Warehouse, 77 Dale Street, Manchester, M1 2HG t. 0161 2388555

☐ The Old Rectory, 79 High Street, Newport Pagnell, MK16 8AB t. 01908 211577

☐ 101 London Road, Reading, RG1 5BY t. 0118 9507700

☐ 10 Gees Court, St Christophers Place, London, W1U 1JJ t. 0207 4091215

THE HARRIS PARTNERSHIP
ARCHITECTS
www.harrispartnership.com

This drawing is copyright and may not be reproduced in whole or part without written authority. Do not scale off this drawing.