




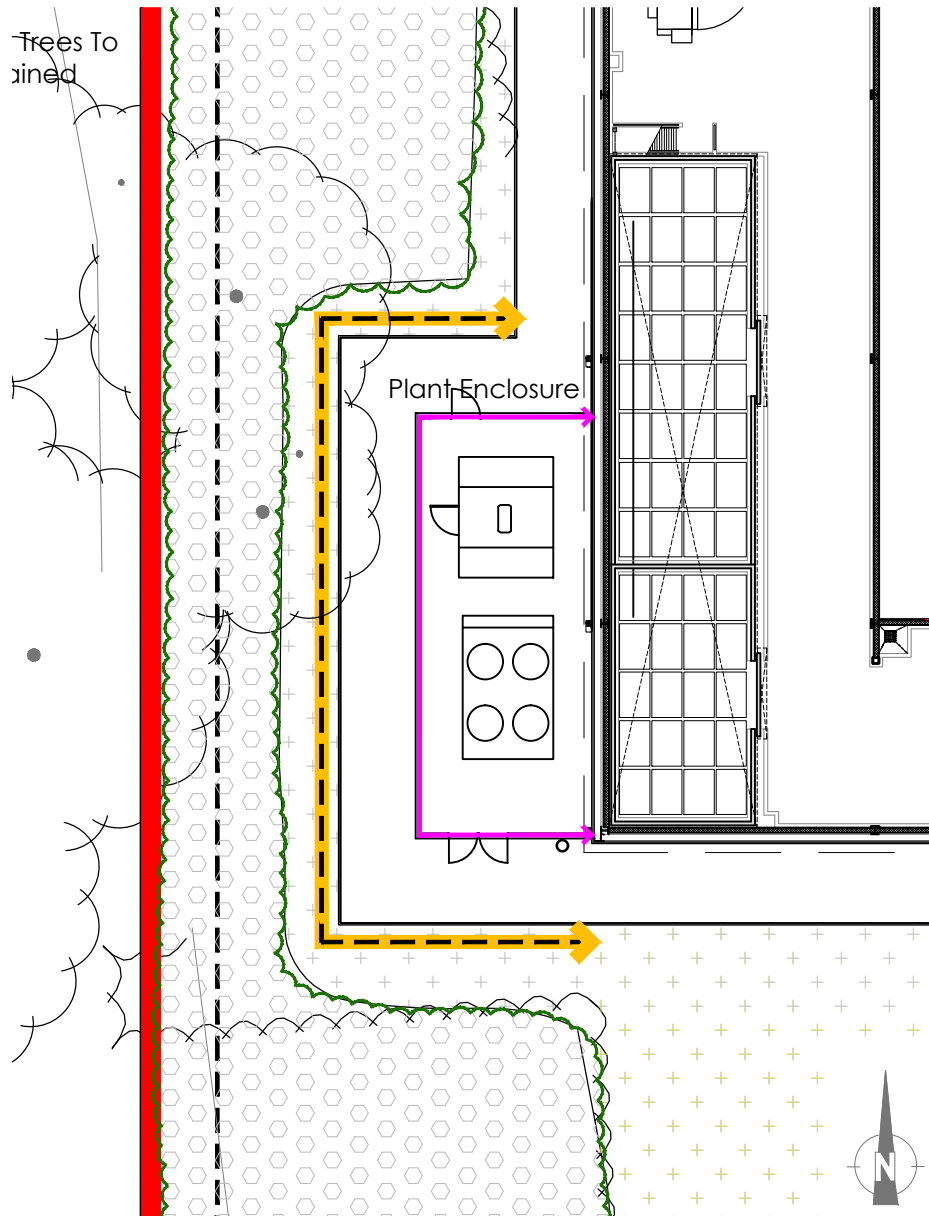

Proposed Plant Enclosure - Scale 1:200

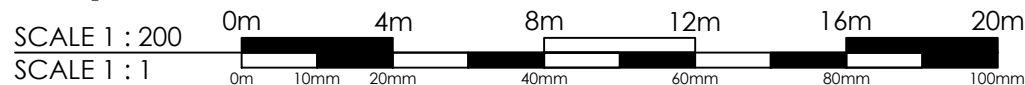

2.4m High Close Boarded Timber Fence: Scale 1:50

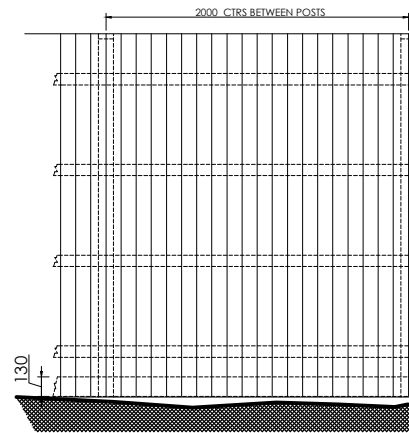

- All sawn timber to be tanalised.
- Decoration:
All timbers to receive 2nd coats of dulux weathershield stain - colour to be confirmed. First coat of stain to be applied prior to erection.
- Fence to be boarded to adjacent landowners side only and distance from boundaries to be agreed on site.
- Posts:
100 x 100mm Timber posts at 2000mm centres
- Fence Boarding:
100mm x 15mm Thick sawn softwood boarding.
- Rails:
4no 75 x 75mm Thick sawn softwood horizontal rails bolted to posts.
- Gravel Board:
130 x 25mm Thick sawn softwood board.
- For landscaping specification refer to Vector Landscapes drawing

Drawing Key:

- Site Boundary
- 2.4m High Close Boarded Timber Fence
- Galvanized Steel Mesh Cage

Project Title	PROPOSED DEVELOPMENT			
	RUABON PARK PARK ROAD RUABON WALES			
Client	ALDI STORES LTD.			
Status	PLANNING			
Scale	VARIOUS		Drawing Size	A4
Date	JULY 2018	Drawn By	MS	Chkd by MS

Rev	Date	Description	Rev By	Chkd By
-	dd-mm-yy	-----	---	---
Drawing Title	PROPOSED PLANT ENCLOSURE			
Job-Dwg No	1847NESW-154	Rev	-	
☐ 2 St. Johns North, Wakefield, WF1 3QA t. 01924 291800 ☒ Carvers Warehouse, 77 Dale Street, Manchester, M1 2HG t. 0161 2388555 ☐ The Old Rectory, 79 High Street, Newport Pagnell, MK16 8AB t. 01908 211577 ☐ 101 London Road, Reading, RG1 5BY t. 0118 9507700 ☐ 10 Gees Court, St Christophers Place, London, W1U 1JJ t. 0207 4091215				

