




NOTES:
CONTRACTORS MUST VERIFY ALL DIMENSIONS ON SITE BEFORE COMMENCEMENT OF ANY WORK OR THE PREPARATION OF MANUFACTURING DRAWINGS.
DO NOT SCALE FROM DRAWING
ANY DISCREPANCIES TO BE REPORTED IMMEDIATELY TO WYNN ROGERS CYF
WYNN ROGERS CYF COPYRIGHT

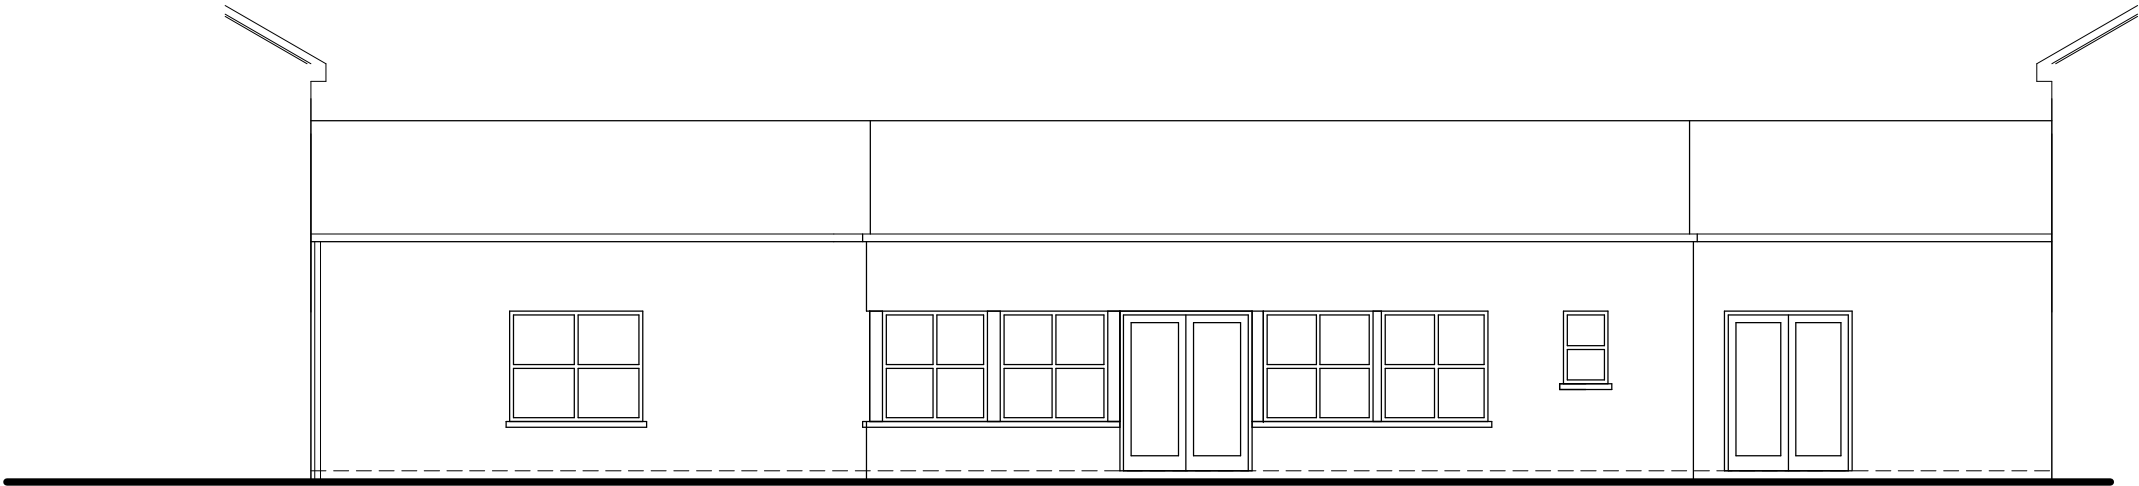

Side

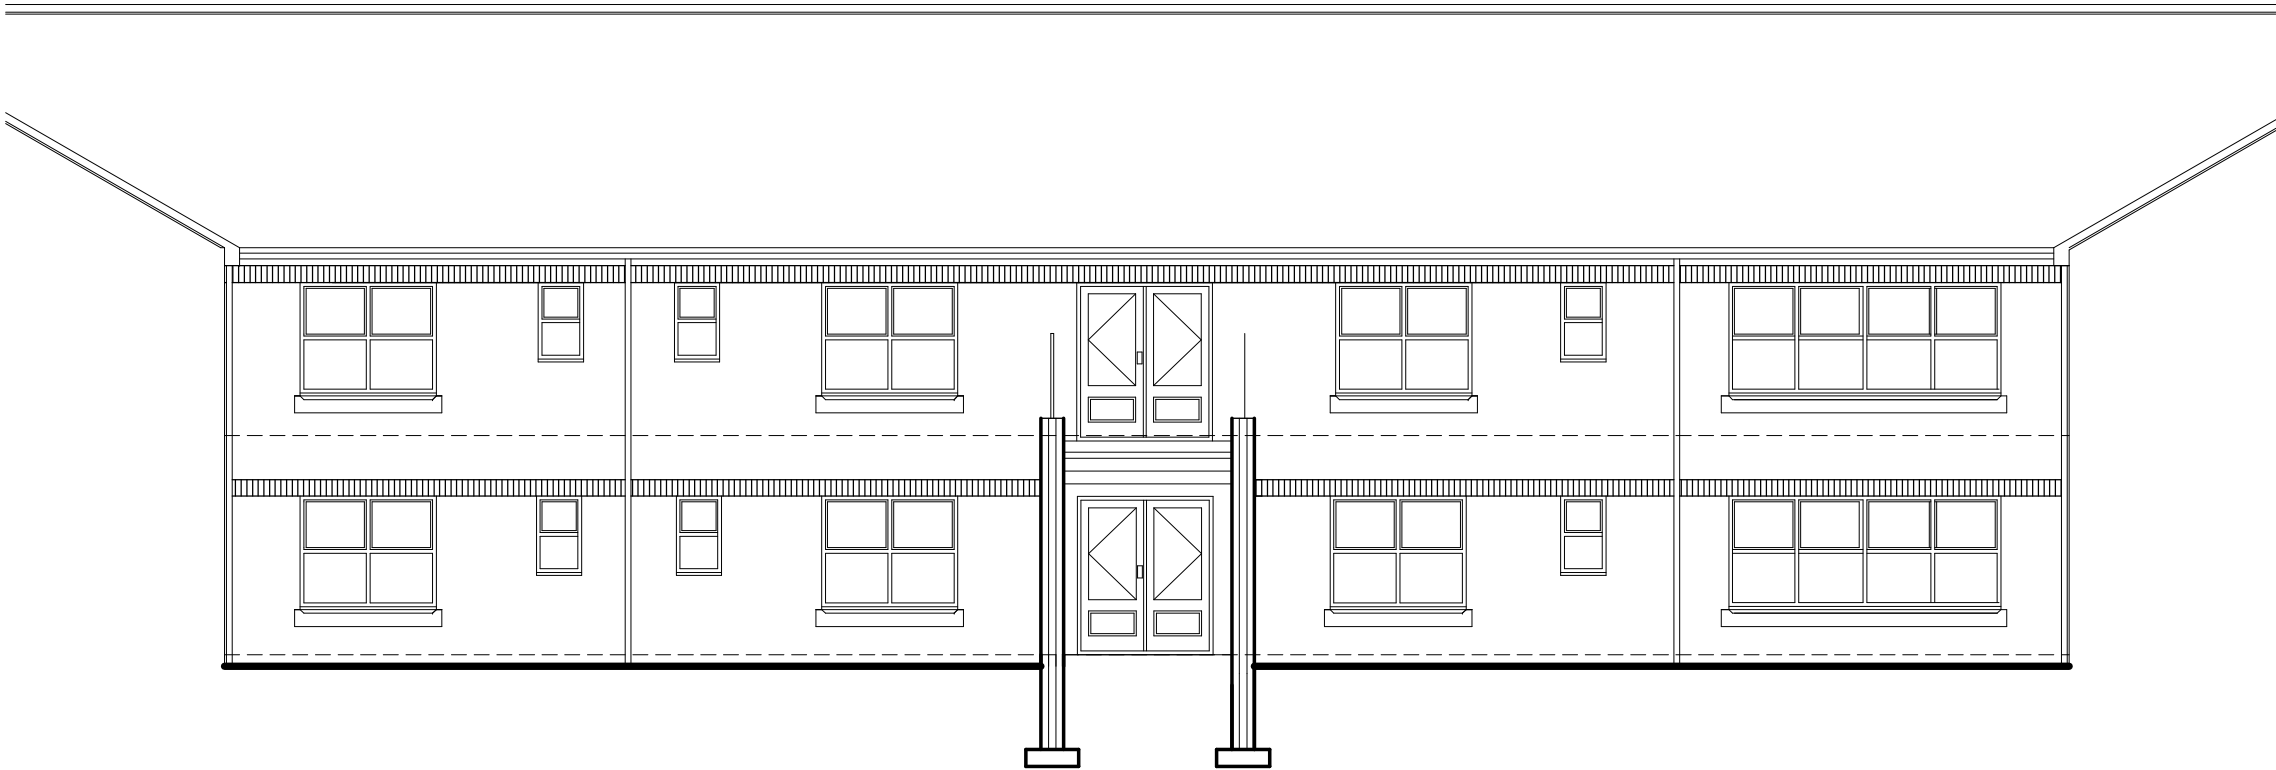

North Western Elevation

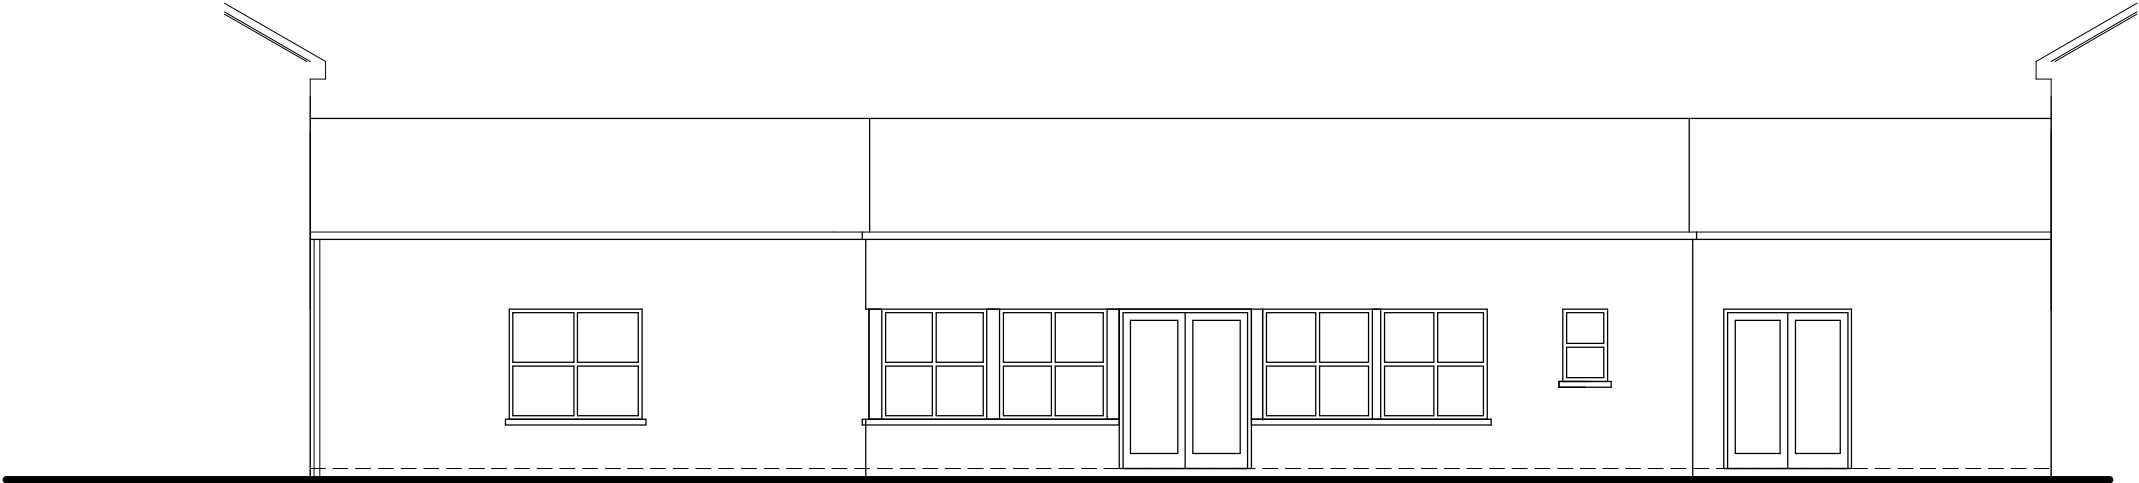

Side

REVISION	

WYNN ROGERS
Architectural Services
Studio 3 Rosemary Lane Denbigh, LL16 3TT
01745 812100 E-mail: consult@wynn-rogers.co.uk
www.wynn-rogers.co.uk

PROJECT
BODLONDEB
PENDINE MEDICAL CENTRE
DRAWING TITLE
ELEVATIONS as existing
CLIENT
.

PROJECT NO.
.
DRAWN
nbc
SCALE
1:100
DATE
aug 18
PAPER
A2