


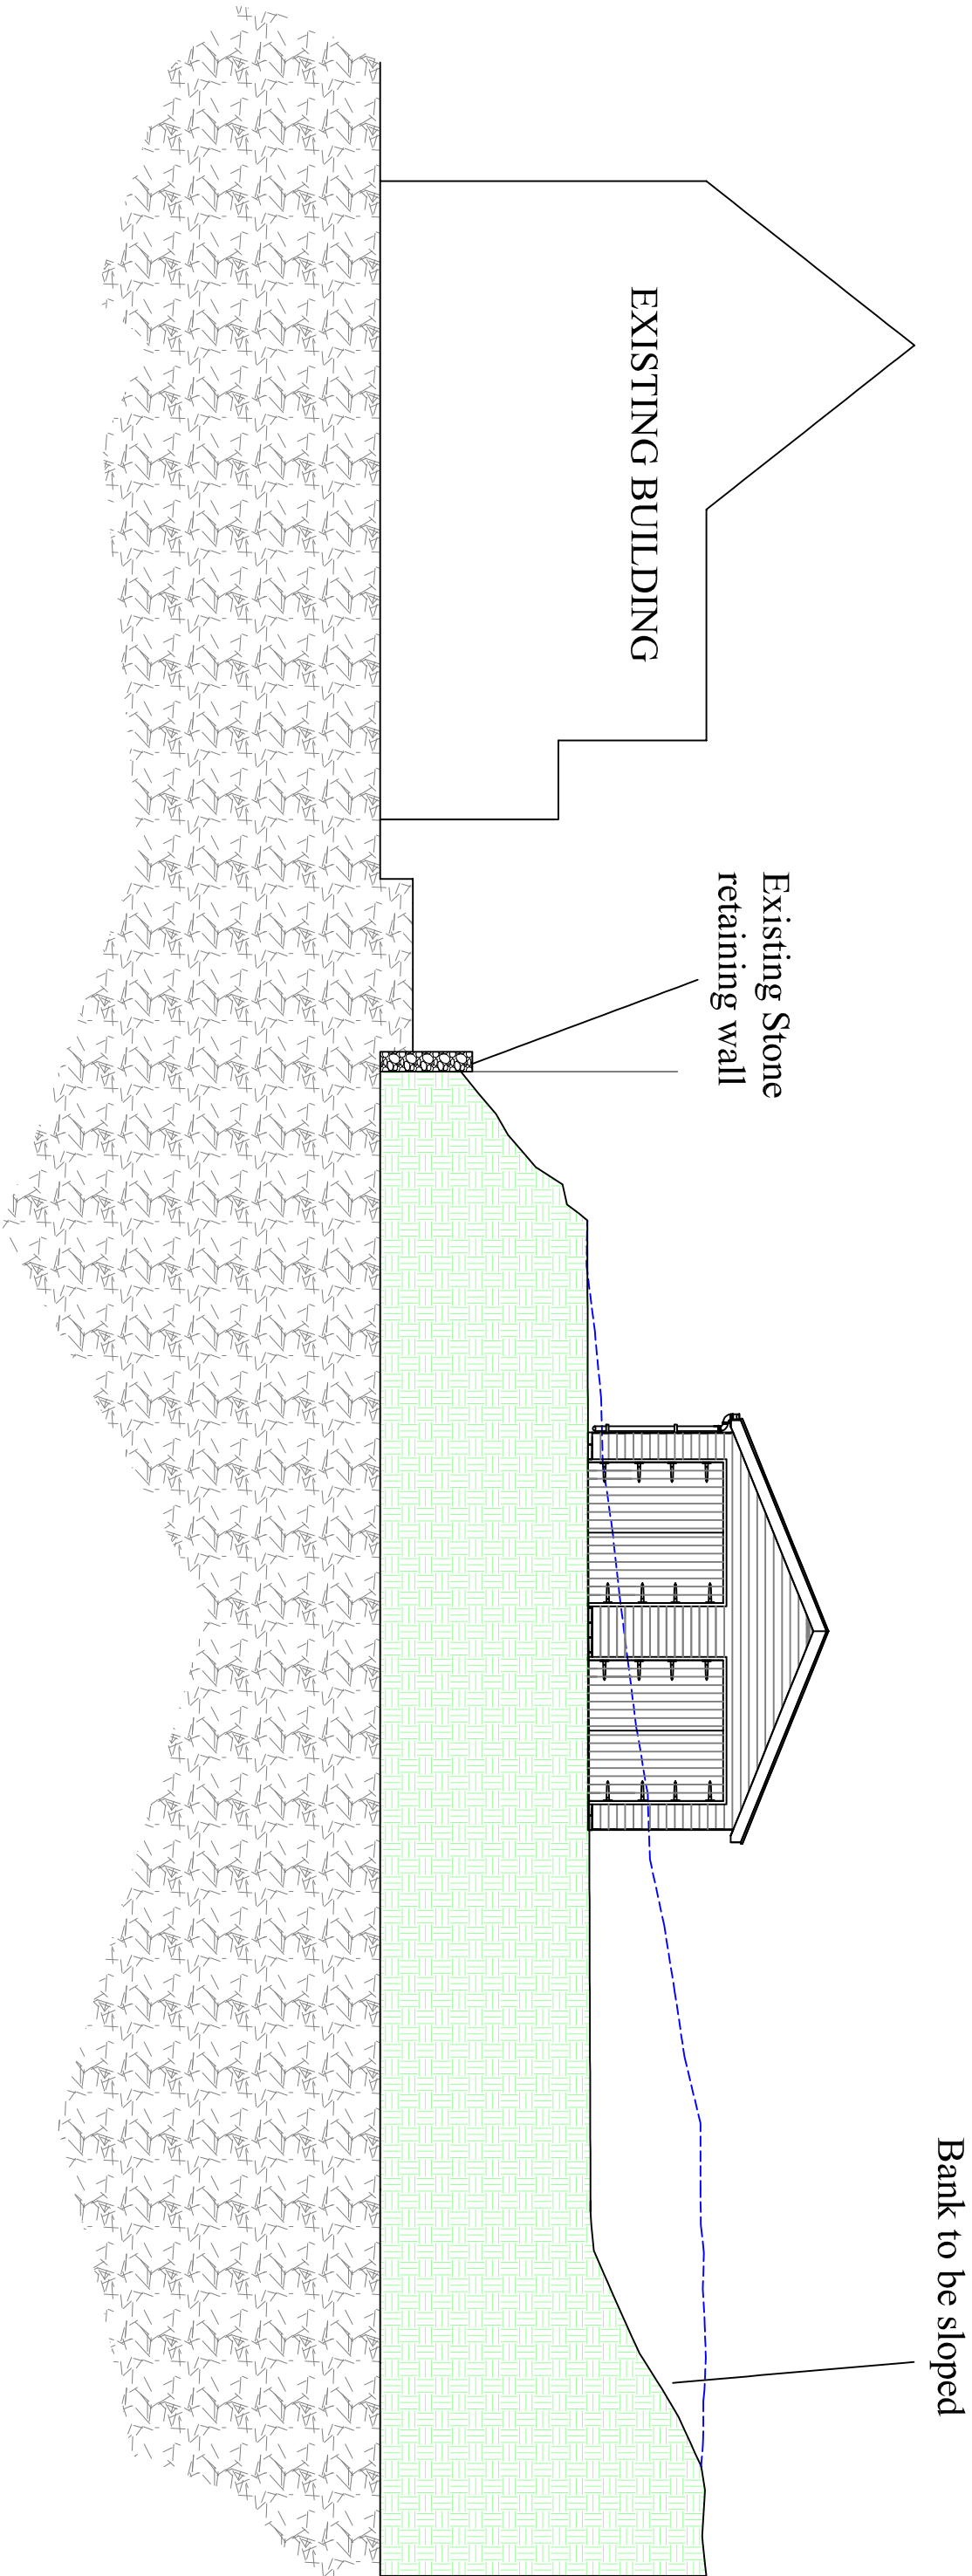

Side elevation showing proposed garage location in relation to existing building

Side elevation showing land gradient.

Blue line denotes existing gradient

Address: Afallon, Glyn Ceiriog, LL20 7DN			
Drawing Title: Proposed garage and Vehicle turning, Afallon, Glyn Ceiriog			
Scale:	1 : 100 @ A3		Date: 17/11/17
Drawn by:	TG	Drawing Ref: Elevations	Rev: A