


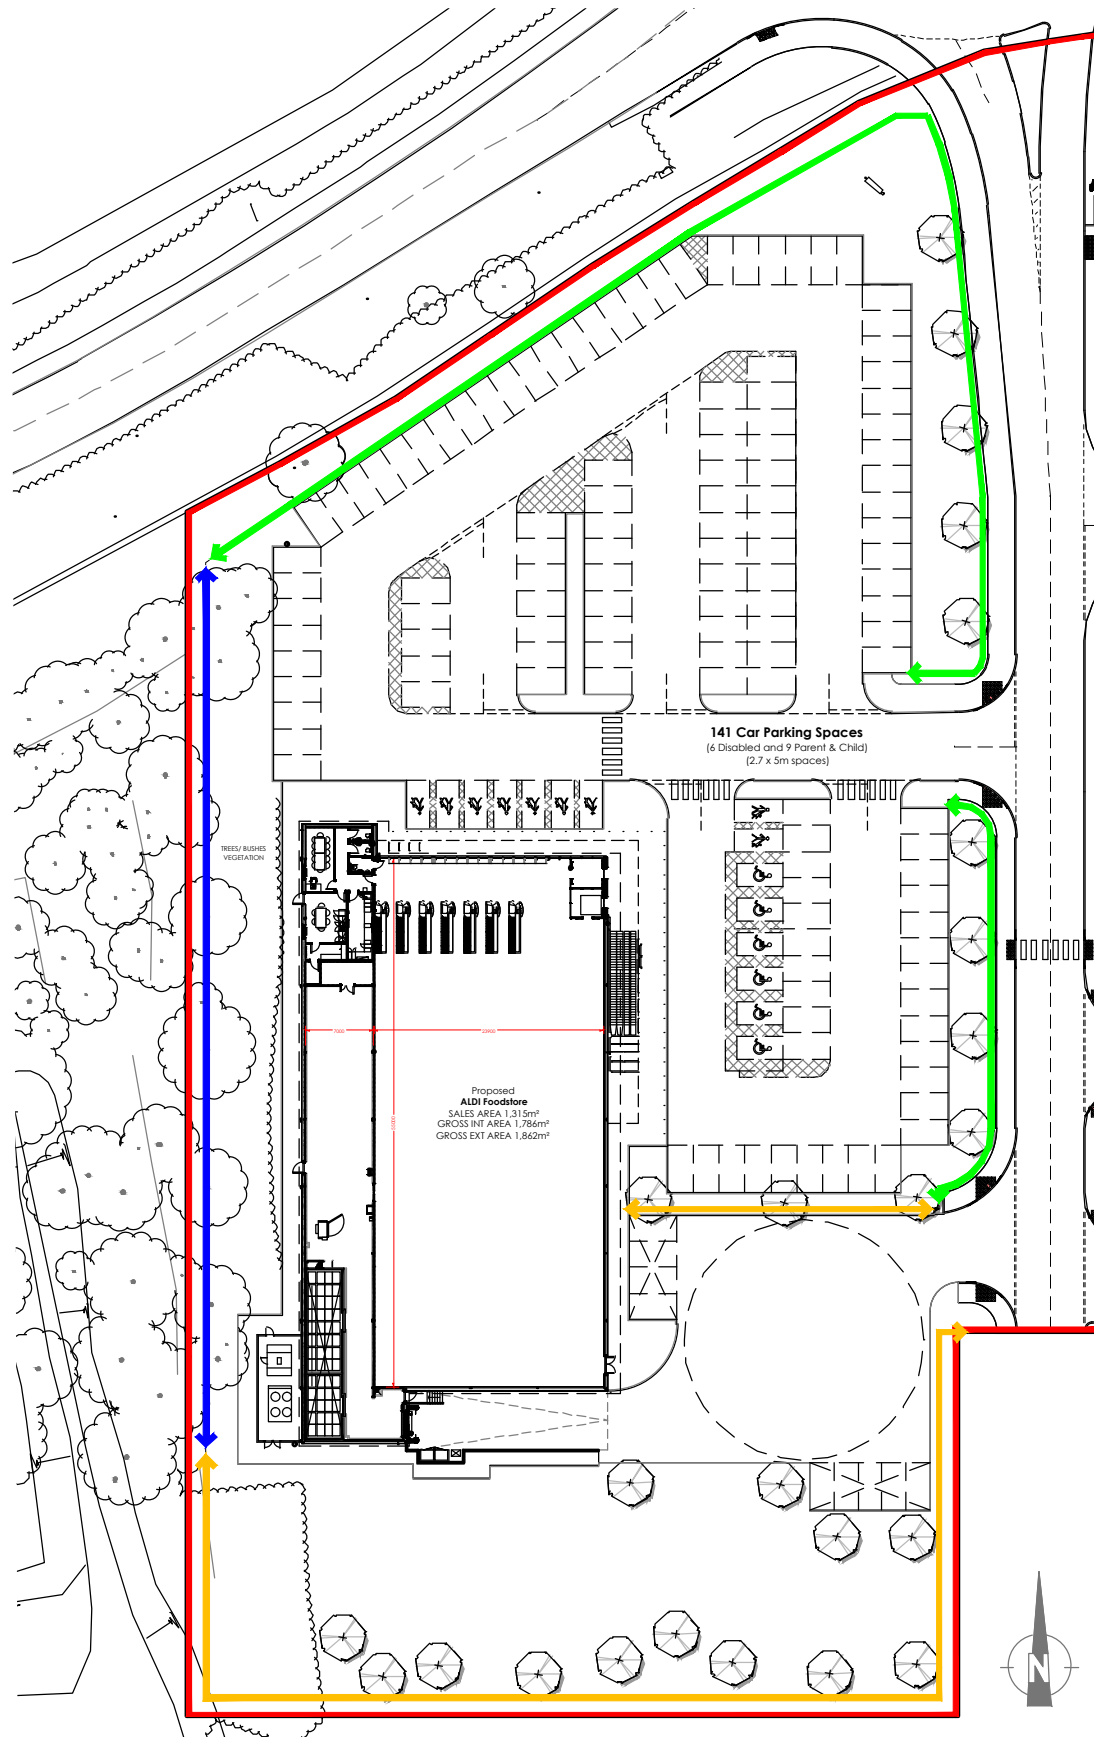


Proposed ALDI Boundary Treatment Plan - NTS

Proposed ALDI Boundary Treatment - Scale Various


SCALE 1 : 50
SCALE 1 : 1

0m 1m 2m 3m 4m 5m
0m 10mm 20mm 40mm 60mm 80mm 100mm


450mm High Timber Kneerail: Scale 1:20

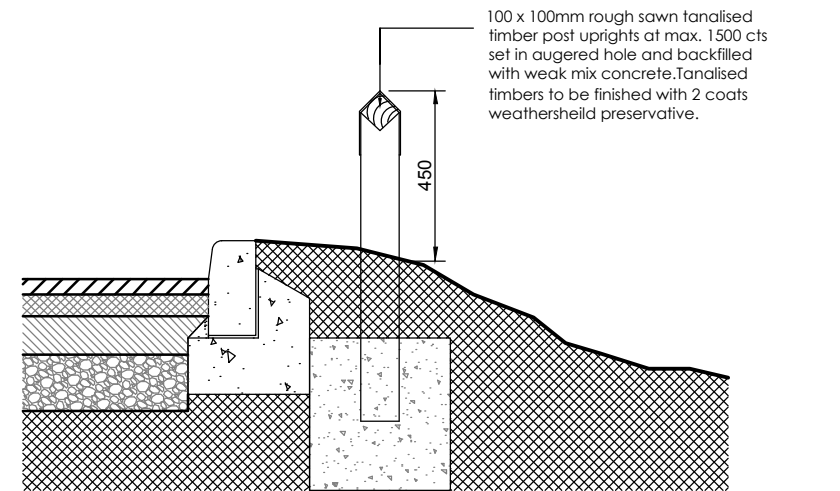

2.4m High Close Boarded Timber Fence: Scale 1:50

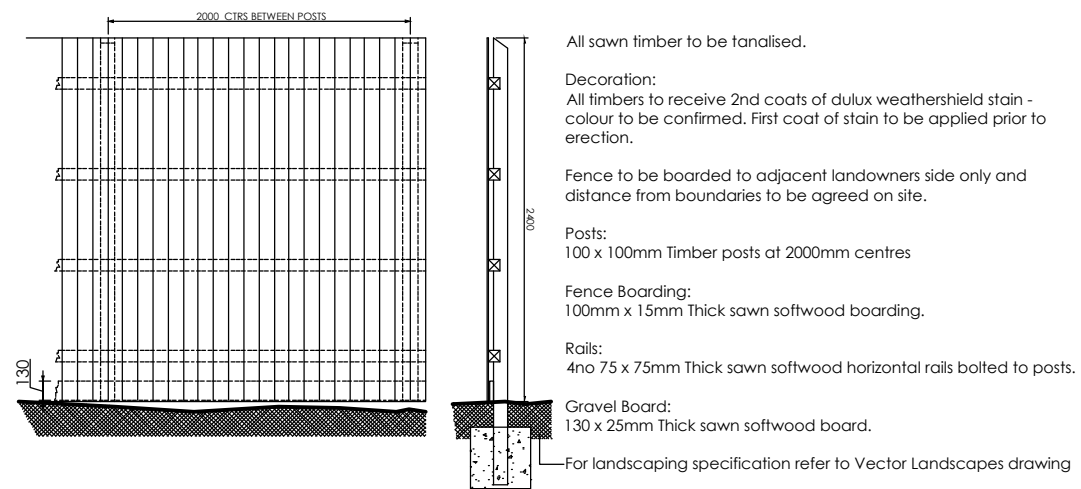

2.4m High Paladin Fence: Scale 1:50

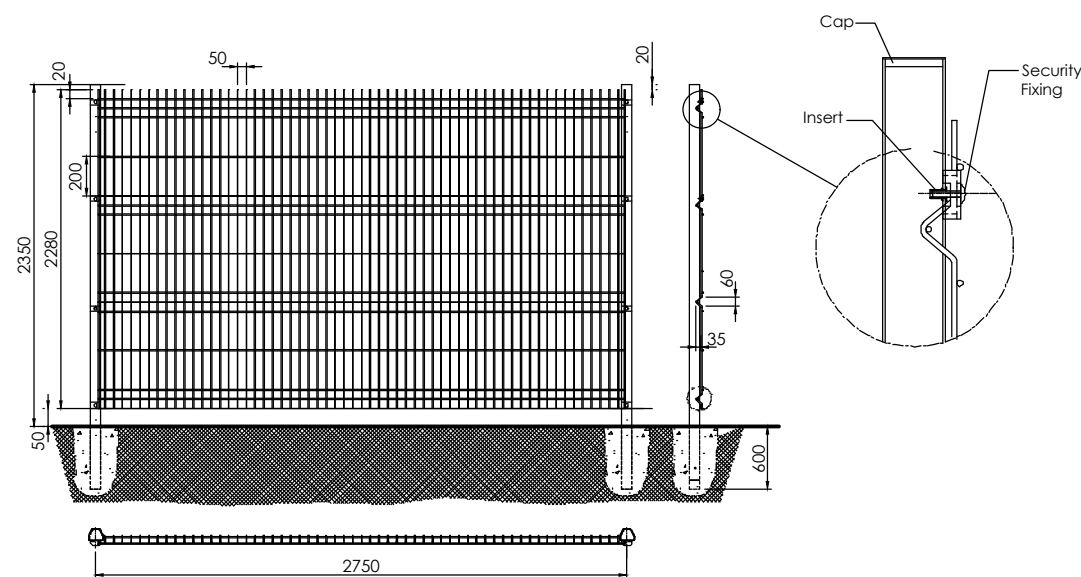

Application Site Area =
24,162 m² / 2.4162 Ha

Rev	Date	Description	Rev By	Chk'd By
C	21/06/18	ALDI UPDATED TO NEW BIW STANDARD	EA	MS
B	21/05/18	ALDI PLANT UPDATED	MS	MS
A	09/05/18	GENERAL UPDATE	MS	MS

Project Title	PROPOSED DEVELOPMENT RUABON PARK PARK ROAD RUABON WALES
---------------	---

Client	ALDI STORES LTD.
--------	------------------

Status	PLANNING
--------	----------

Scale	VARIOUS	Drawing Size	A3
-------	---------	--------------	----

Date	MARCH 18	Drawn By	MM	Checked	SSR
------	----------	----------	----	---------	-----

Drawing Title	PROPOSED ALDI BOUNDARY TREATMENT
---------------	----------------------------------

Job-Dwg No	1847NESW-107	Rev	C
------------	--------------	-----	---

☐ 2 St. Johns North, Wakefield, WF1 3QA t. 01924 291800	☒ Carvers Warehouse, 77 Dale Street, Manchester, M1 2HG t. 0161 2388555	☐ The Old Rectory, 79 High Street, Newport Pagnell, MK16 8AB t. 01908 211577	☐ 101 London Road, Reading, RG1 5BY t. 0118 9507700	☐ 10 Gees Court, St Christophers Place, London, W1U 1JJ t. 0207 4091215
--	---	---	--	--

