


Existing

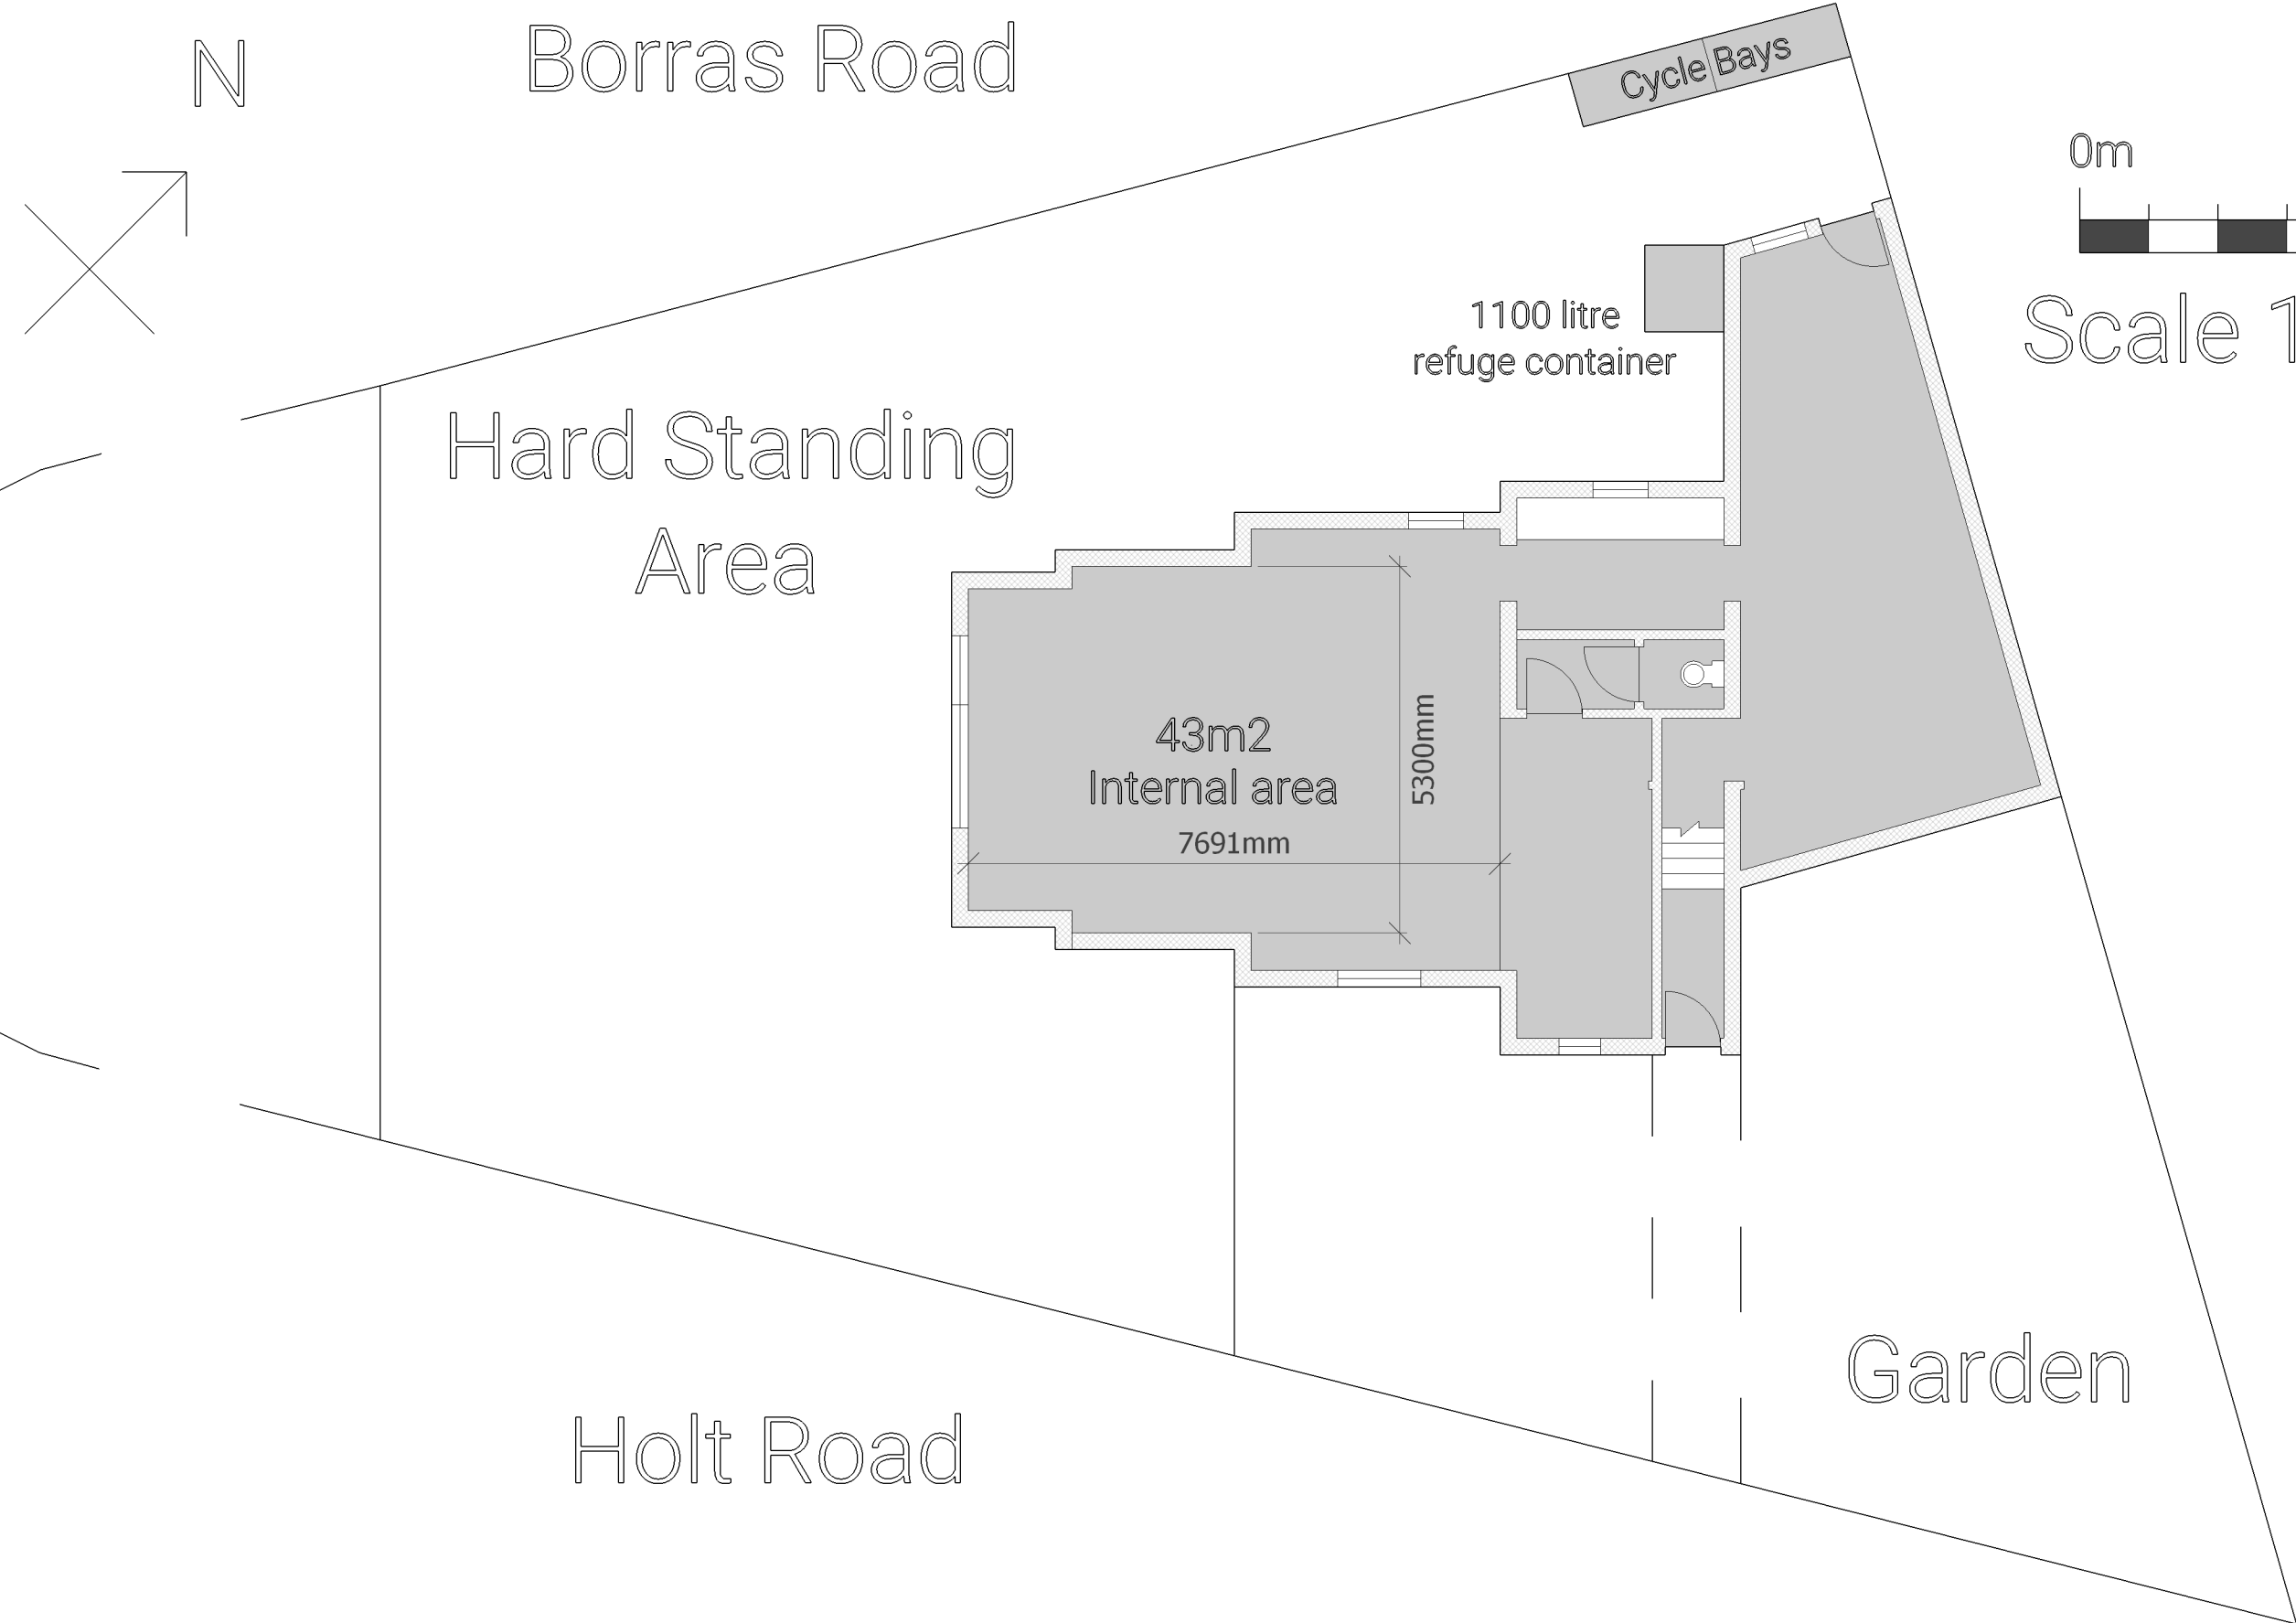

N

Borras Road

Cycle Bays

0m 5m

Scale 1:100

Hard Standing Area

1100 litre
refuge container

43m2
Internal area
7691mm

5300mm

Garden

Holt Road