


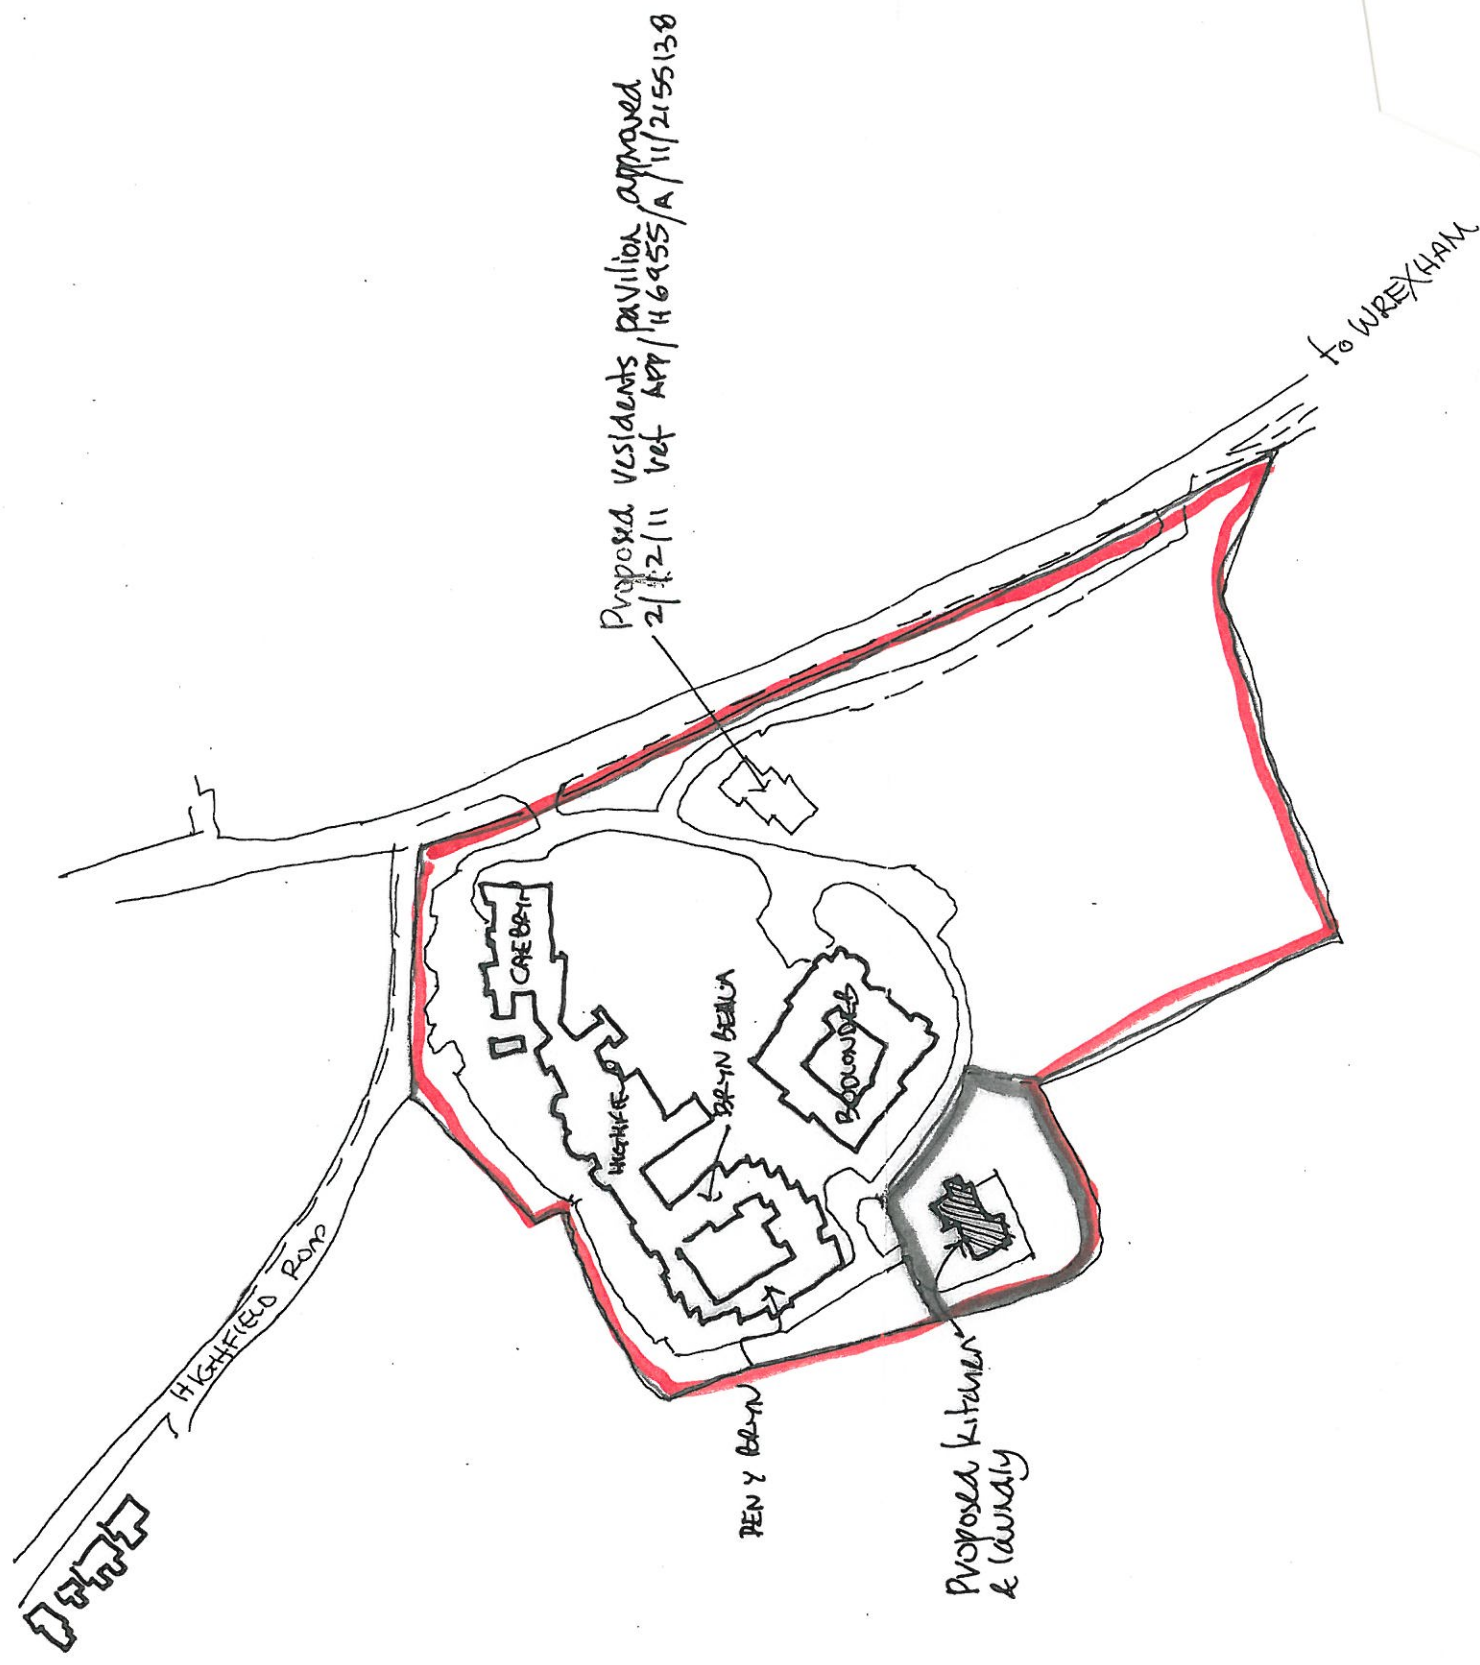

WYNN ROGERS

Chartered Surveyors

THE HOLLIES VALE STREET DENBIGH

Tel: (01745) 812100

Fax: (01745) 816331

PROJECT

PENDINE PARK SUMMERHILL R.D. WREXHAM

DRAWING TITLE

LOCATION PLAN

DRAWN

1/2500

SCALE

DATE

Dec '12

PRINT

PROJECT No. 2257

DRWG. No.

100

REV.