



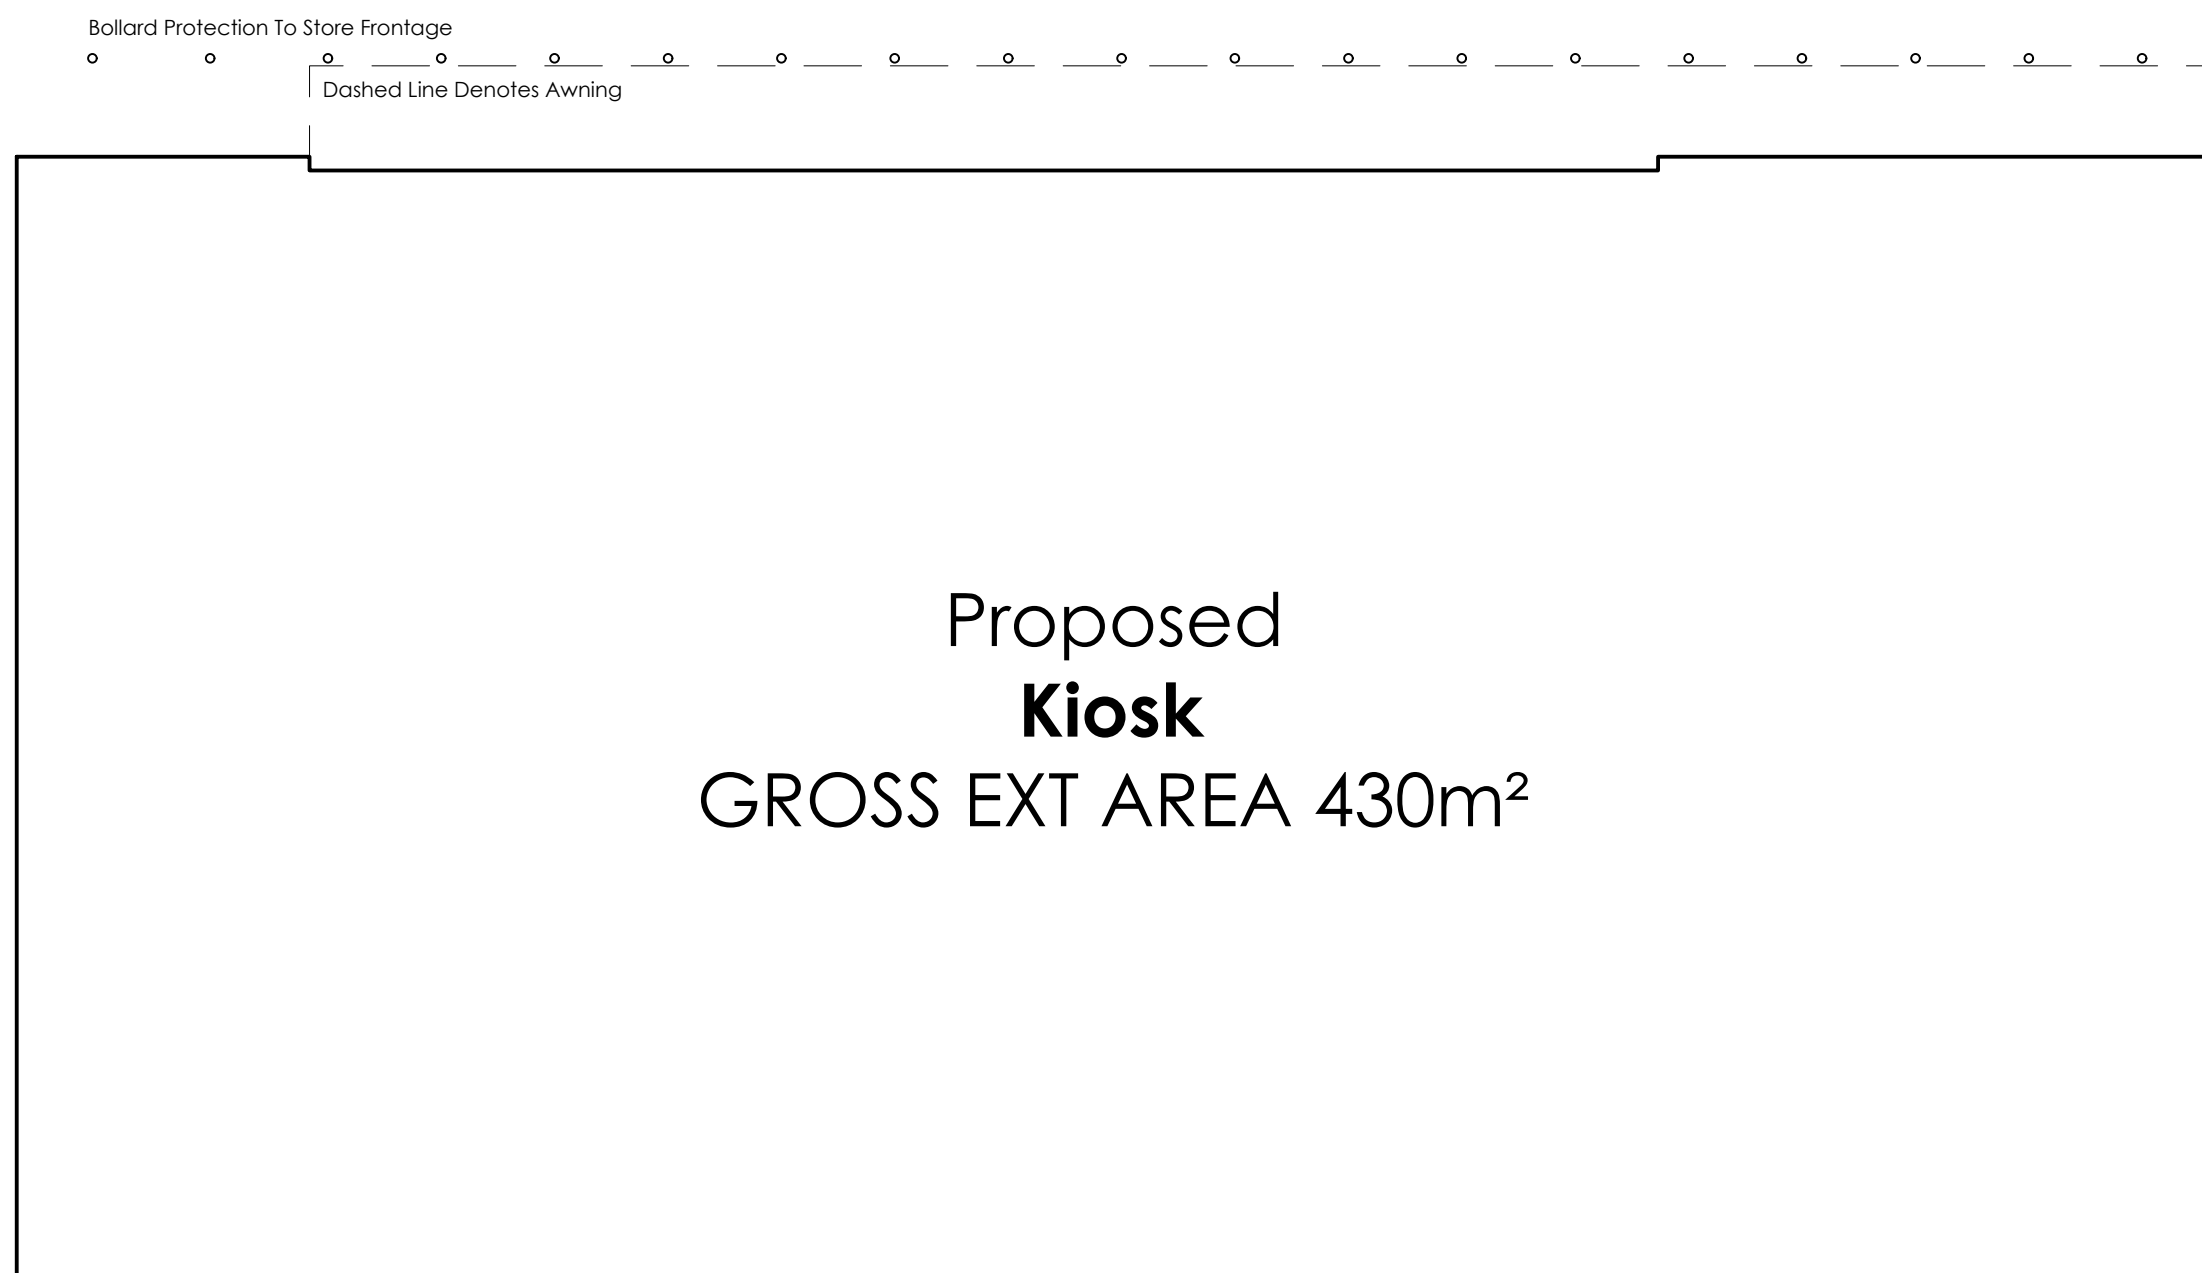

Proposed PFS Kiosk Plan - Scale 1:100

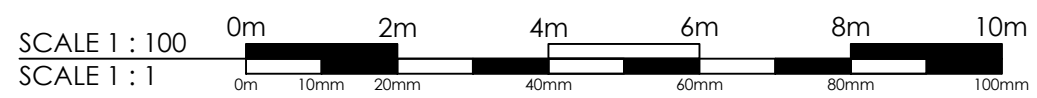

CAD file reference CAD FILE REFERENCE

[illegible]