This drawing is the copyright of Axiom Architects. It is for planning application purposes only and may not be reproduced in whole or in part without permission. Drawings lodged for planning approval may be reproduced by the Planning Authority in accordance with the 'Copyright (Material Open to Public Inspection) (Marking of Copies of Plans and Drawings) Order 1990' and must carry the relevant copyright restriction note. **Do not scale** from drawings.

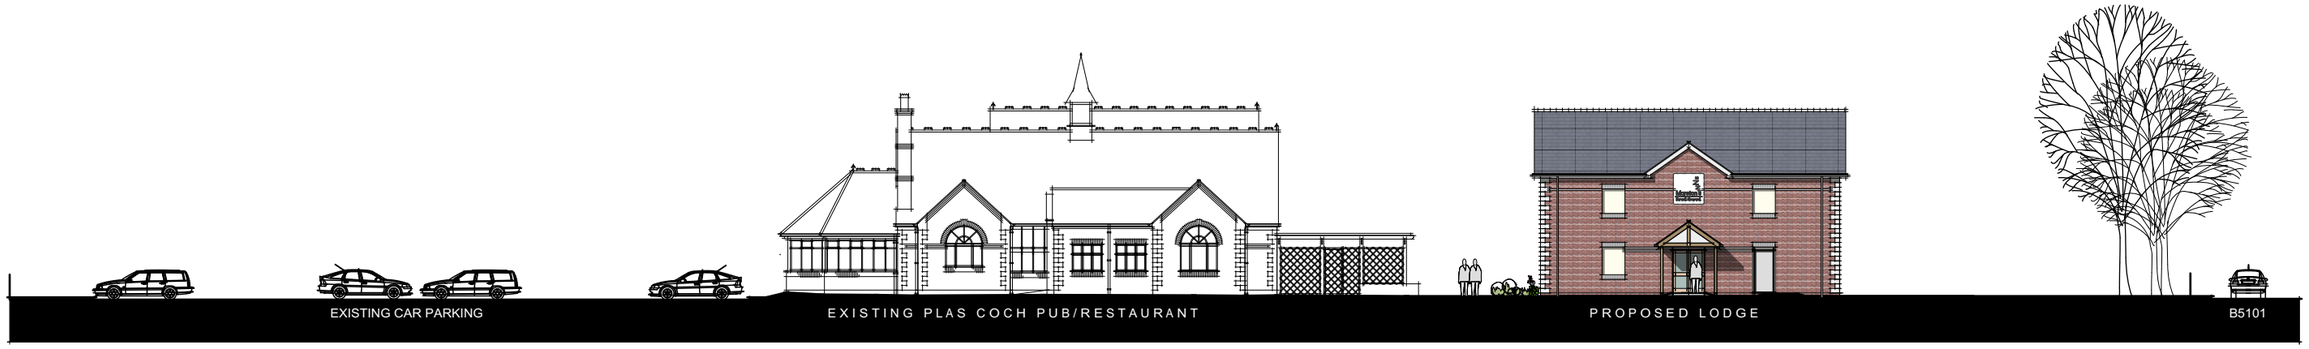

SITE SECTION LOOKING NORTH

SITE SECTION LOOKING WEST

Rev	Date	Description	By
B	28/6/18	LODGE RELOCATED	NW
A	21/3/18	LINEN ROOM DOOR/WINDOW AMENDED	NW

AXIOM ARCHITECTS
1 Brooklands Yard Southover High Street Lewes East Sussex BN7 1HU
Tel. 01273 479434 www.axiomarchitects.co.uk

Client
MARSTONS PLC

Project
PROPOSED 24 BED LODGE
PLAS COCH
WREXHAM

Drawing
PROPOSED SITE SECTIONS

Scale	Status	Date	Drawn	Checked
1:400 @ A3	PLANNING	22.1.18	NW	

Drawing No. **4481/P108**
Revision **B**