
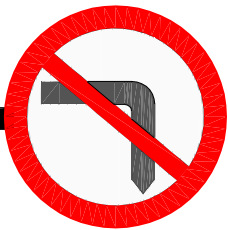



INSET 1 - EXAMPLE SIGNAGE

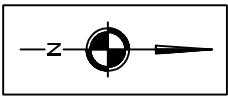

PROPOSED DIAGRAM 612 -
'NO RIGHT TURN FOR VEHICULAR TRAFFIC'

PROPOSED 'NO RIGHT TURN' SIGN.
SEE INSET 1 FOR EXAMPLE SIGNAGE


EXISTING MARKINGS

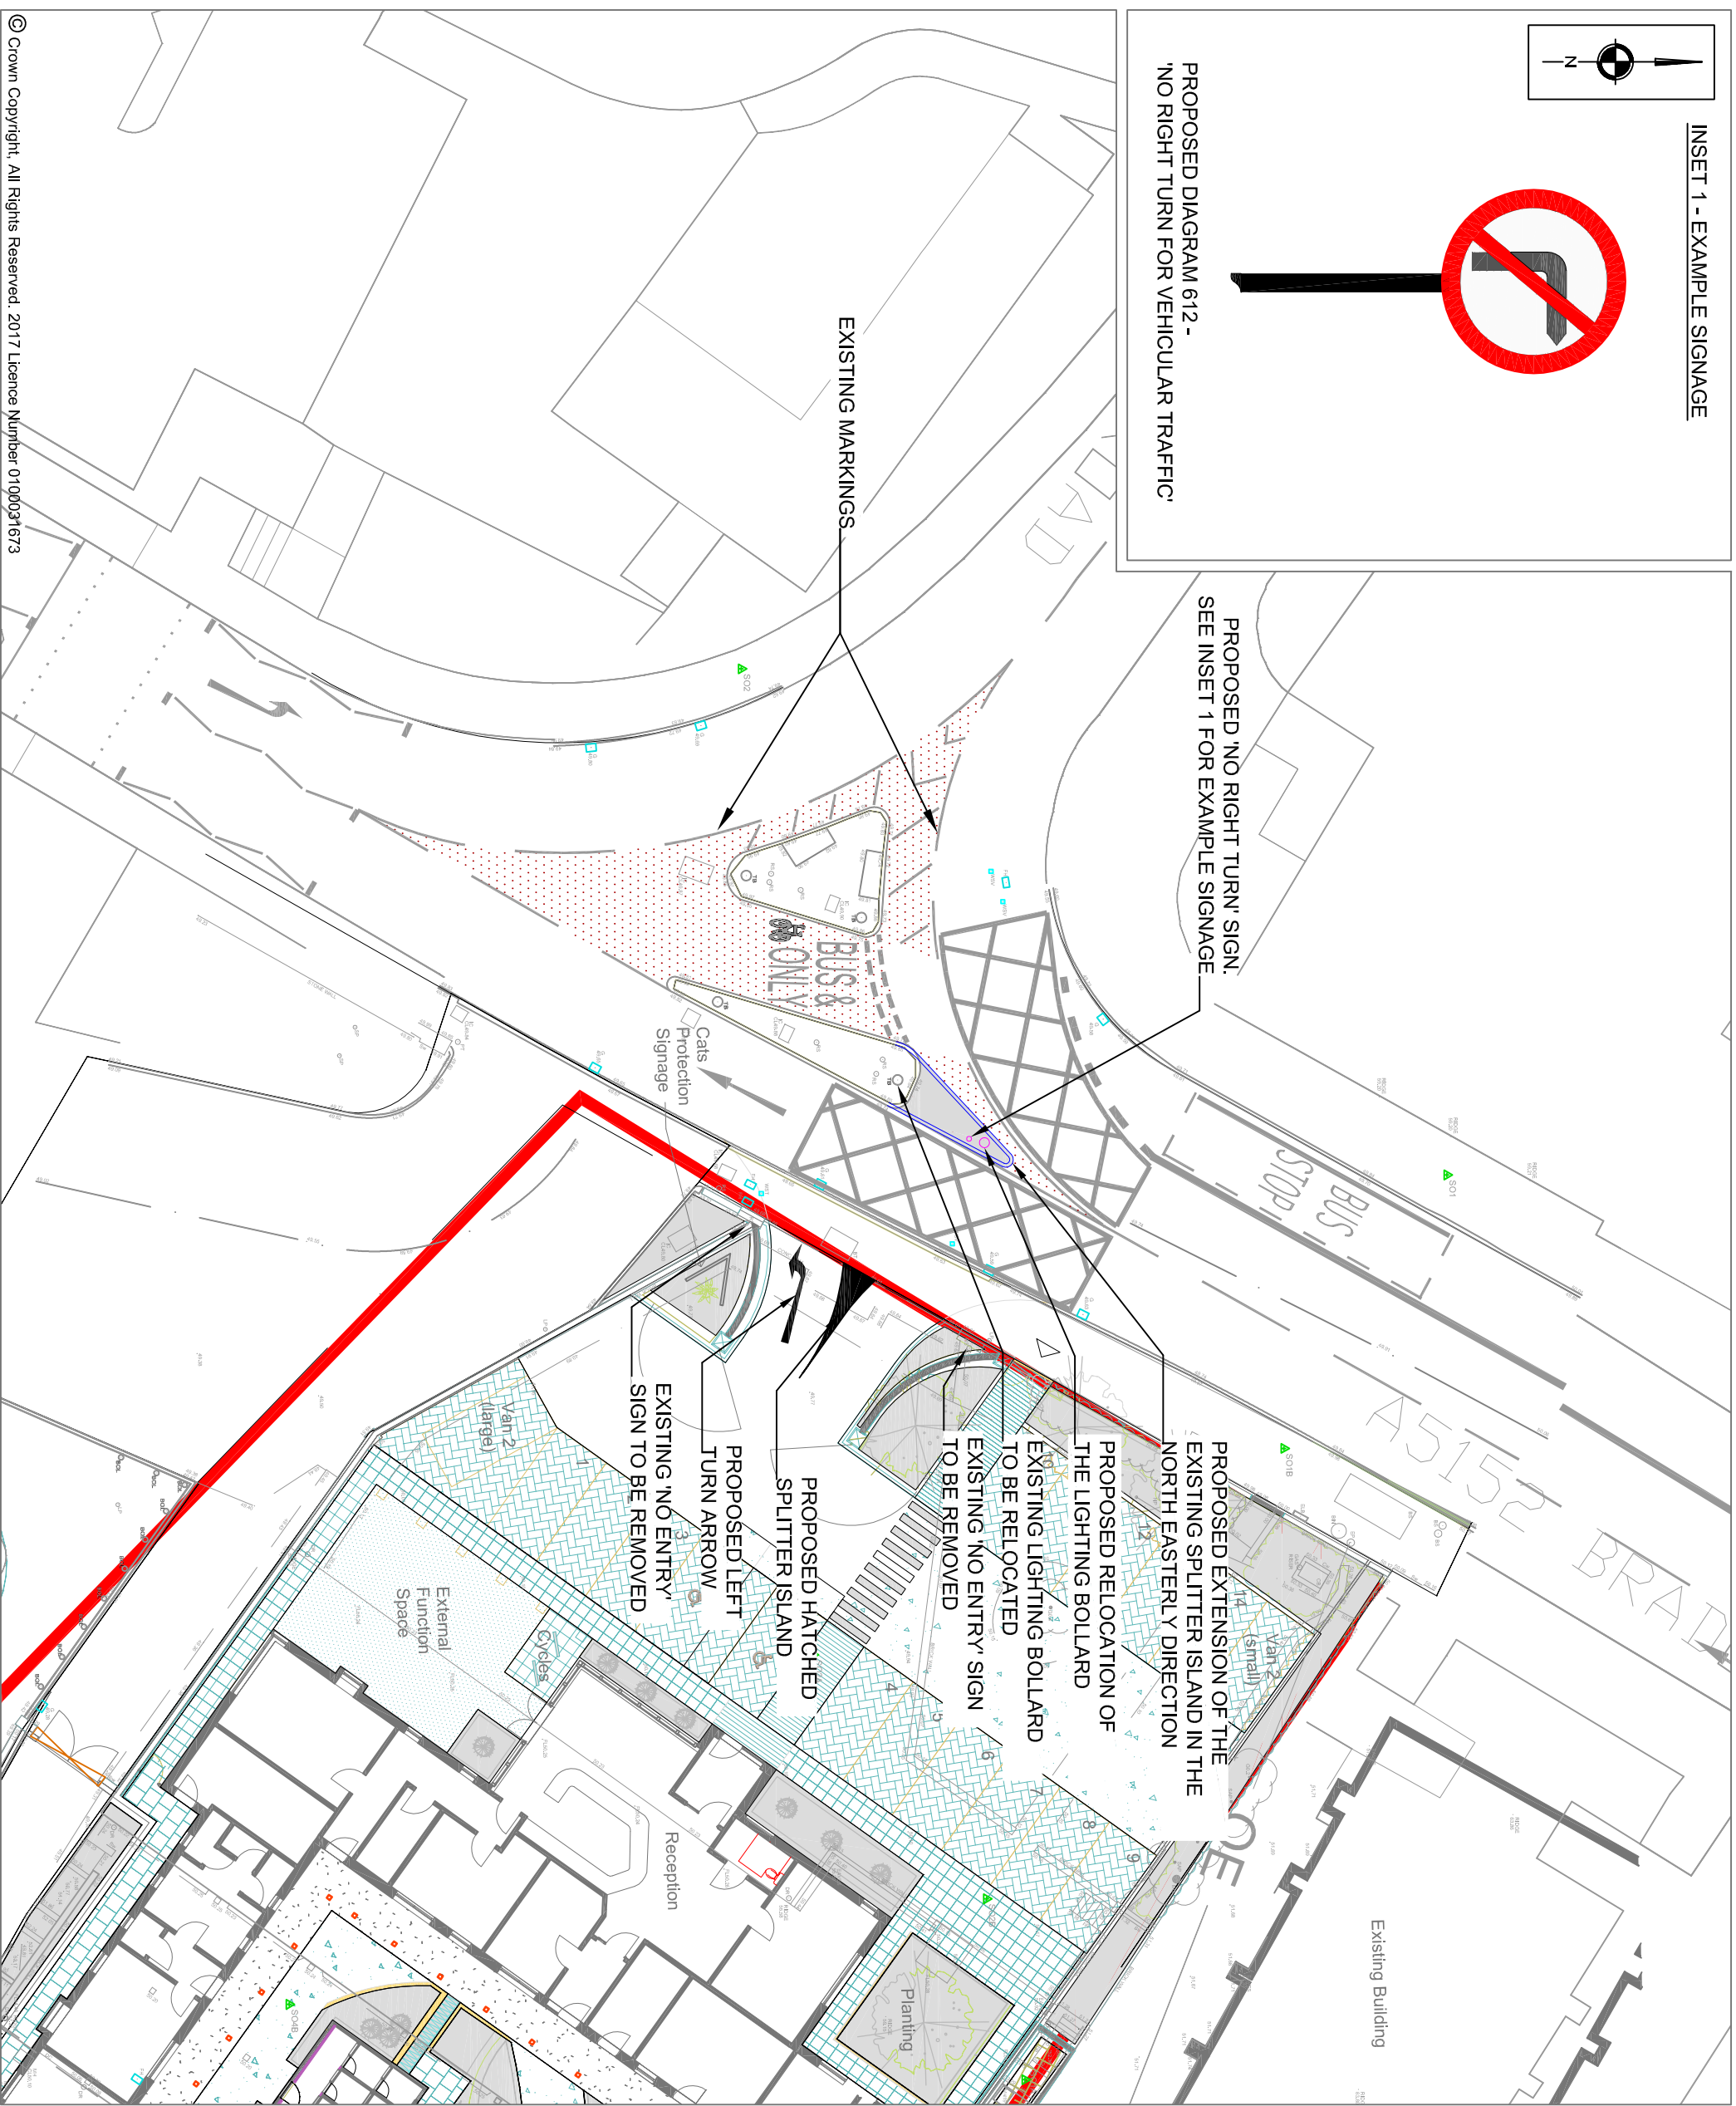

NOTES

REVISIONS

REV	DESCRIPTION	DATE	BY
A	-PROPOSED HATCHED SPLITTER ISLAND IN LINE WITH COMMENTS RECEIVED FROM WREXHAM COUNCIL	11.06.18	BA

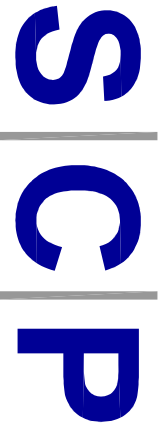

Transportation Planning : Infrastructure Design

Calwyn Chambers, 19 York Street, Manchester, M2 3BA, Tel 0161 832 4400,
www.scptransport.co.uk, Email info@scptransport.co.uk

Client Name:

CATS PROTECTION

Project Title:

CATS PROTECTION, WREXHAM

Drawing Title:

PROPOSED IMPROVEMENTS TO THE
EXISTING SPLITTER ISLAND ALONG
BRADLEY ROAD

Drawn By:

BA

Date:

20.12.2017

Checked:

PT

Scale:

1:250 @ A3

Status:

PLANNING

Approved/Unapproved:

-

Drawing No.

SCP/17010/F06

Rev.

A