



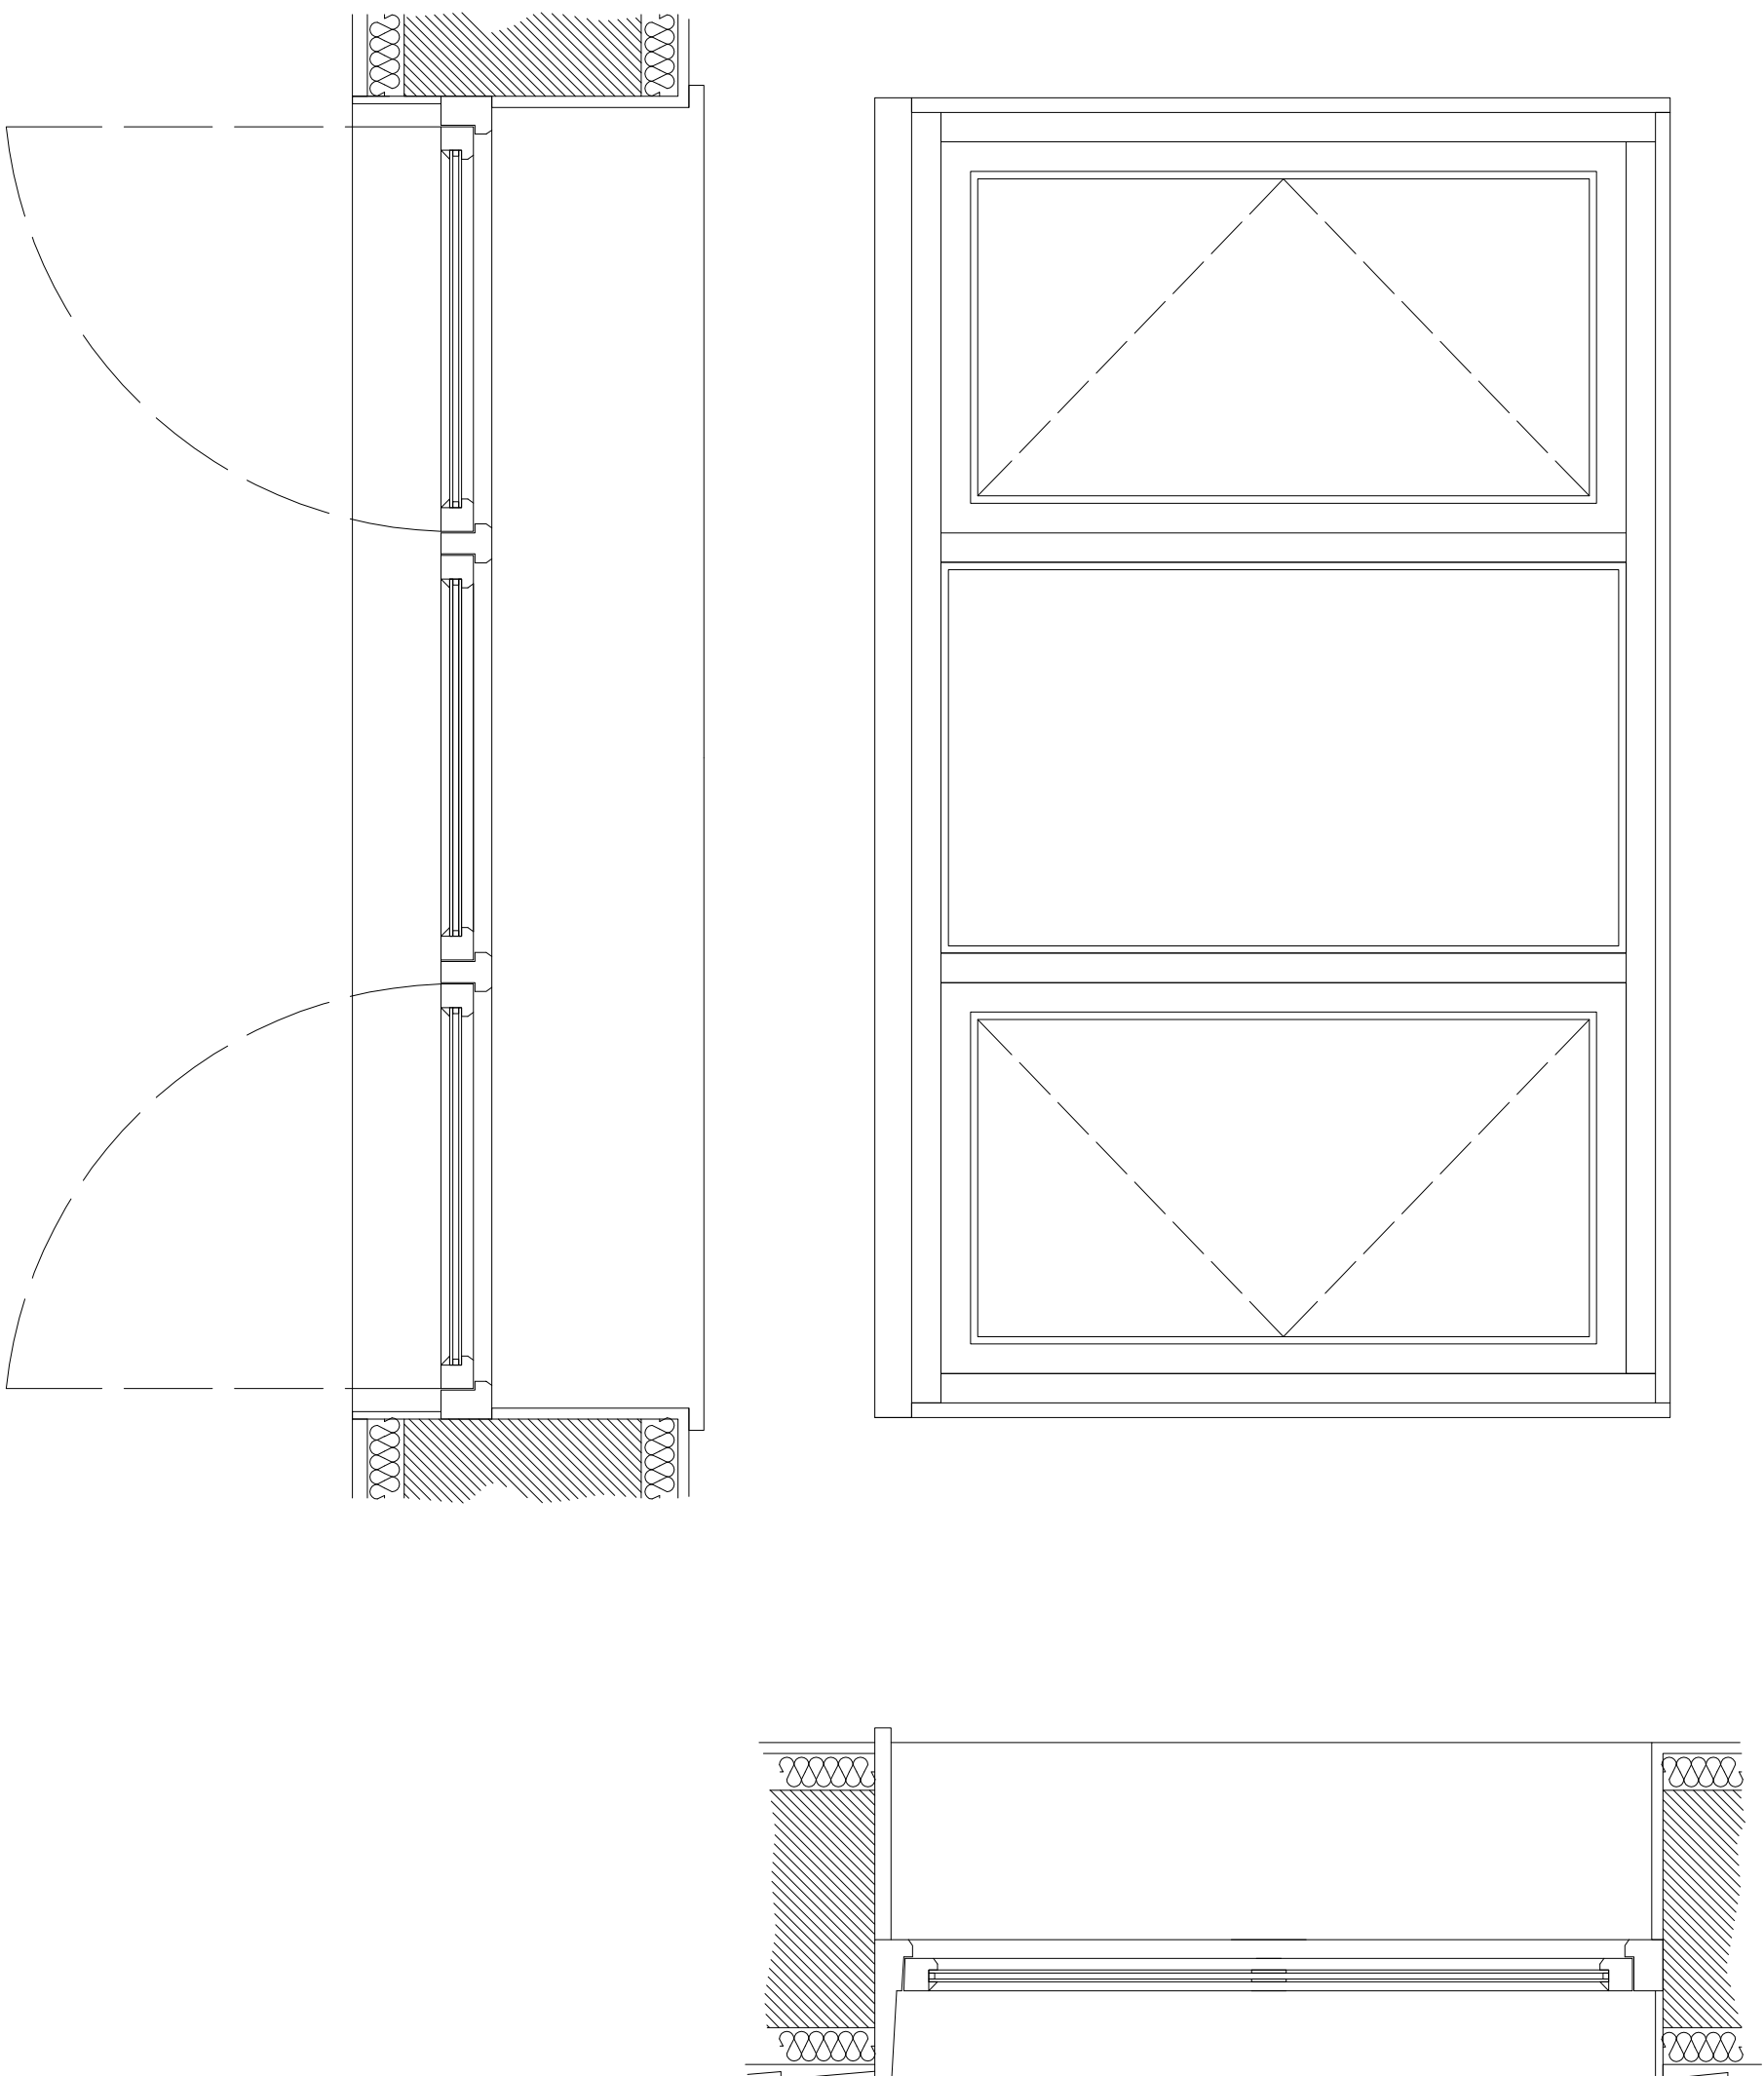

New painted timber casement windows to
outbuilding, general details 1:20 : A3

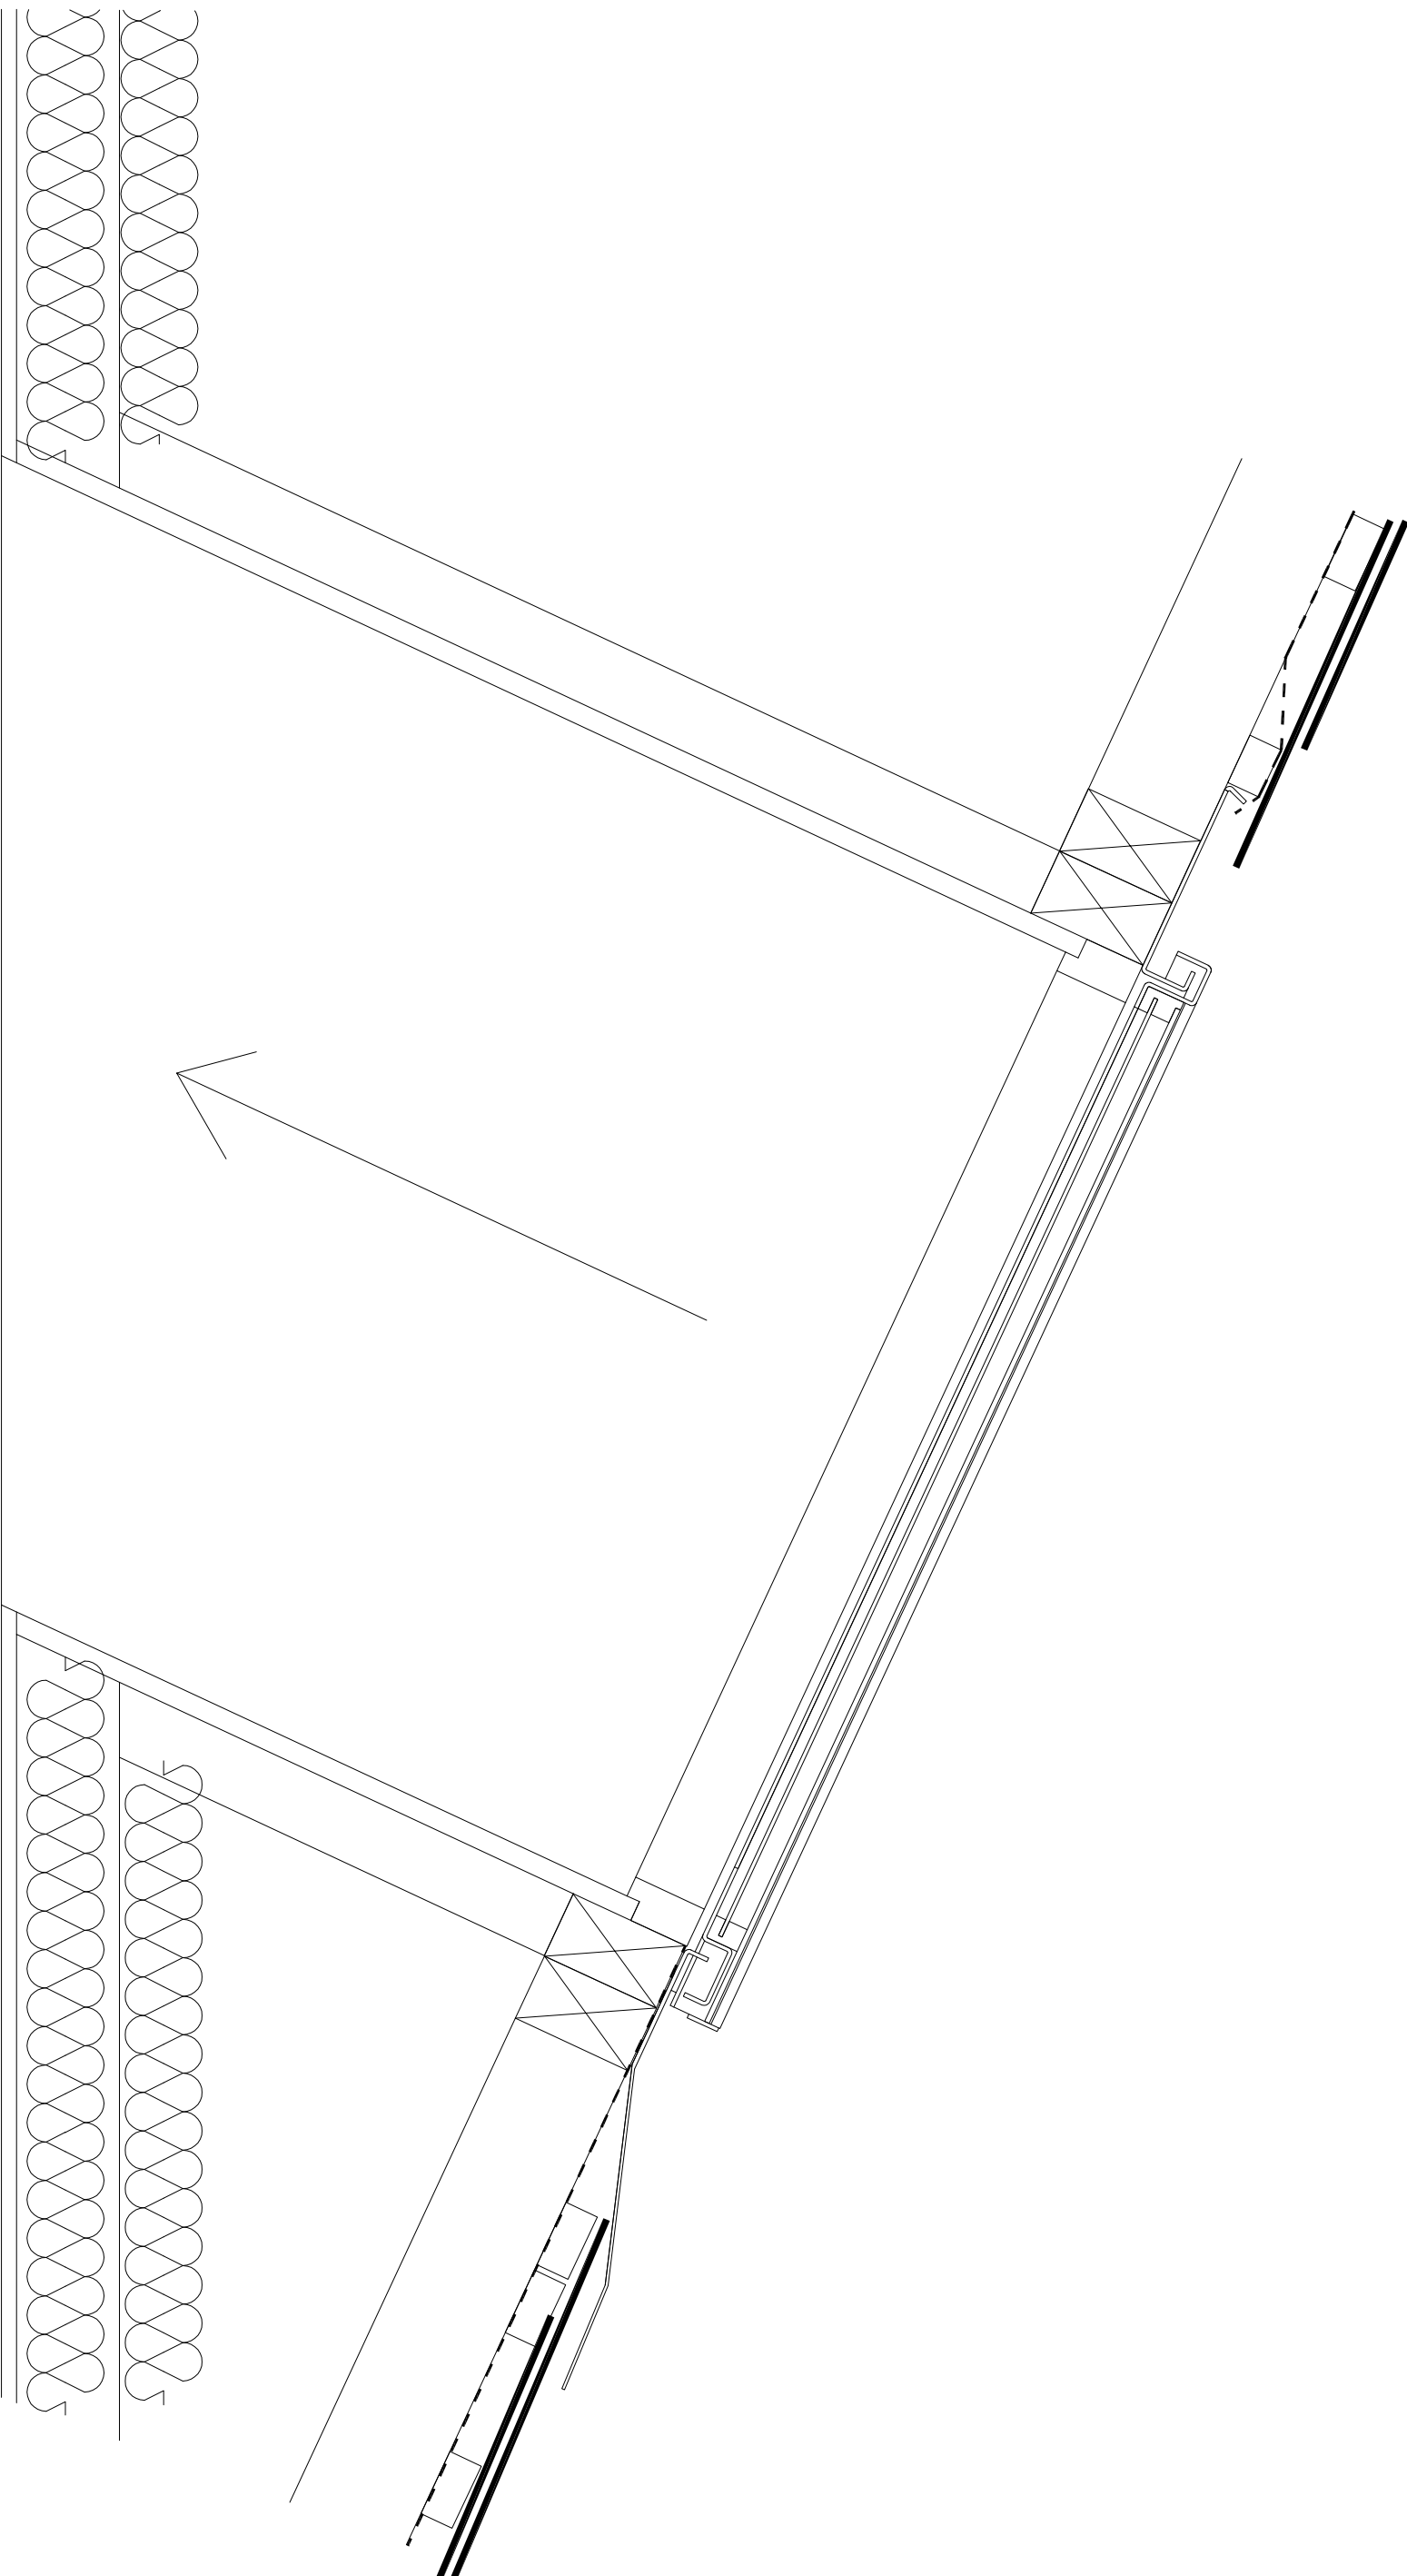

New rooflight in outbuilding with tunnel to flat
ceiling 1:10 : A3

For Planning & L.B.C
Scale 1:20 at A3
*Please ensure all dimensions are confirmed
on site prior to construction, do not scale!*

Epworth Lodge, Grove Rd, Wrexham
For Mr & Mrs Thomas
Measured drawings as proposed
S. Pemble RIBA JULY. MMXVIII