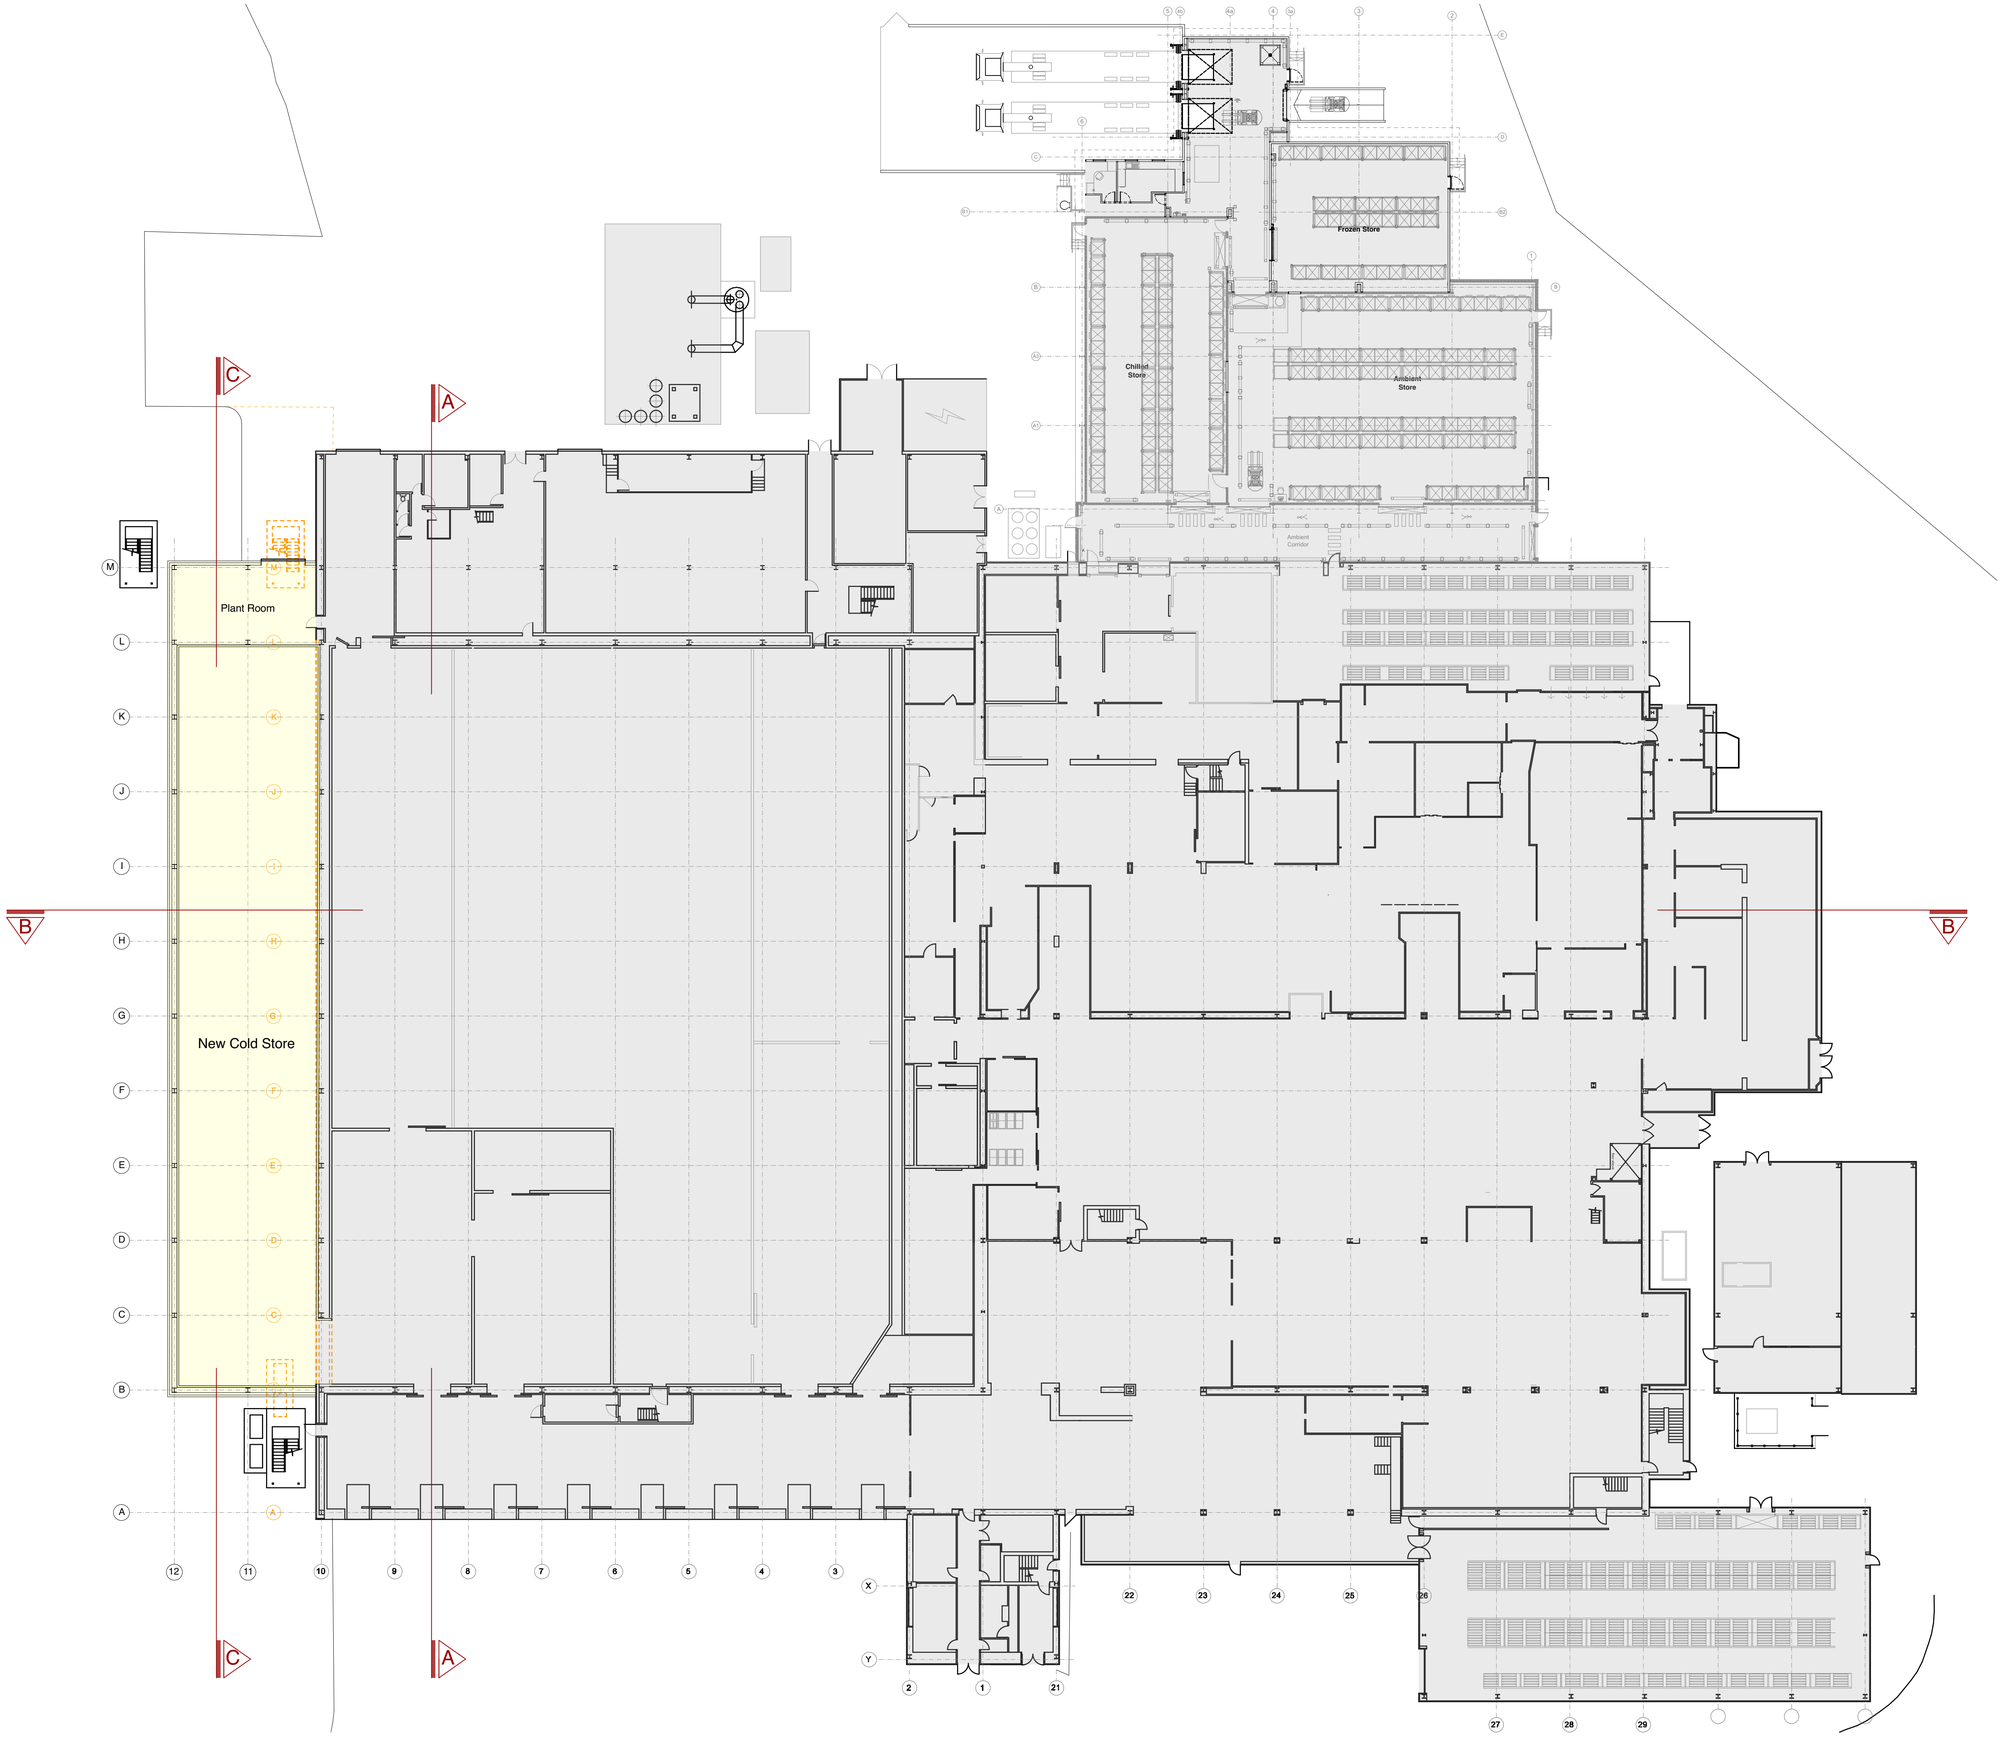

drawing title	revision
Proposed Ground Floor Plan	P01

identification / location — sheet number

project	originator	volume	level	type	role	drawing
2246	CFL	00	00	DR	A	P-0601

Drawing Sign Off

print name	sign
on behalf of	date

0 1 2 5 10m

N

rev	change	notes	date
P01	RIBA POW ↓ 3.2	Planning - Submission to Local Authority	10/04/2018

This drawing and its contents, on paper and as the originating data file, remain the copyright of CoxFreeman © CoxFreeman, 2017.

ROWAN FOODS
A DIVISION OF OSCAR MAYER

CoxFreeman
4th Floor Penthouse
39 Stoney Street
The Lace Market
Nottingham NG1 1LX

t 0115 950 5075
f 0115 948 3128
info@coxfreeman.co.uk
www.coxfreeman.co.uk

client	project created
Rowan Foods	February 2018
project	CFL job reference
Rowan Foods	2246
drawing title	scale
Proposed Ground Floor Plan	1:250 @ A1
suitability description	status code
Suitable for Information	S2
revision description	revision
Planning	**P01**

identification / location — sheet number

project	originator	volume	level	type	role	drawing
2246	CFL	00	00	DR	A	P-0601