


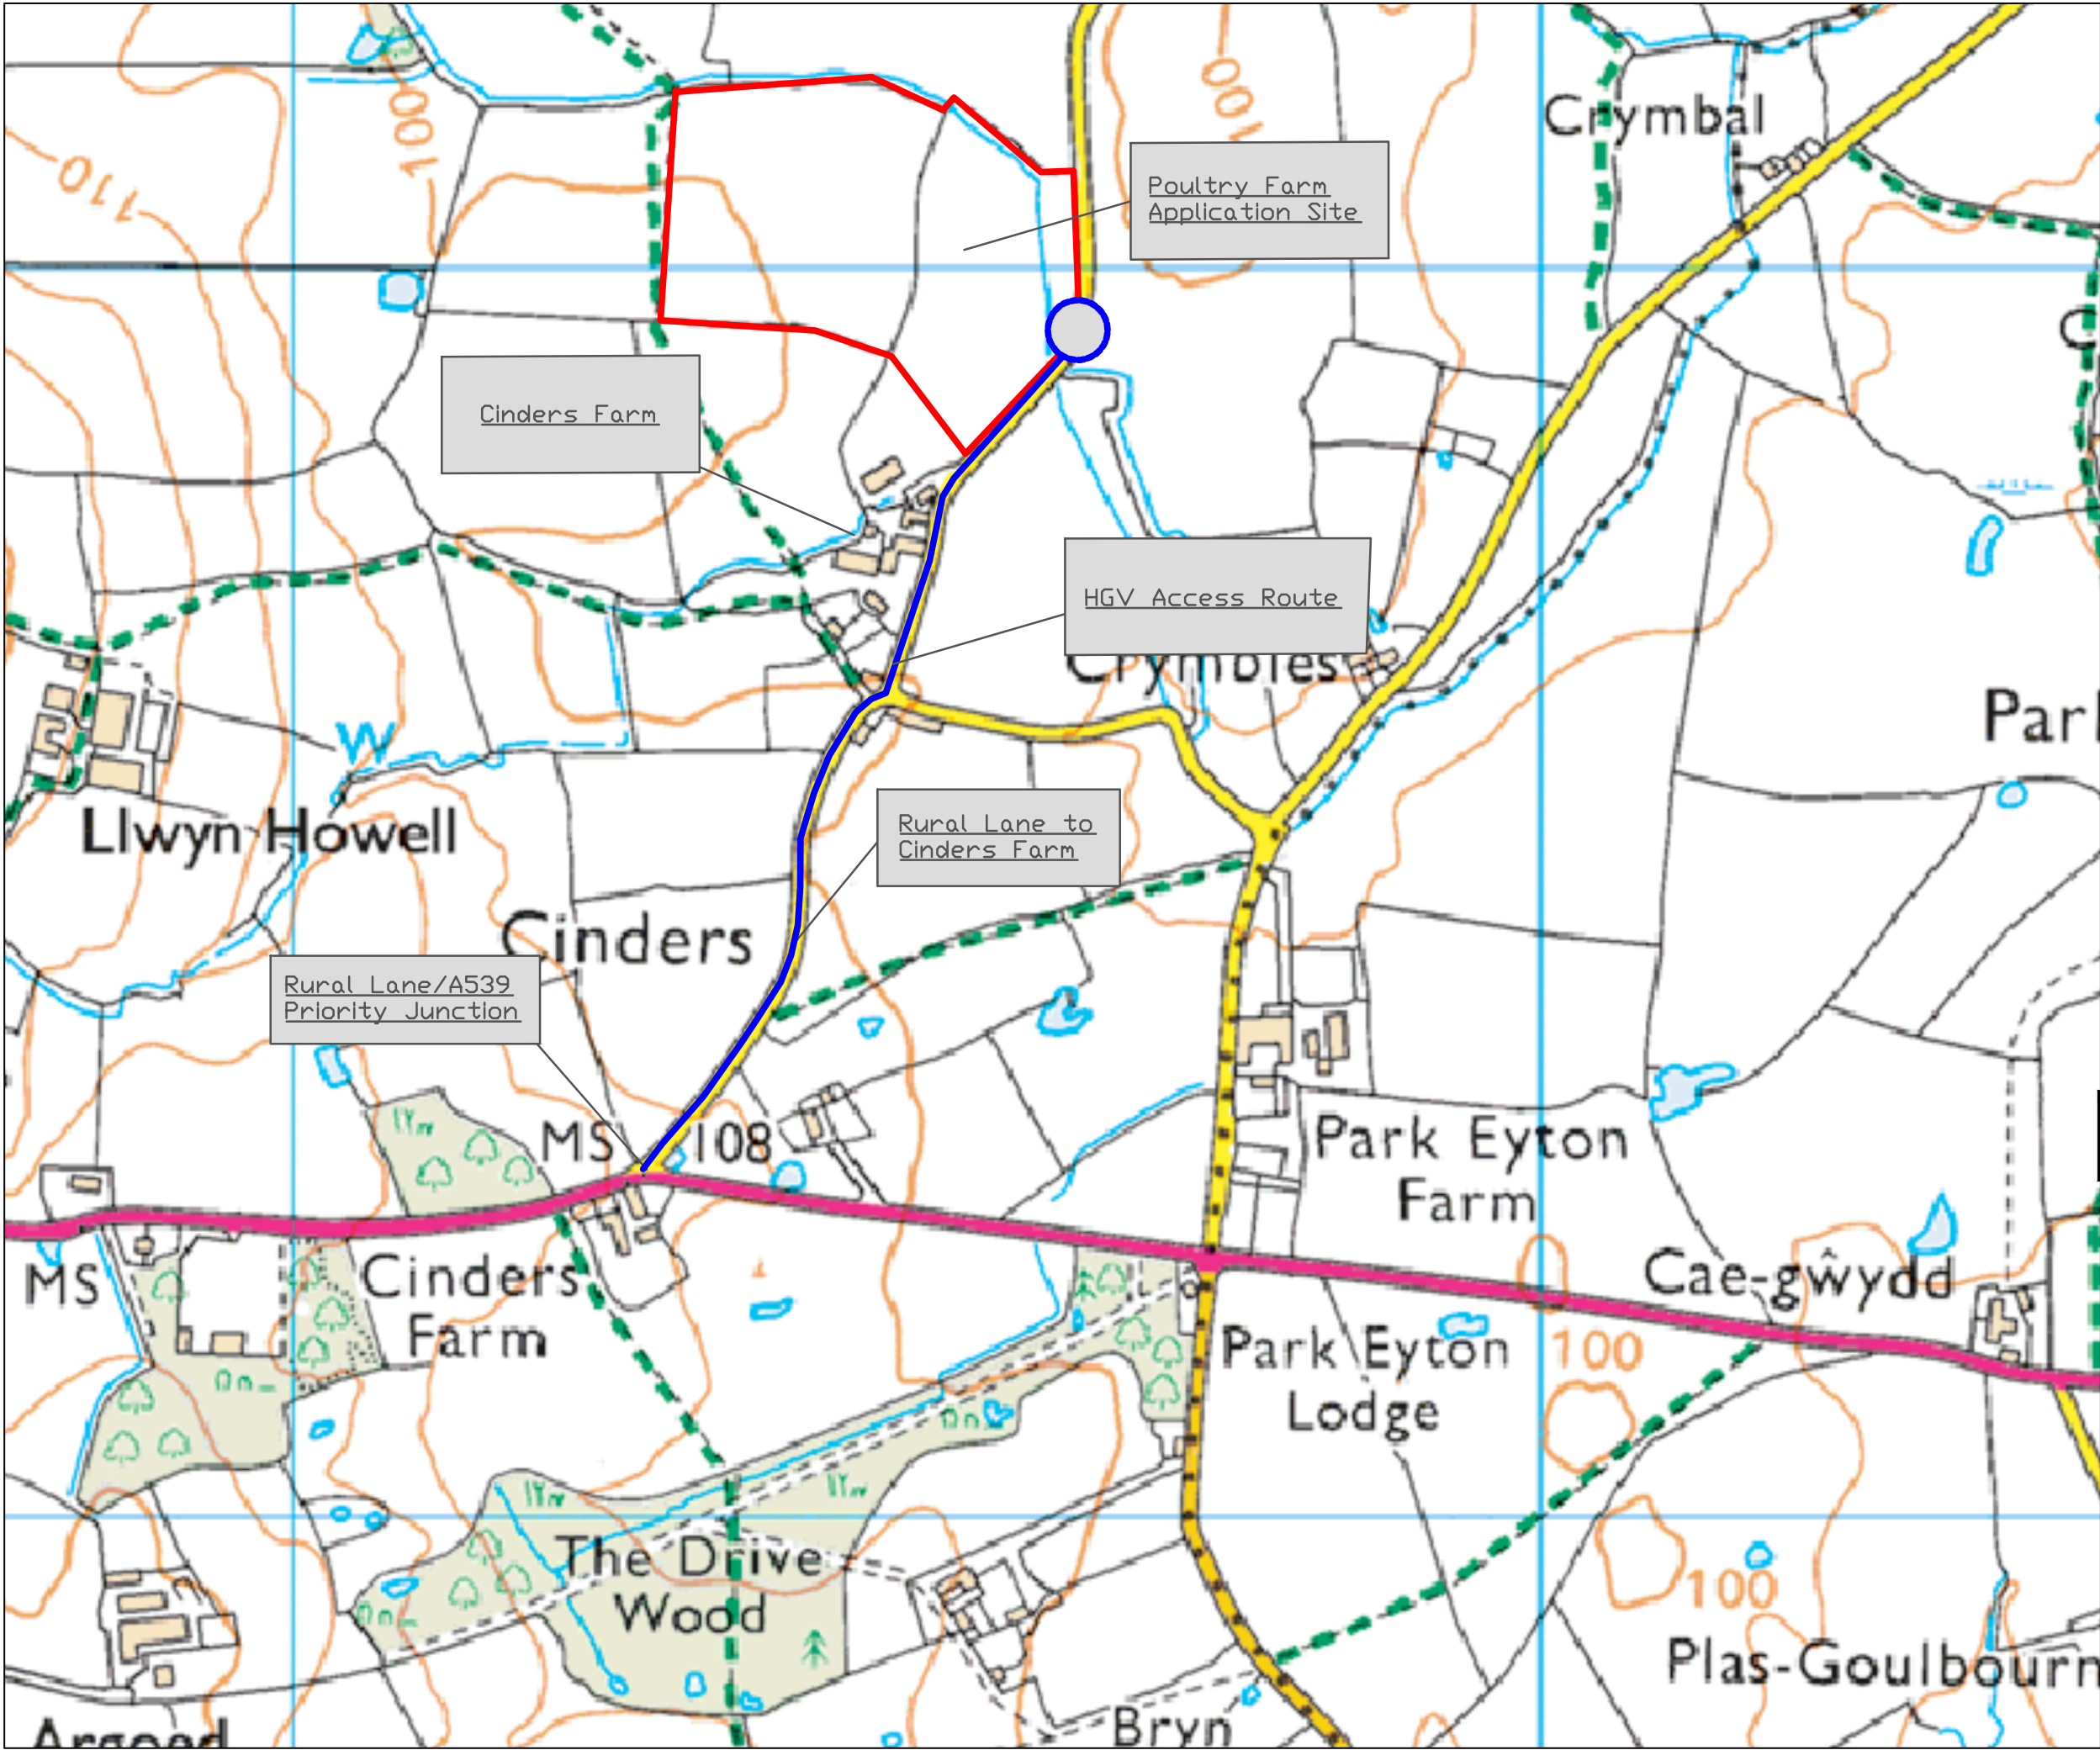

THIS DRAWING MAY BE USED ONLY FOR THE PURPOSE INTENDED AND ONLY WRITTEN DIMENSIONS SHALL BE USED

NOTES

HGV Access Route

Revision Details	By	Date	Suffix
Check			

Drawing Number

SK21685-02

Cinders Farm, Nr Ruabon

Drawing Title

Plan 2
HGV Access Route

Scale at A3

NTS

Drawn	KAT	Approved	MAK
Check	KAT	Date	21/12/17

SK Transport Planning Ltd
Albion Wharf, 19 Albion Street
Manchester M1 5LN
Telephone (0161) 234 6509
Fax (0161) 236 7959

SK TP